




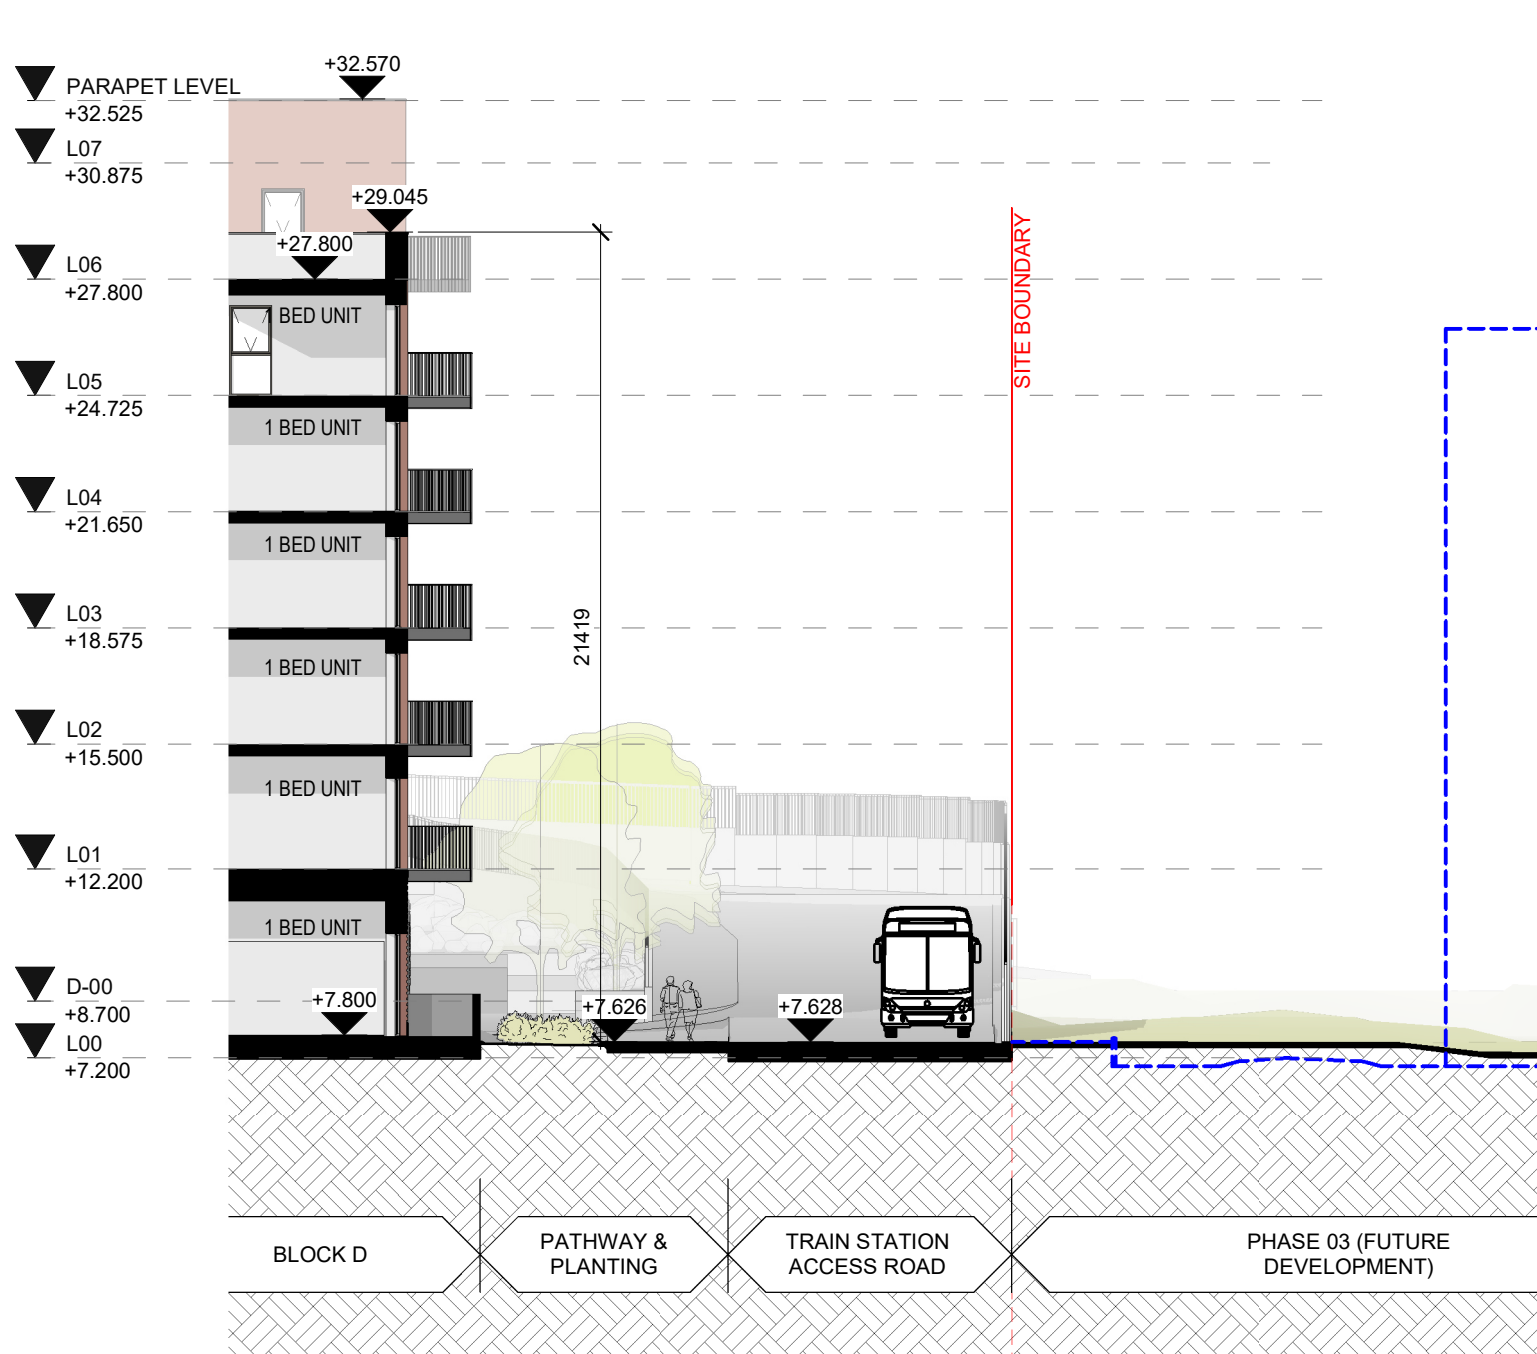


1 Station Access Ramp Section 01
1 : 200

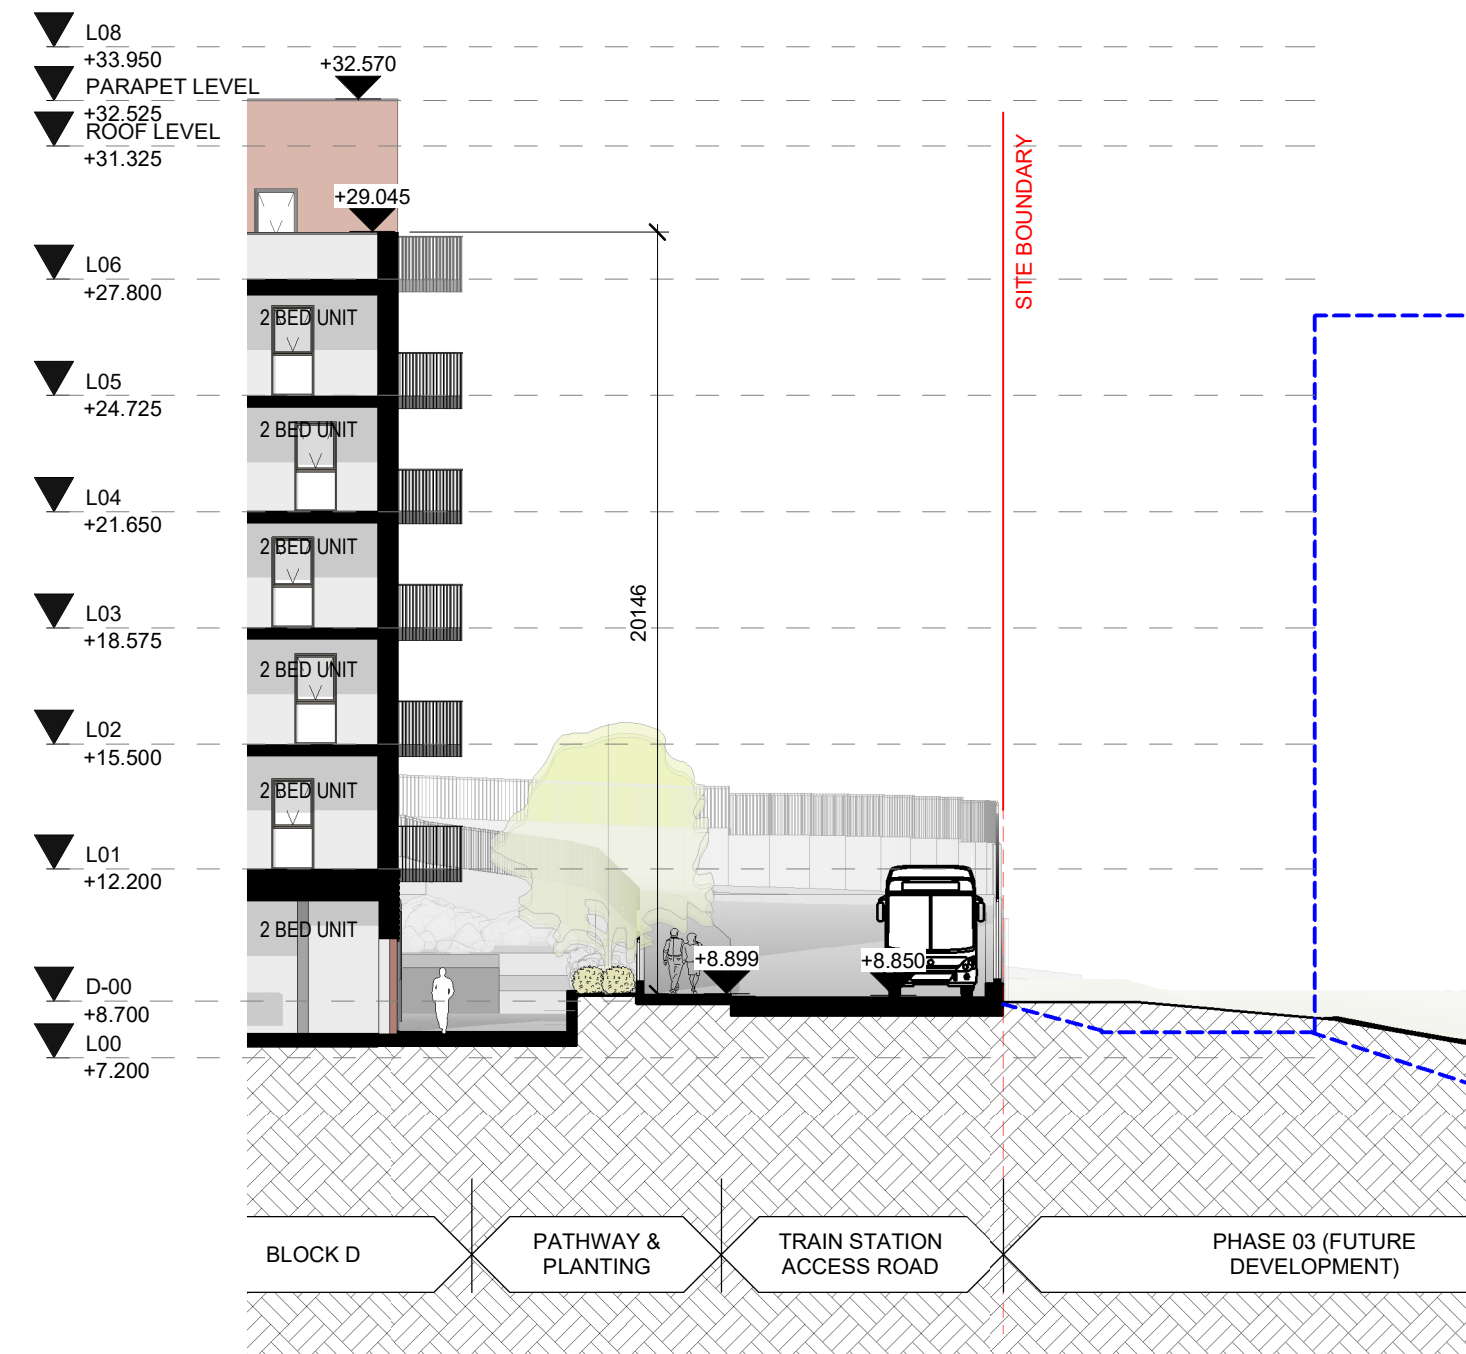

2 Station Access Ramp Section 02
1 : 200

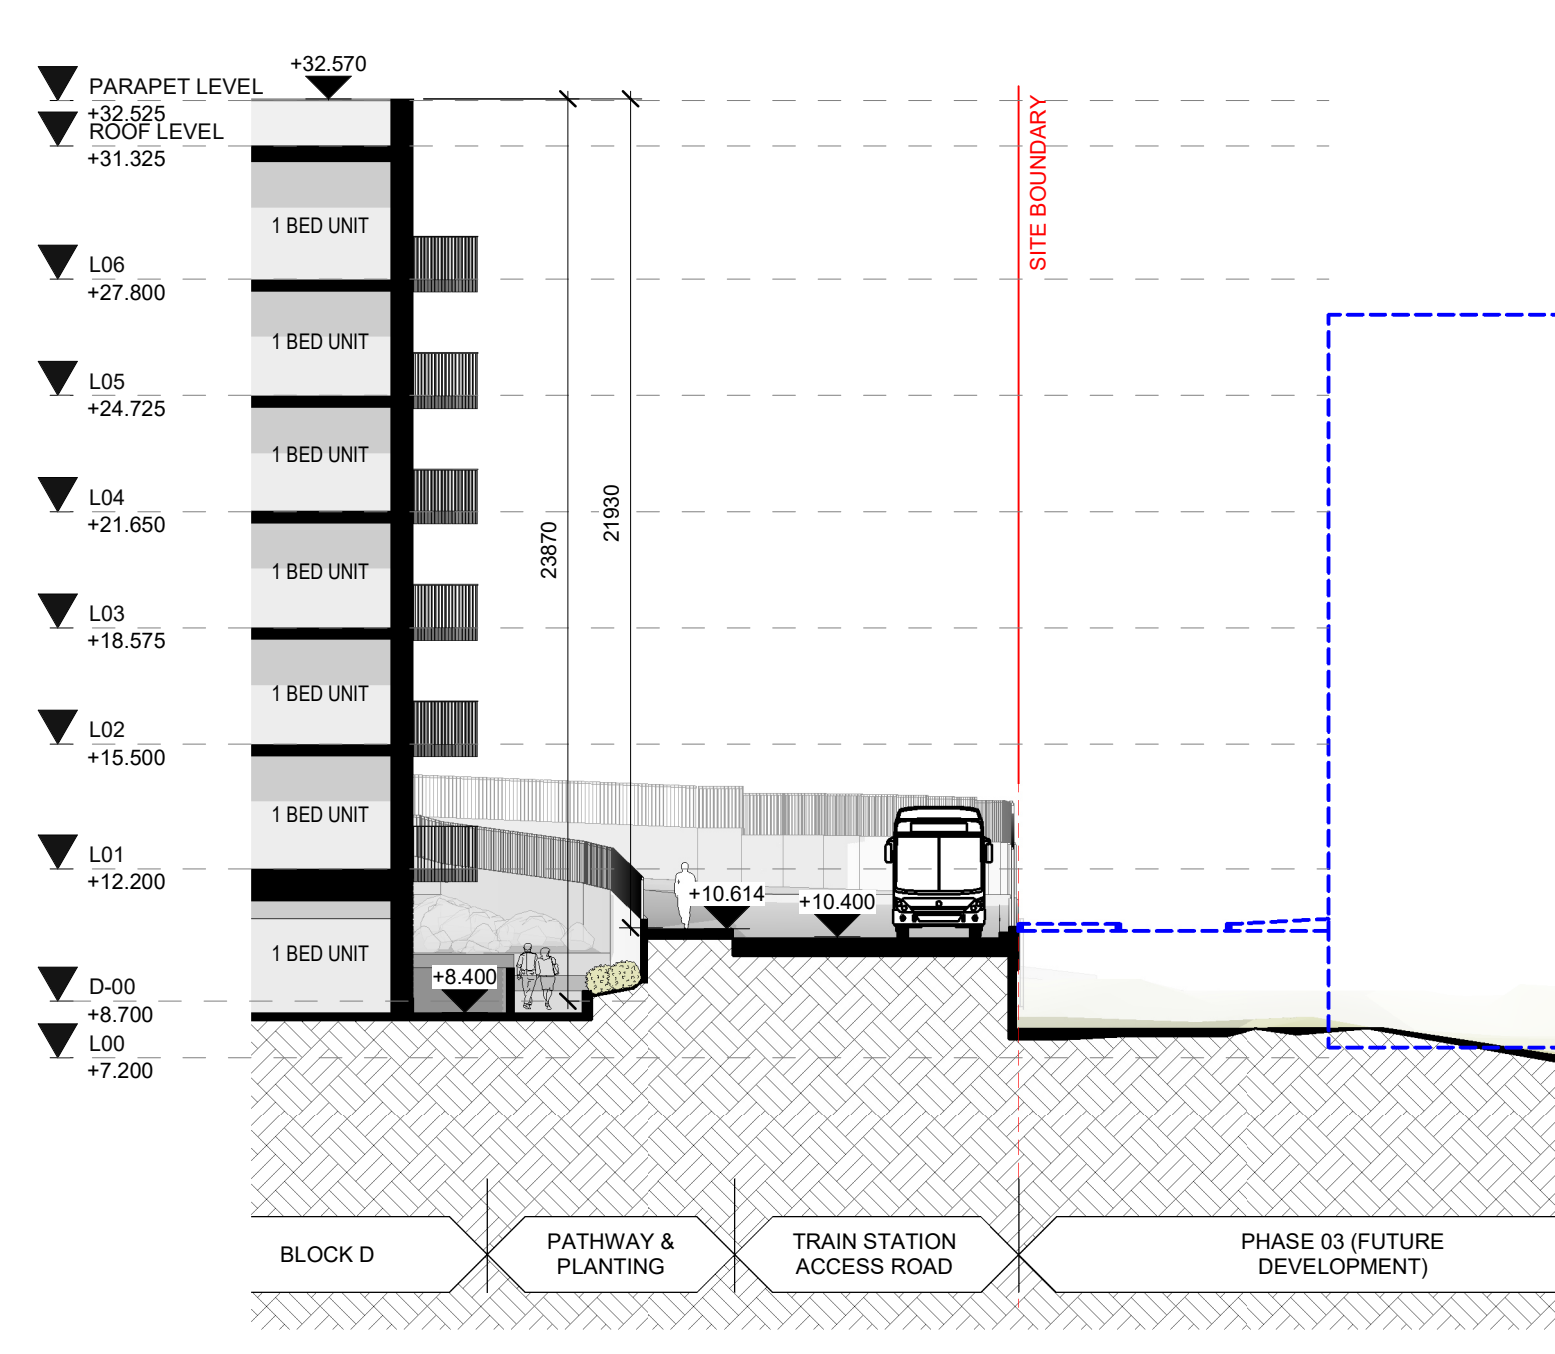

3 Station Access Ramp Section 03
1 : 200

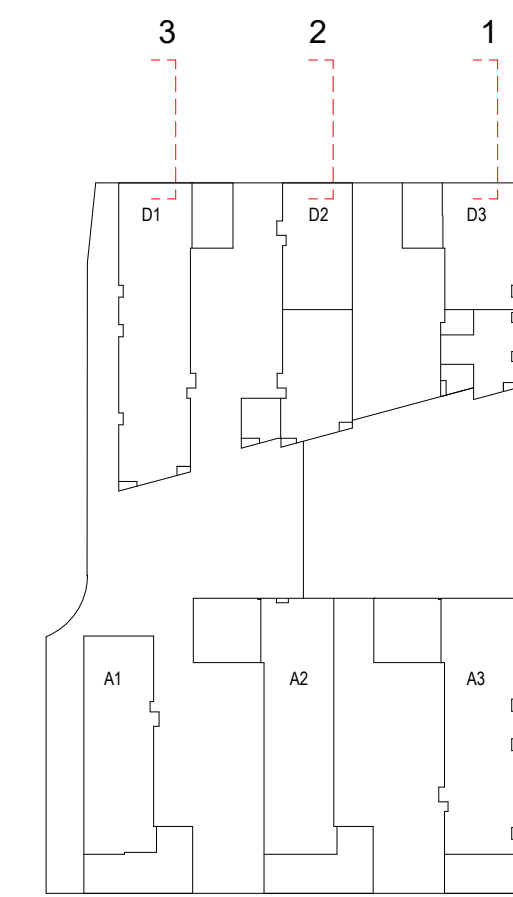

FUTURE CONDITION

REV	DATE	DESCRIPTION	CHK	DRN
P01	05/06/2026	ISSUED FOR PLANNING	EG	WM

STATUS CODE DESCRIPTION

ISSUED FOR PLANNING APPROVAL

CLIENT
THE LAND DEVELOPMENT AGENCY

PROJECT
STAPOLIN PHASE 2

DRAWING
SECTIONS
BLOCK D - BUS RAMP SECTIONS

PROJECT NUMBER 951220	DATE 05/06/2026
SCALE@ A0 1 : 200	DRAWN/CHECKED: WM EG

STATUS CODE	DRAWING NUMBER	REVISION
A1	STAP-HUL-D-ZZ-DR-A-3003	P01

Henry J Lyons

Architecture + Interiors
henryj Lyons.com
+353 1 888 3333
info@henryj Lyons.com
51-54 Pearse Street
Dublin D02 X4W8