NOTE
Project boundary and location are set on OSI baseline mapping and provided for reference only. The map details are only accurate to the resolution at which they were captured. Output scale is not indicative of data capture scale. Measurements should not be taken directly from this drawing. For exact measurements, please refer to the site layout map, which is based on topographical survey data.

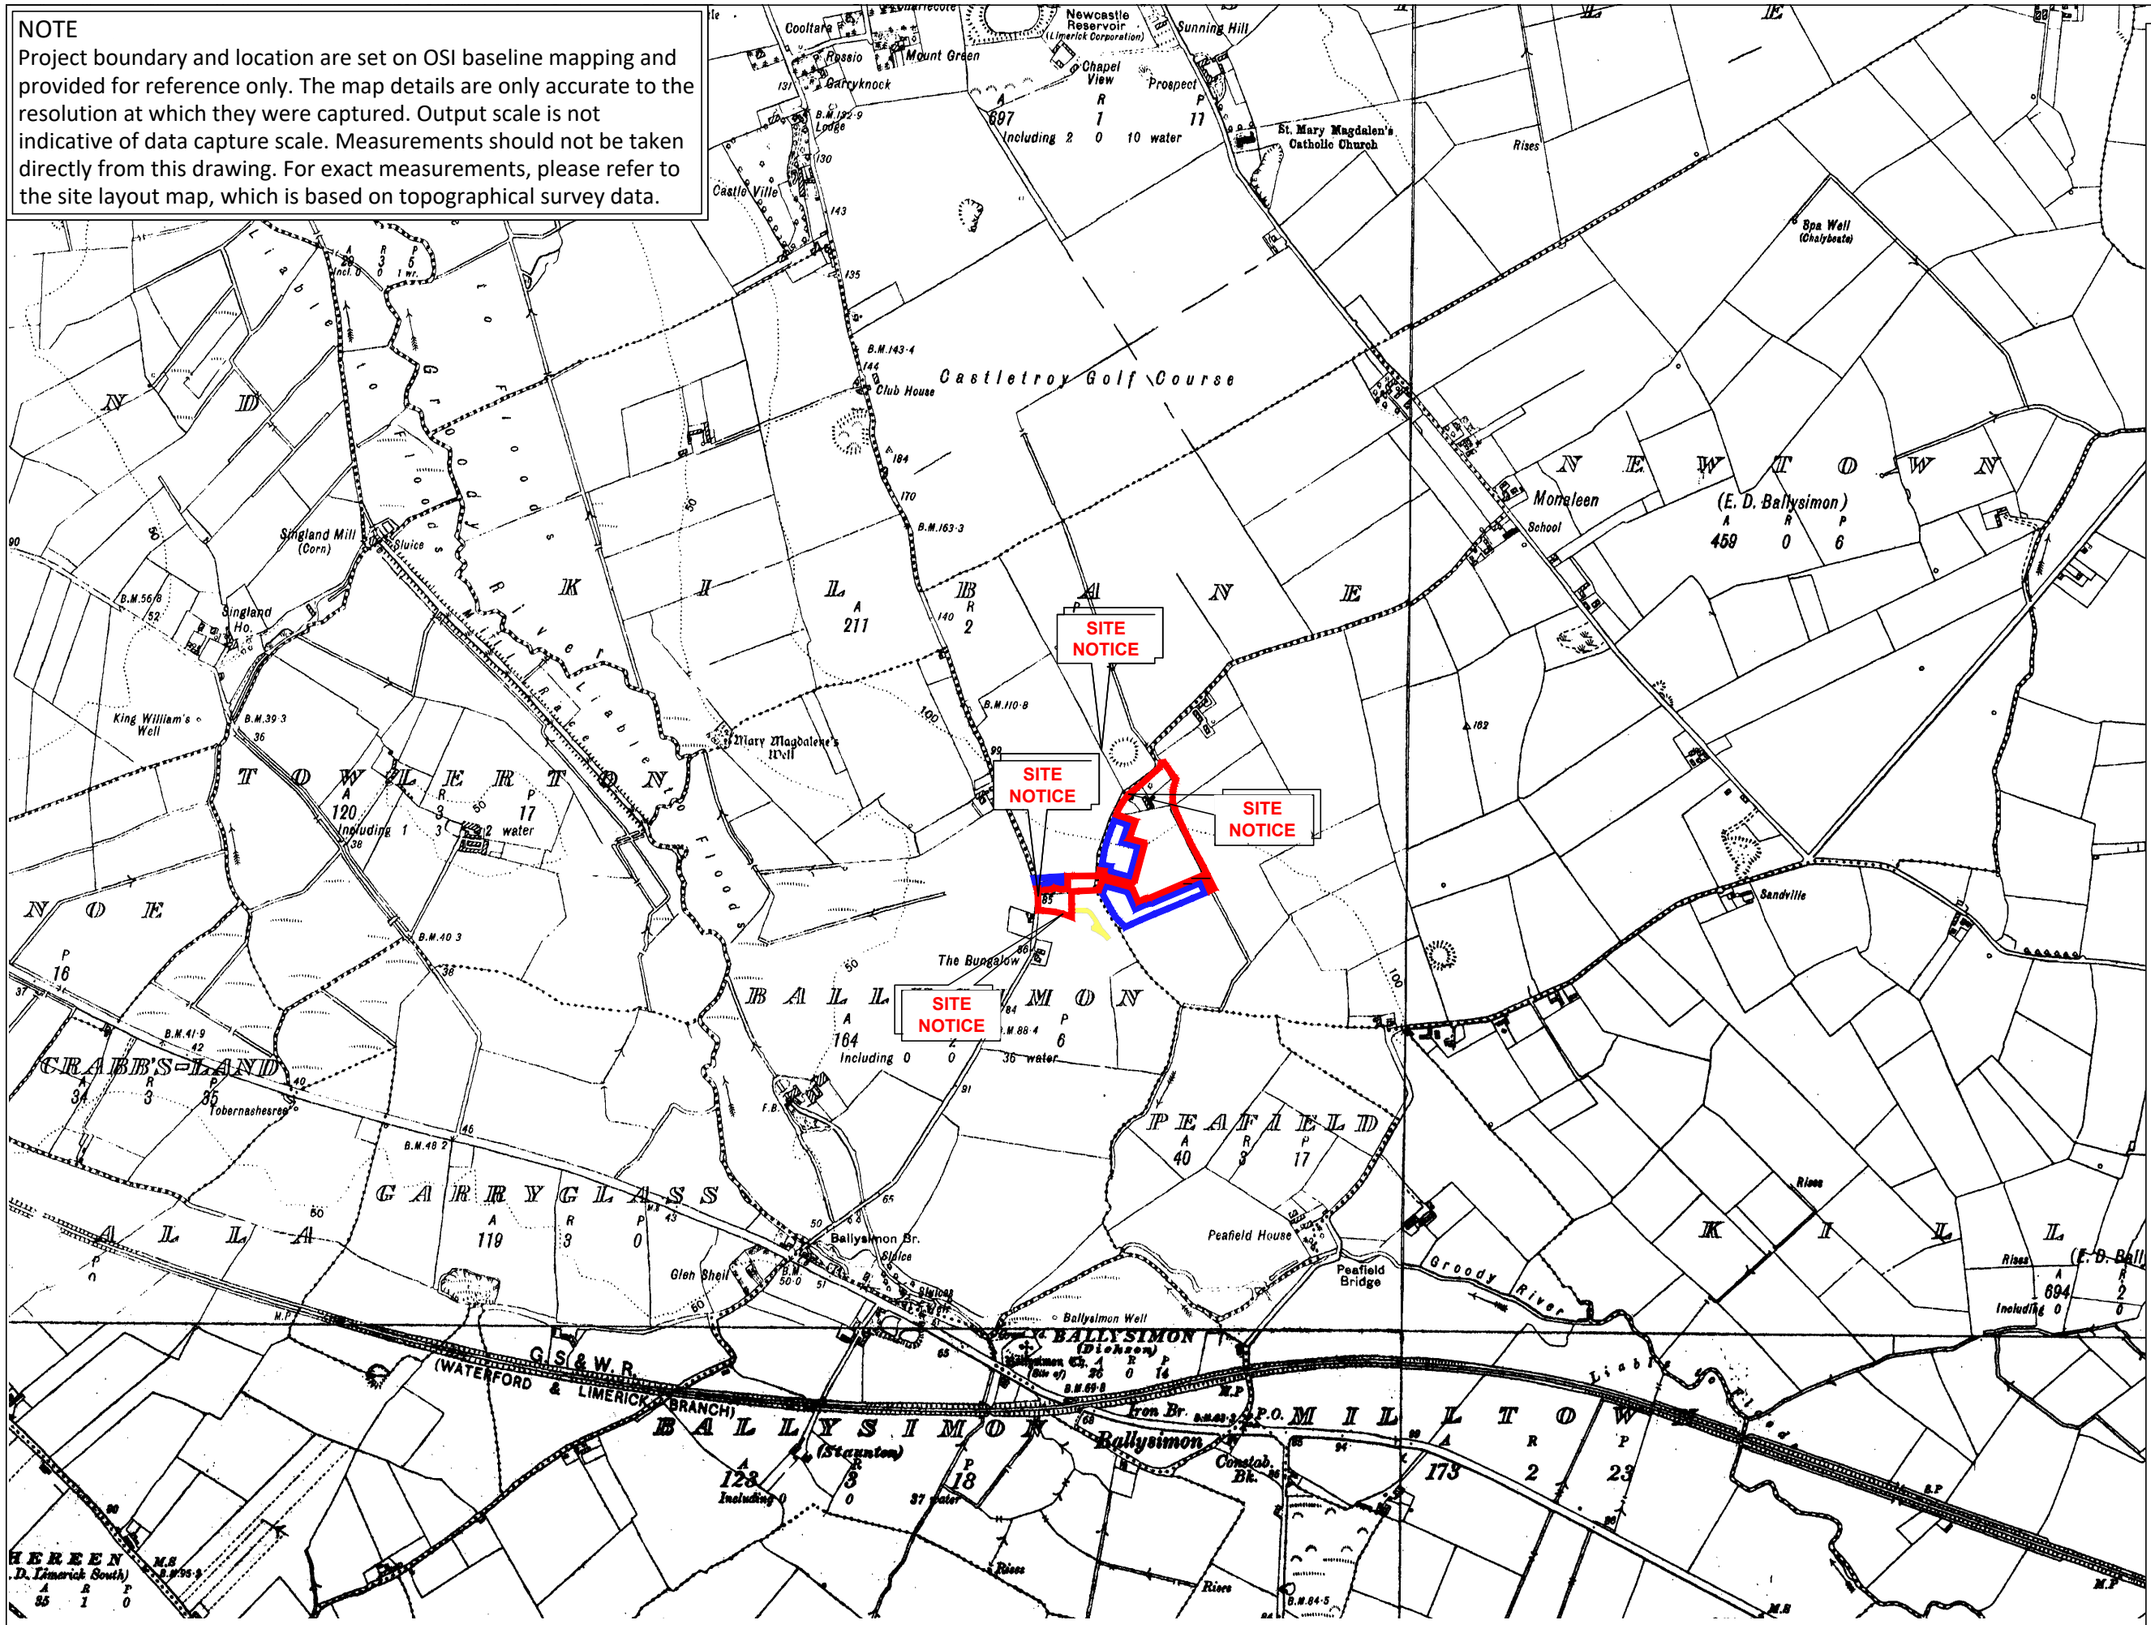

SITE LOCATION MAP
SCALE 1:10560

SITE BOUNDARY OF PLANNING APPLICATION

LANDS UNDER CONTROL OF LANDOWNERS

EASEMENT FOR SERVICES

MAP DETAILS

Description:
Historic 6" Latest Edition

Publisher / Source:
Tailte Éireann

Data Source / Reference:
LK013
Revision Date =
Survey Date = 31-Dec-1920
Levelled Date = 31-Dec-1924

LK014
Revision Date =
Survey Date = 31-Dec-1901
Levelled Date = 31-Dec-1923

LK005
Revision Date =
Survey Date = 31-Dec-1938
Levelled Date = 31-Dec-1941

LK006
Revision Date =
Survey Date = 31-Dec-1939
Levelled Date = 31-Dec-1941

CE063+063A
Revision Date =
Survey Date = 31-Dec-1939
Levelled Date = 31-Dec-1941

File Format:
Tagged Image File Format (TIFF)

File Name:
R_50472339_1.tif

Clip Extent / Area of Interest (AOI):
LLX,LLY= 558496.1684,653324.8821
LRX,LRY= 565506.1684,653324.8821
ULX,ULY= 558496.1684,658518.8821
URX,URY= 565506.1684,658518.8821

Projection / Spatial Reference:
IRENET95_Irish_Transverse_Mercator

Centre Point Coordinates:
X,Y = 562001.1684,655921.8821

Data Extraction Date:
12-Jun-2025

Product Version:
1.4

License / Copyright:
Compiled and published by:
Tailte Éireann,
Phoenix Park,
Dublin 8,
Ireland.
D08F6E4

www.tailte.ie

Any unauthorised reproduction infringes Tailte Éireann copyright.

No part of this publication may be copied, reproduced or transmitted in any form or by any means without the prior written permission of the copyright owner.

The representation on this map of a road, track or footpath is not evidence of the existence of a right of way.

This topographic map does not show legal property boundaries, nor does it show ownership of physical features.

© Tailte Éireann, 2025
All rights reserved.
Gach cead ar cosnamh.

Copyright Licence 2026
Ordnance Survey Ireland Licence No. CYAL 50514987
(Copyright) ORDNANCE SURVEY IRELAND GOVERNMENT OF IRELAND

N W E S

No.	Revision/Issue	Date
P1	ISSUE FOR PLANNING	26.05.26

Firm Name and Address

DEADY GAHAN ARCHITECTS
THOMPSON HOUSE, MACCURTAIN ST., CORK
T: 021 4355016 W:WWW.DGARCHITECTS.IE
EMAIL:INFO@DGARCHITECTS.IE

Project Name and Address
PROPOSED RESIDENTIAL DEVELOPMENT AT OLD ORCHARD, NEWTOWN, MONALEEN, LIMERICK.

Drawing Title	Date
SITE LOCATION MAP	14.05.26
Drawing No.	Drawn
24167/P/001	MP
Scale	Sheet No.
Scale: 1:10560 @ A3	1