NOTE
Project boundary and location are set on OSI baseline mapping and provided for reference only. The map details are only accurate to the resolution at which they were captured. Output scale is not indicative of data capture scale. Measurements should not be taken directly from this drawing. For exact measurements, please refer to the site layout map, which is based on topographical survey data.

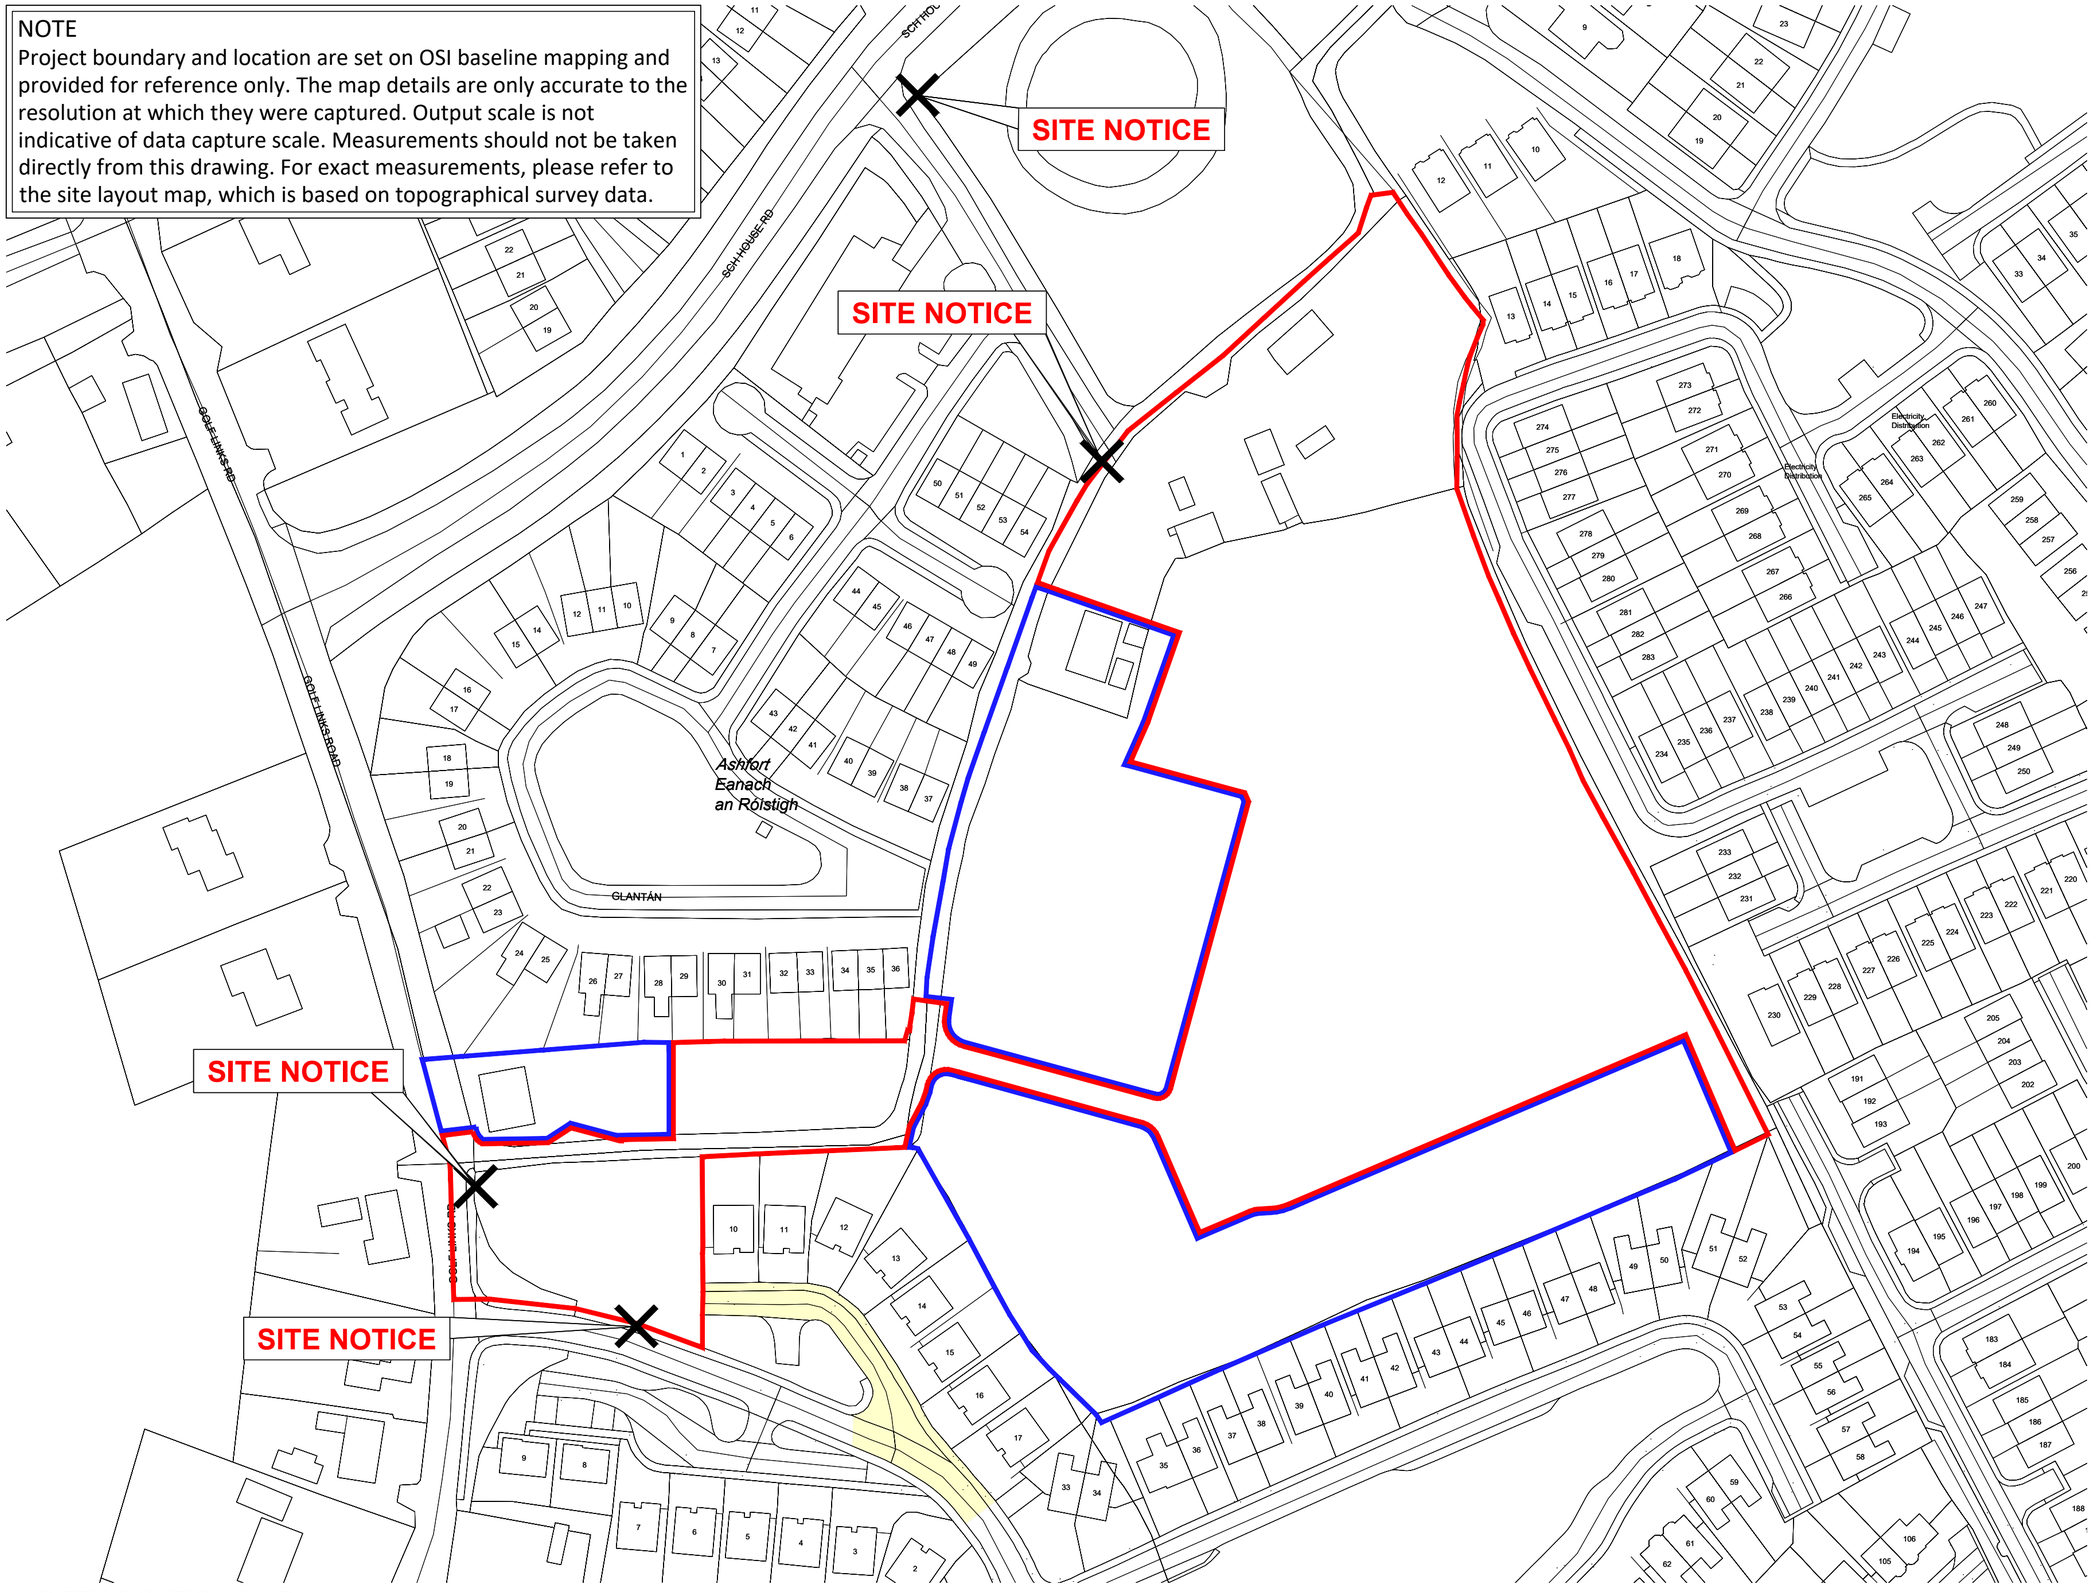

SITE LOCATION MAP
SCALE 1:1000

SITE BOUNDARY OF PLANNING APPLICATION
LANDS UNDER CONTROL OF LANDOWNERS
EASEMENT FOR SERVICES

MAP DETAILS

Description:
Digital Landscape Model (DLM)

Publisher / Source:
Tailte Éireann

Data Source / Reference:
PRIME2

File Format:
Autodesk AutoCAD (DWG_R2013)

File Name:
v_50472339_1.dwg

Clip Extent / Area of Interest (AOI):
LLX,LLY= 561586.1684,655614.3821
LRX,LRY= 562416.1684,655614.3821
ULX,ULY= 561586.1684,656229.3821
URX,URY= 562416.1684,656229.3821

Projection / Spatial Reference:
Projection= IRENET95_Irish_Transverse_Mercator

Centre Point Coordinates:
X,Y= 562001.1684,655921.8821

Reference Index:
Map Series | Map Sheets
1:1,000 | 4744-09
1:2,500 | 4744-B
1:2,500 | 4744-A
Data Extraction Date:
Date= 12-Jun-2025
Source Data Release:
DCMLS Release V1.187.119
Product Version:
Version= 1.4
License / Copyright:
Compiled and published by:
Tailte Éireann,
Phoenix Park,
Dublin 8,
Ireland.
D08F6E4
www.tailte.ie
Any unauthorised reproduction
infringes Tailte Éireann copyright.
No part of this publication may
be copied, reproduced or transmitted
in any form or by any means without
the prior written permission of the
copyright owner.
The representation on this map
of a road, track or footpath
is not evidence of the existence
of a right of way.
This topographic map
does not show
legal property boundaries,
nor does it show
ownership of physical features.
© Tailte Éireann, 2025
All rights reserved.
Gach cead ar cosnamh.

Copyright Licence 2026
Ordnance Survey Ireland Licence No. CYAL 50514987
(Copyright) ORDNANCE SURVEY IRELAND GOVERNMENT OF IRELAND

No.	Revision/Issue	Date
P1	ISSUE FOR PLANNING	26.05.26

Firm Name and Address
DEADY GAHAN ARCHITECTS
THOMPSON HOUSE, MACCURTAIN ST., CORK
T: 021 4355516 W: WWW.DGARCHITECTS.IE
EMAIL: INFO@DGARCHITECTS.IE

Project Name and Address
PROPOSED RESIDENTIAL DEVELOPMENT AT OLD ORCHARD, NEWTOWN, MONALEEN, LIMERICK.

Drawing Title	Date
SITE LOCATION MAP	14.05.26
Drawing No.	Drawn
24167/P/002	MP
Scale	Sheet No.
1:1000 @ A2	1