DO NOT SCALE. WORK TO FIGURED DIMENSIONS ONLY.
ALL EXISTING DIMENSIONS TO BE CHECKED ON SITE.
DRAWN ON AUTOCAD R2004 AT DEADY GAHAN ARCHITECTS LTD
LAYERS ON THIS DRAWING COMPLY WITH BS 1192: PART 5

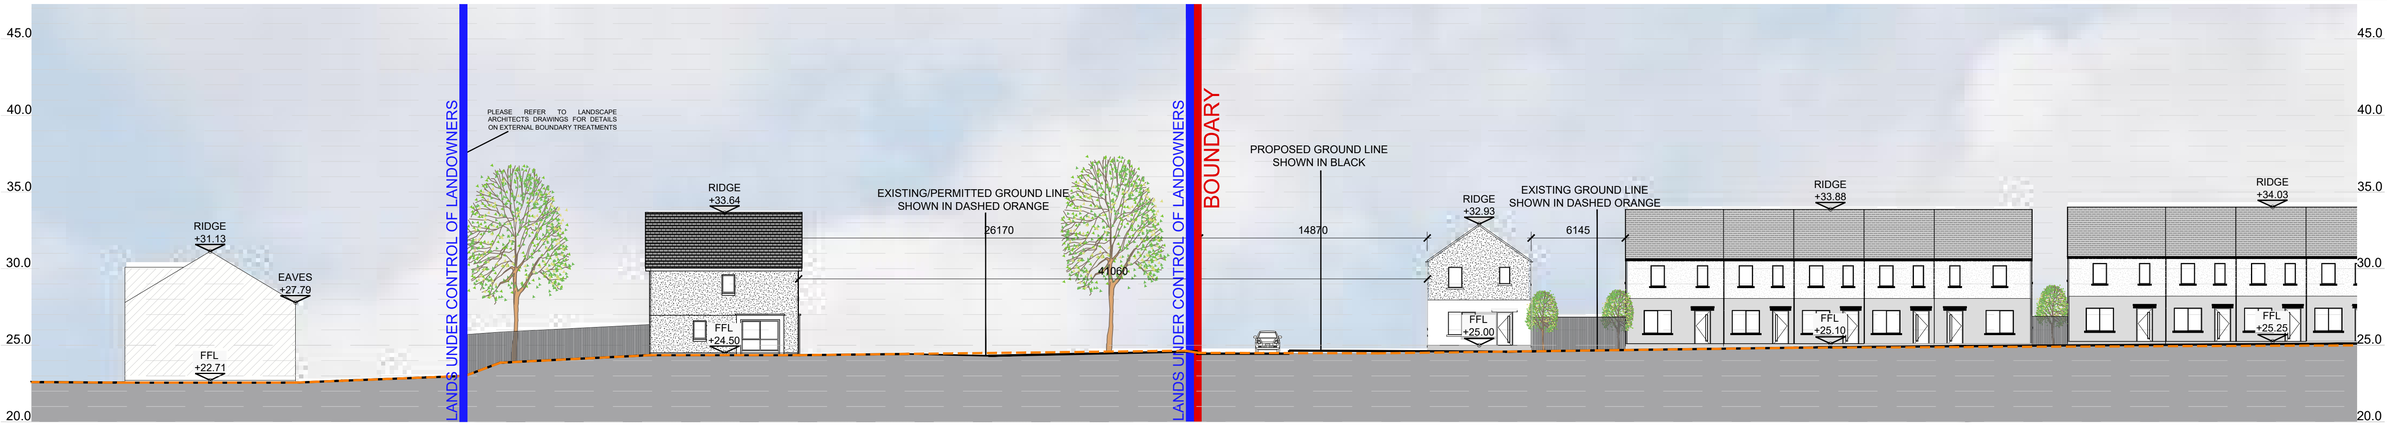

SITE SECTION D-D (PART A)

SCALE 1:200@A1

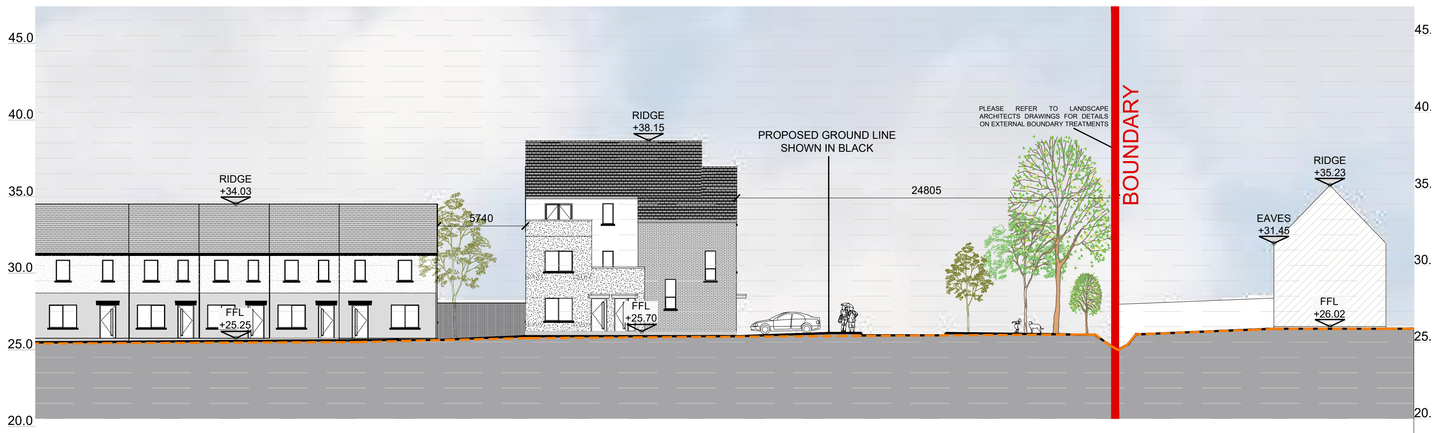

SITE SECTION D-D (PART B)

SCALE 1:200@A1



SITE SECTION D-D

SCALE 1:1000@A1

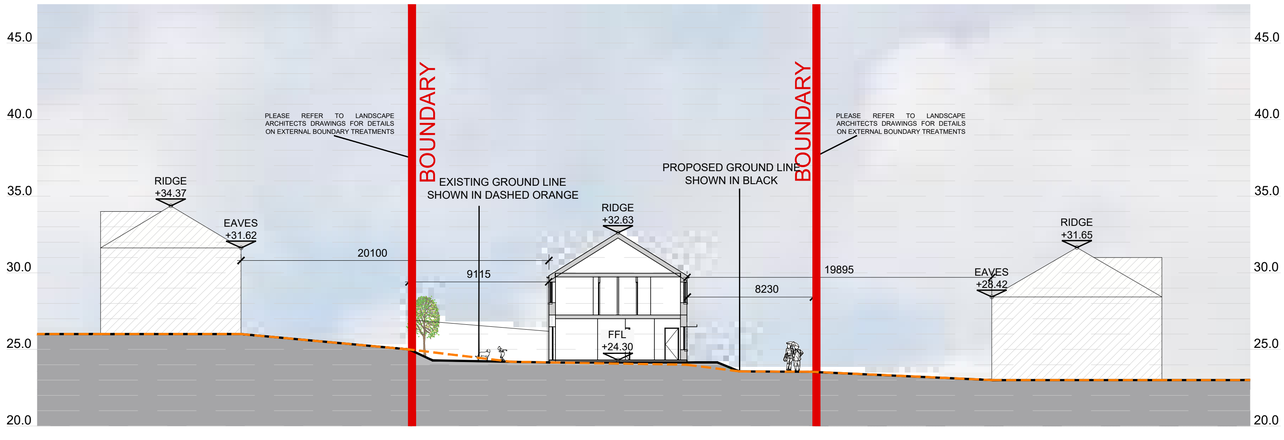

SITE SECTION F-F

SCALE 1:200@A1

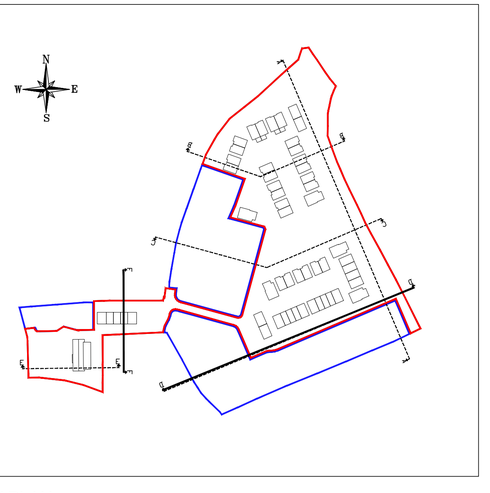

KEY PLAN

SCALE NTS@A1

SEE ENGINEERS DRAWING FOR ENGINEERING DETAIL
SEE LANDSCAPE ARCHITECTS DRAWINGS FOR LANDSCAPE DETAILS

date	rev	name	chk	note
15.06.26	P1	SON	EJG	ISSUE FOR PLANNING

DEADY GAHAN ARCHITECTS
THOMPSON HOUSE, MACCURTAIN ST., CORK
T: 021 4355016 W: WWW.DGARCHITECTS.IE
EMAIL: INFO@DGARCHITECTS.IE

Project
PROPOSED RESIDENTIAL DEVELOPMENT
AT OLD ORCHARD, NEWTOWN, MONALEEN
CO. LIMERICK

Drawing title
PROPOSED SITE SECTIONS D-D AND F-F

Scale	Drawn	Checked	Date
1:200 / 1:1000 @ A1	SON	EJG	15.06.26

Project No.	Drg. No.	Revision
24167	24167/P/004C	P1

☐ Information \ Comments — Tender ☐
☐ Planning — Construction ☐

PROPOSED SITE SECTIONS D-D AND F-F

SCALE 1:200 / 1:1000 @ A1