

DO NOT SCALE. WORK TO FIGURED DIMENSIONS ONLY.
ALL EXISTING DIMENSIONS TO BE CHECKED ON SITE.
DRAWN ON AUTOCAD R2004 AT DEADY GAHAN ARCHITECTS LTD
LAYERS ON THIS DRAWING COMPLY WITH BS 1192: PART 5

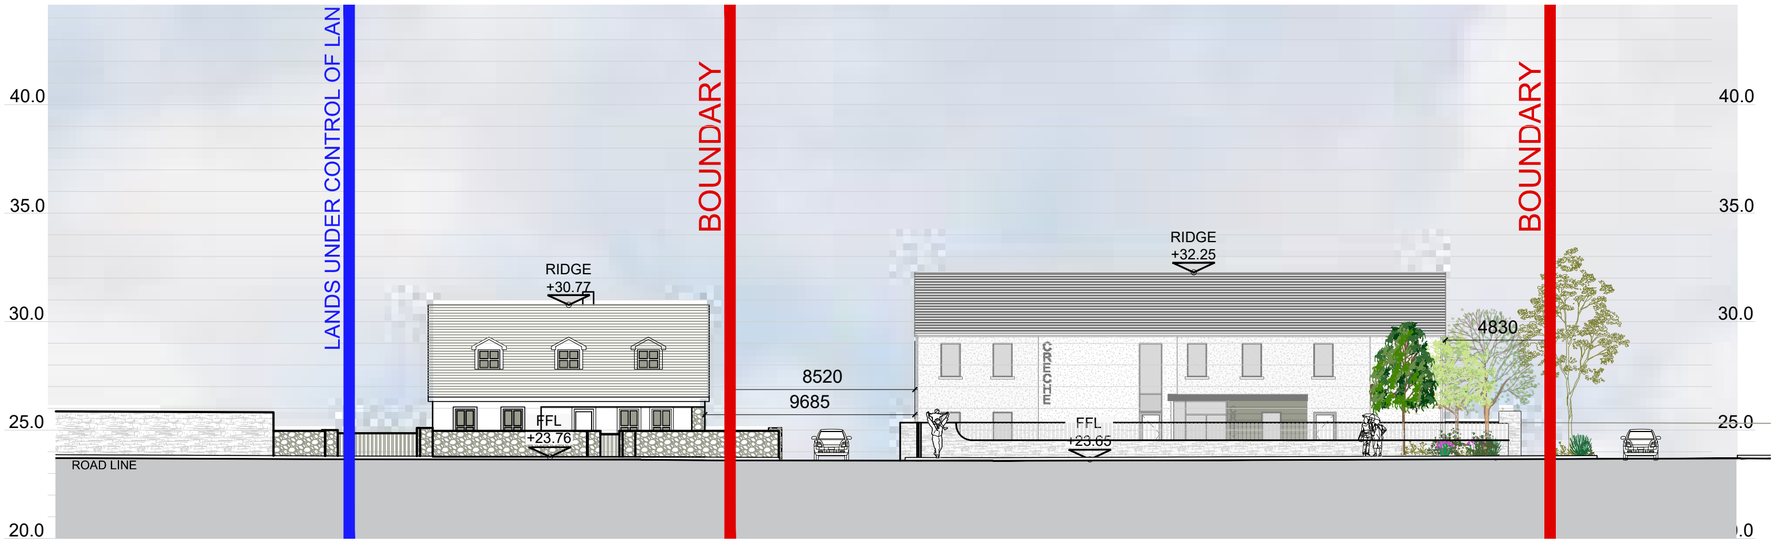

CONTIGUOUS STREET ELEVATION X-X
SCALE 1:200@A2



CONTIGUOUS STREET ELEVATION Y-Y
SCALE 1:200@A2

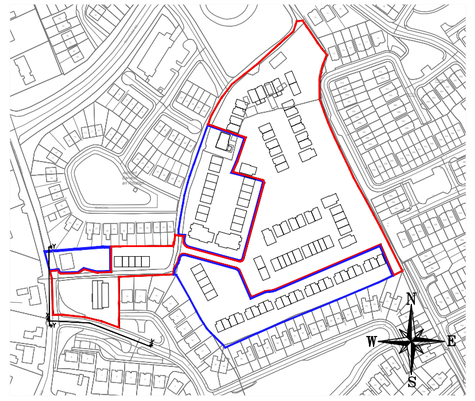

KEY PLAN
SCALE NTS@A2

date	rev	name	chk	note
15.06.26	P1	AL	EJG	ISSUE FOR PLANNIING

DEADY GAHAN ARCHITECTS
THOMPSON HOUSE, MACCURTAIN ST., CORK
T: 021 4355016 W:WWW.DGARCHITECTS.IE
EMAIL:INFO@DGARCHITECTS.IE

Project
PROPOSED RESIDENTIAL DEVELOPMENT AT
OLD ORCHARD, NEWTOWN, MONALEEN,
LIMERICK

Drawing title
CONTIGUOUS STREET ELEVATIONS X-X AND Y-Y

Scale	Drawn	Checked	Date
1:200 @ A2	AL	EJG	2026.06.15
Project No. 24167	Drg. No. 24167/P/006		Revision P1

☐ Information \ Comments — Tender ☐
☐ Planning — Construction ☐

CONTIGUOUS STREET ELEVATION X-X AND Y-Y
SCALE 1:200 @ A2