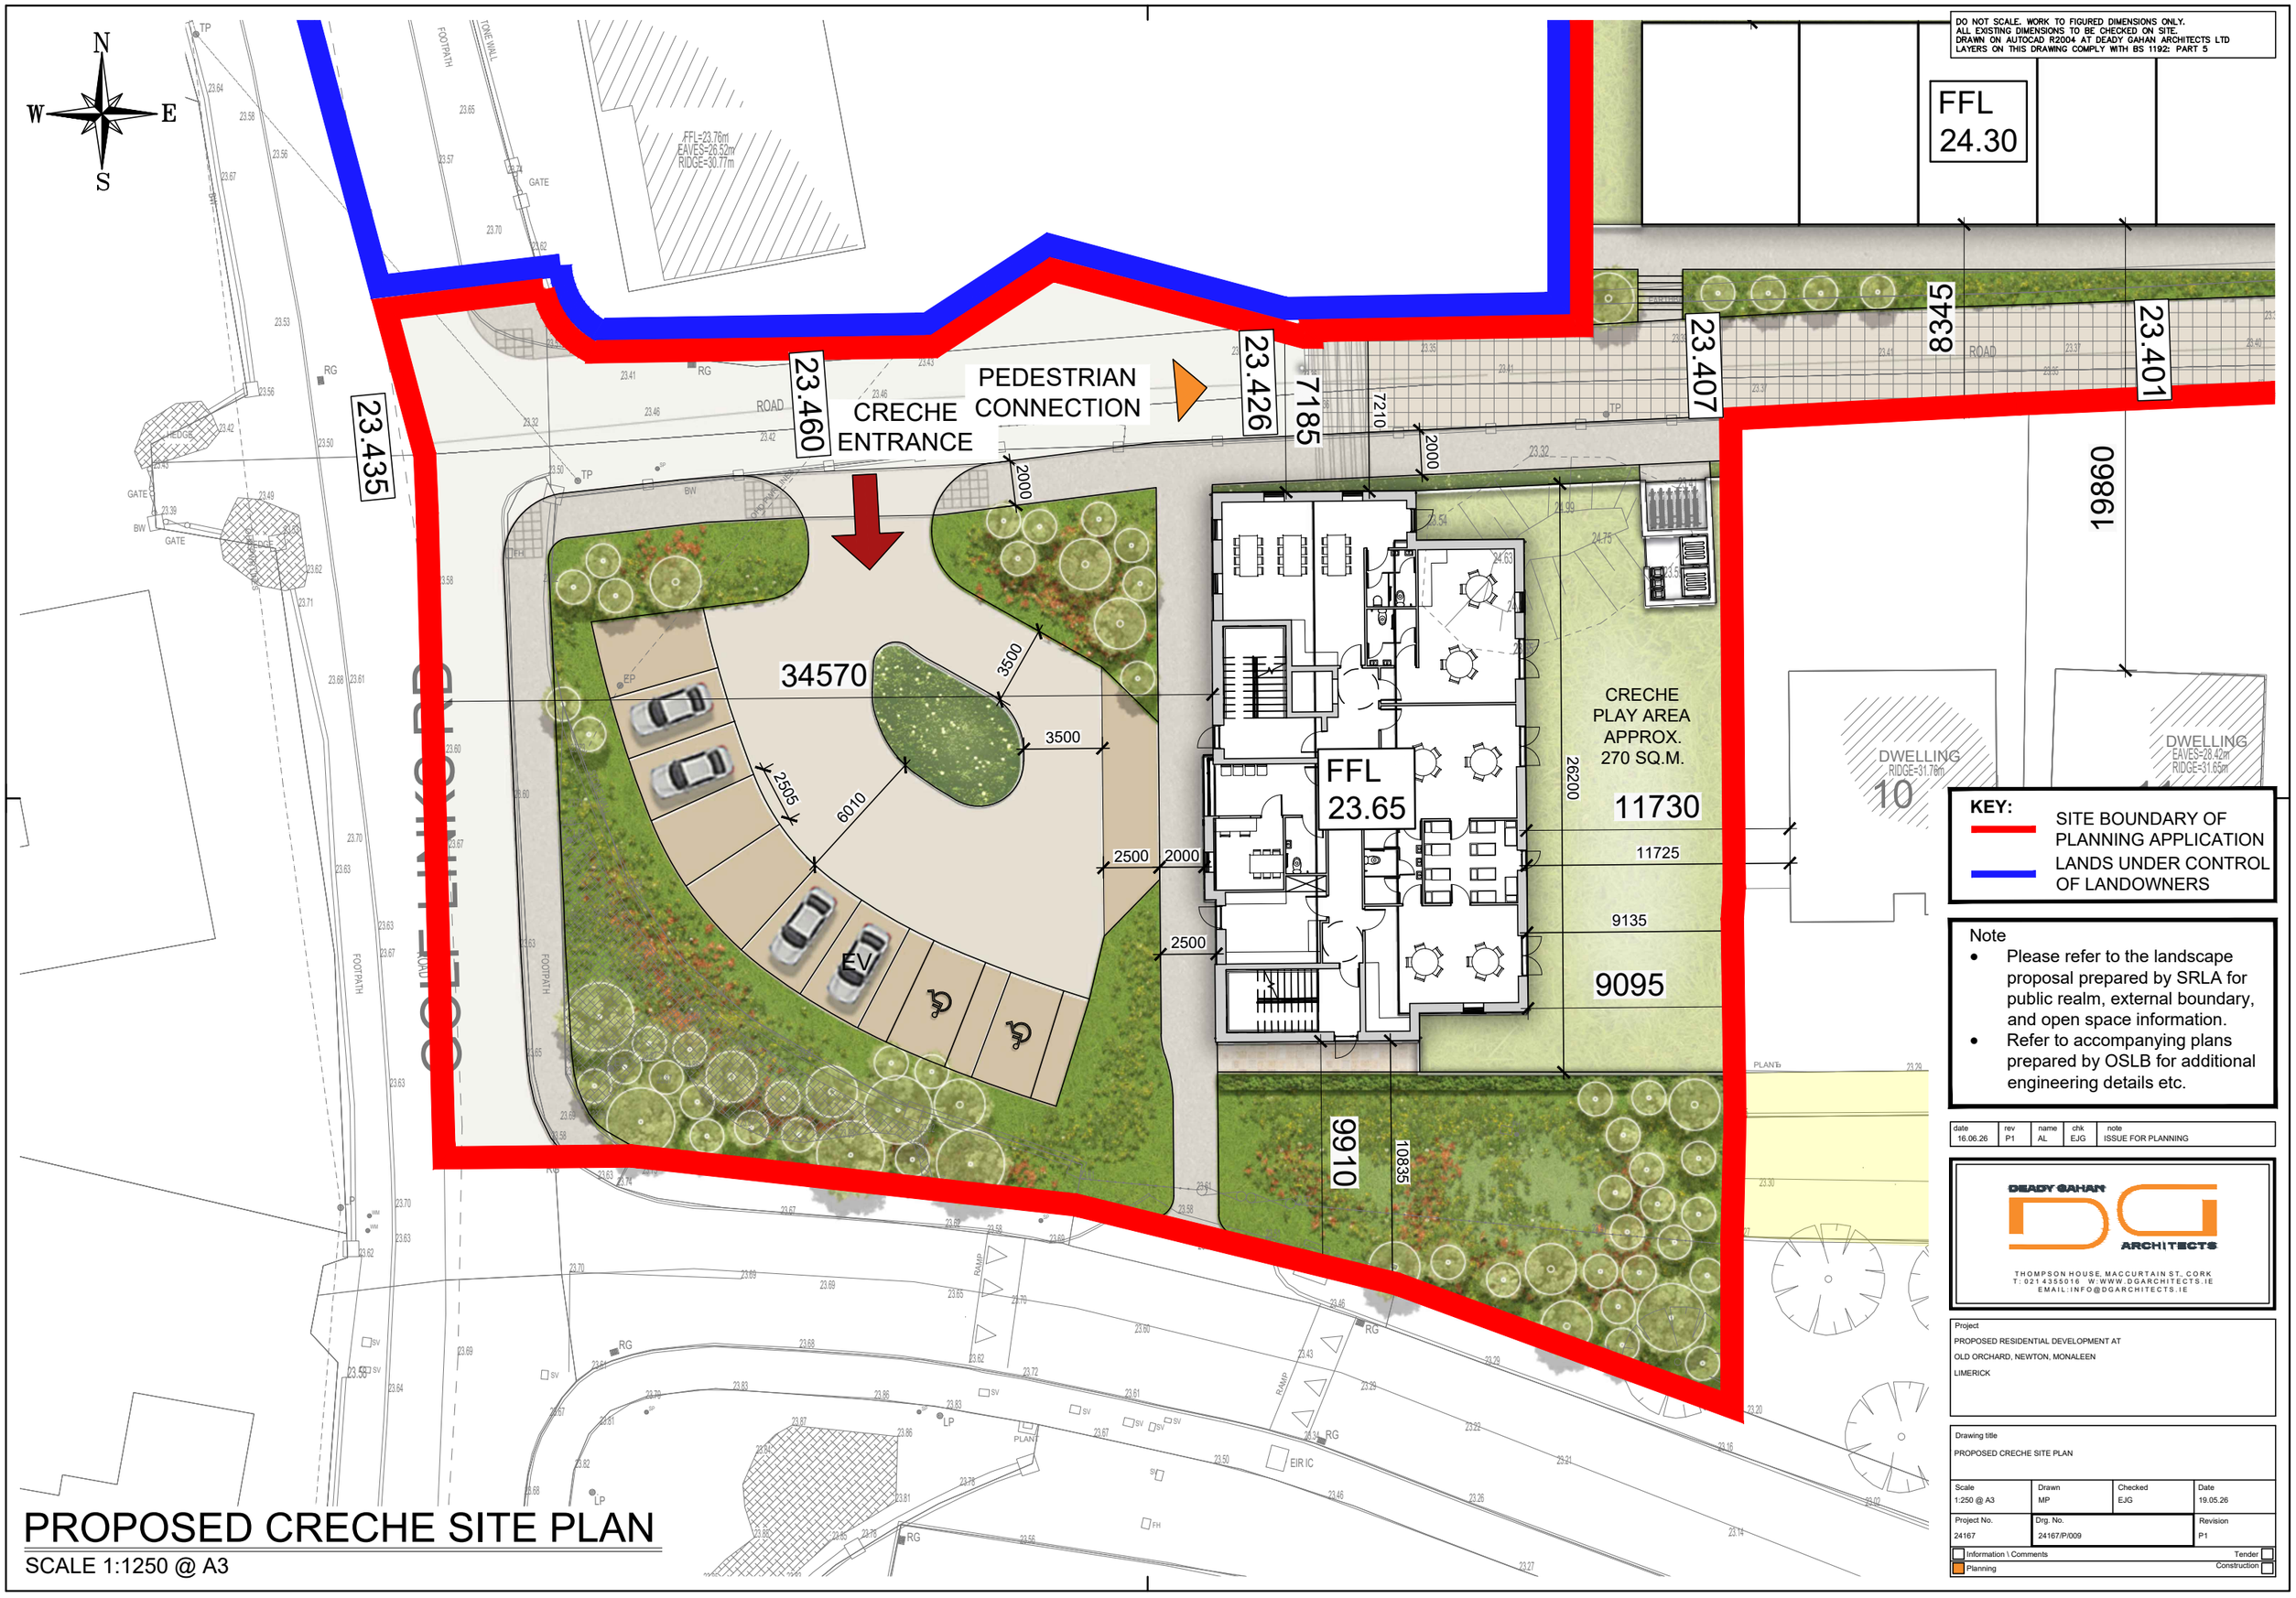

DO NOT SCALE. WORK TO FIGURED DIMENSIONS ONLY.
ALL EXISTING DIMENSIONS TO BE CHECKED ON SITE.
DRAWN ON AUTOCAD R2004 AT DEADY GAHAN ARCHITECTS LTD
LAYERS ON THIS DRAWING COMPLY WITH BS 1192: PART 5

KEY:

- SITE BOUNDARY OF PLANNING APPLICATION
- LANDS UNDER CONTROL OF LANDOWNERS

Note

- Please refer to the landscape proposal prepared by SRLA for public realm, external boundary, and open space information.
- Refer to accompanying plans prepared by OSLB for additional engineering details etc.

date	rev	name	chk	note
16.06.26	P1	AL	EJG	ISSUE FOR PLANNING

DEADY GAHAN ARCHITECTS
THOMPSON HOUSE, MACCURTAIN ST., CORK
T: 021 4355016 W: WWW.DGARCHITECTS.IE
EMAIL: INFO@DGARCHITECTS.IE

Project
PROPOSED RESIDENTIAL DEVELOPMENT AT
OLD ORCHARD, NEWTON, MONALEEN
LIMERICK

Drawing title
PROPOSED CRECHE SITE PLAN

Scale	Drawn	Checked	Date
1:250 @ A3	MP	EJG	19.05.26

Project No.	Drg. No.	Revision
24167	24167/P/009	P1

Information \ Comments — Tender
Planning — Construction

PROPOSED CRECHE SITE PLAN

SCALE 1:1250 @ A3