


DO NOT SCALE. WORK TO FIGURED DIMENSIONS ONLY.
ALL EXISTING DIMENSIONS TO BE CHECKED ON SITE.
DRAWN ON AUTOCAD R2004 AT DEADY GAHAN ARCHITECTS LTD
LAYERS ON THIS DRAWING COMPLY WITH BS 1192: PART 5

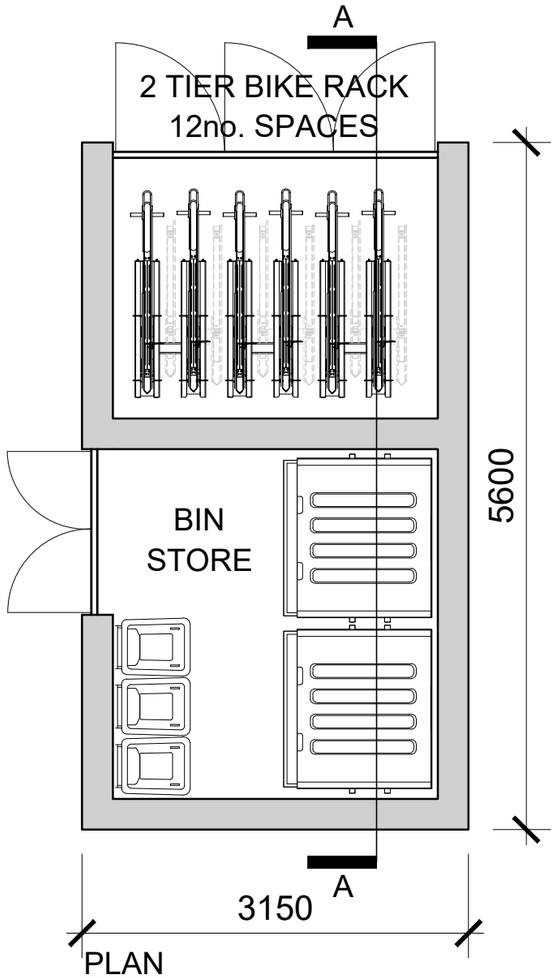


PLAN
SCALE 1:50 @ A3

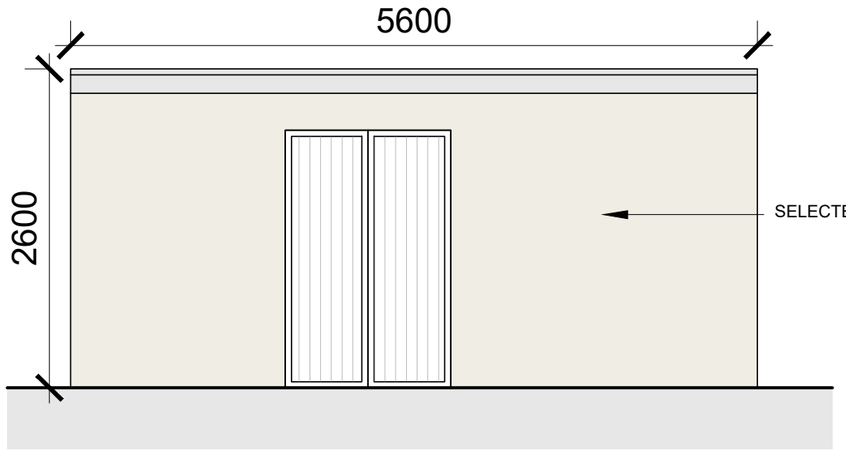


SIDE ELEVATION 1
SCALE 1:50 @ A3

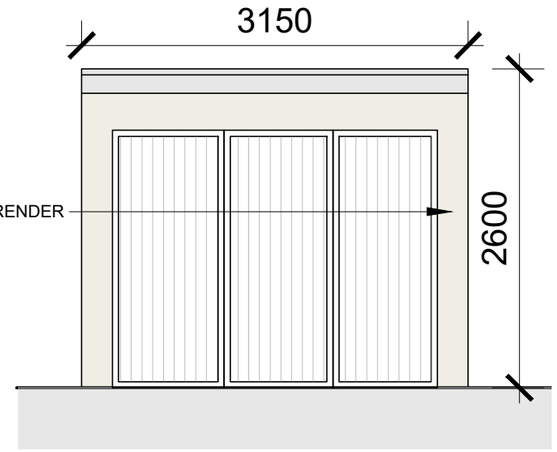


FRONT ELEVATION
SCALE 1:50 @ A3

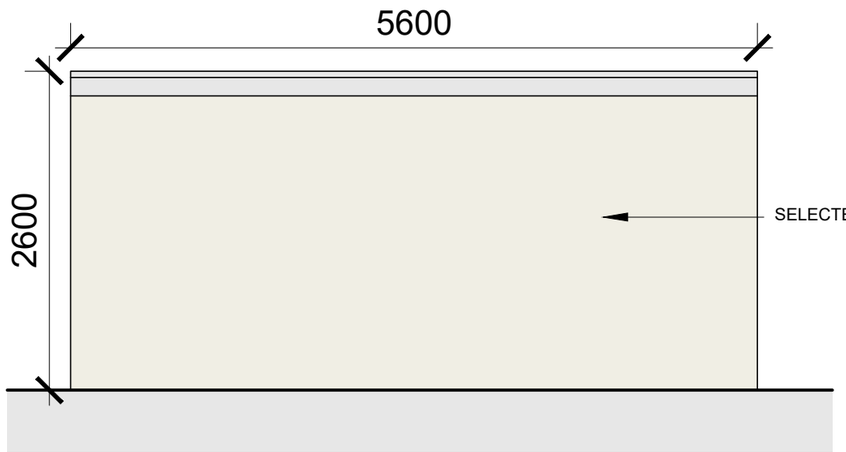


SIDE ELEVATION 2
SCALE 1:50 @ A3

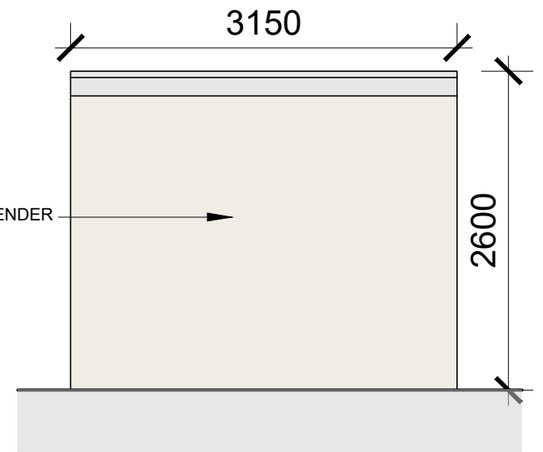

REAR ELEVATION
SCALE 1:50 @ A3

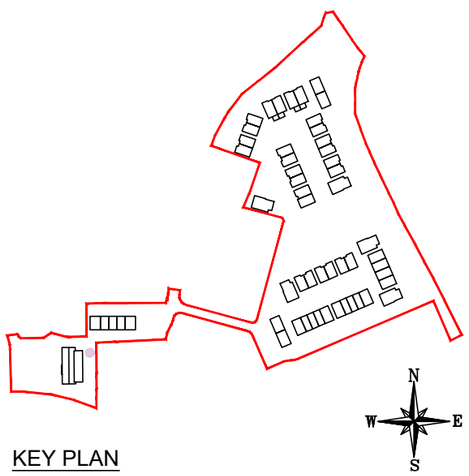

KEY PLAN
NTS @ A3

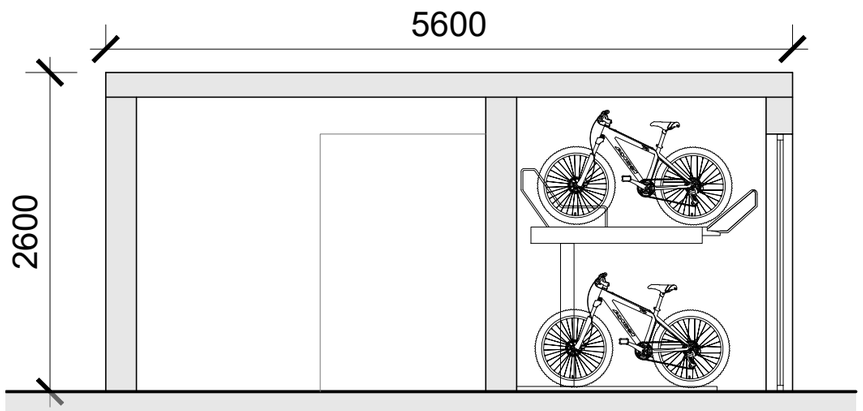

SECTION A-A
SCALE 1:50 @ A3

PROPOSED CRECHE BIN AND BIKE STORE
SCALE 1:50 @ A3

Note
Please refer to Site Plan (drawing no. 24167/P/003) for F.F.L.s and orientation.

date	rev	name	chk	note
26.05.26	P1	AL	EJG	ISSUE FOR PLANNING

DEADY GAHAN ARCHITECTS
THOMPSON HOUSE, MACCURTAIN ST., CORK
T: 021 4355016 W:WWW.DGARCHITECTS.IE
EMAIL:INFO@DGARCHITECTS.IE

Project
PROPOSED RESIDENTIAL DEVELOPMENT
AT OLD ORCHARD, NEWTOWN, MONALEEN,
CO. LIMERICK.

Drawing title
PROPOSED CRECHE BIN AND BIKE STORE

Scale	Drawn	Checked	Date
1:50 @ A3	MP	EJG	26.05.26
Project No. 24167	Drg. No. 24167/P/013		Revision P1

☐ Information \ Comments — Tender ☐
☐ Planning — Construction ☐