DO NOT SCALE. WORK TO FIGURED DIMENSIONS ONLY.
ALL EXISTING DIMENSIONS TO BE CHECKED ON SITE.
DRAWN ON AUTOCAD R2004 AT DEADY GAHAN ARCHITECTS LTD
LAYERS ON THIS DRAWING COMPLY WITH BS 1192: PART 5

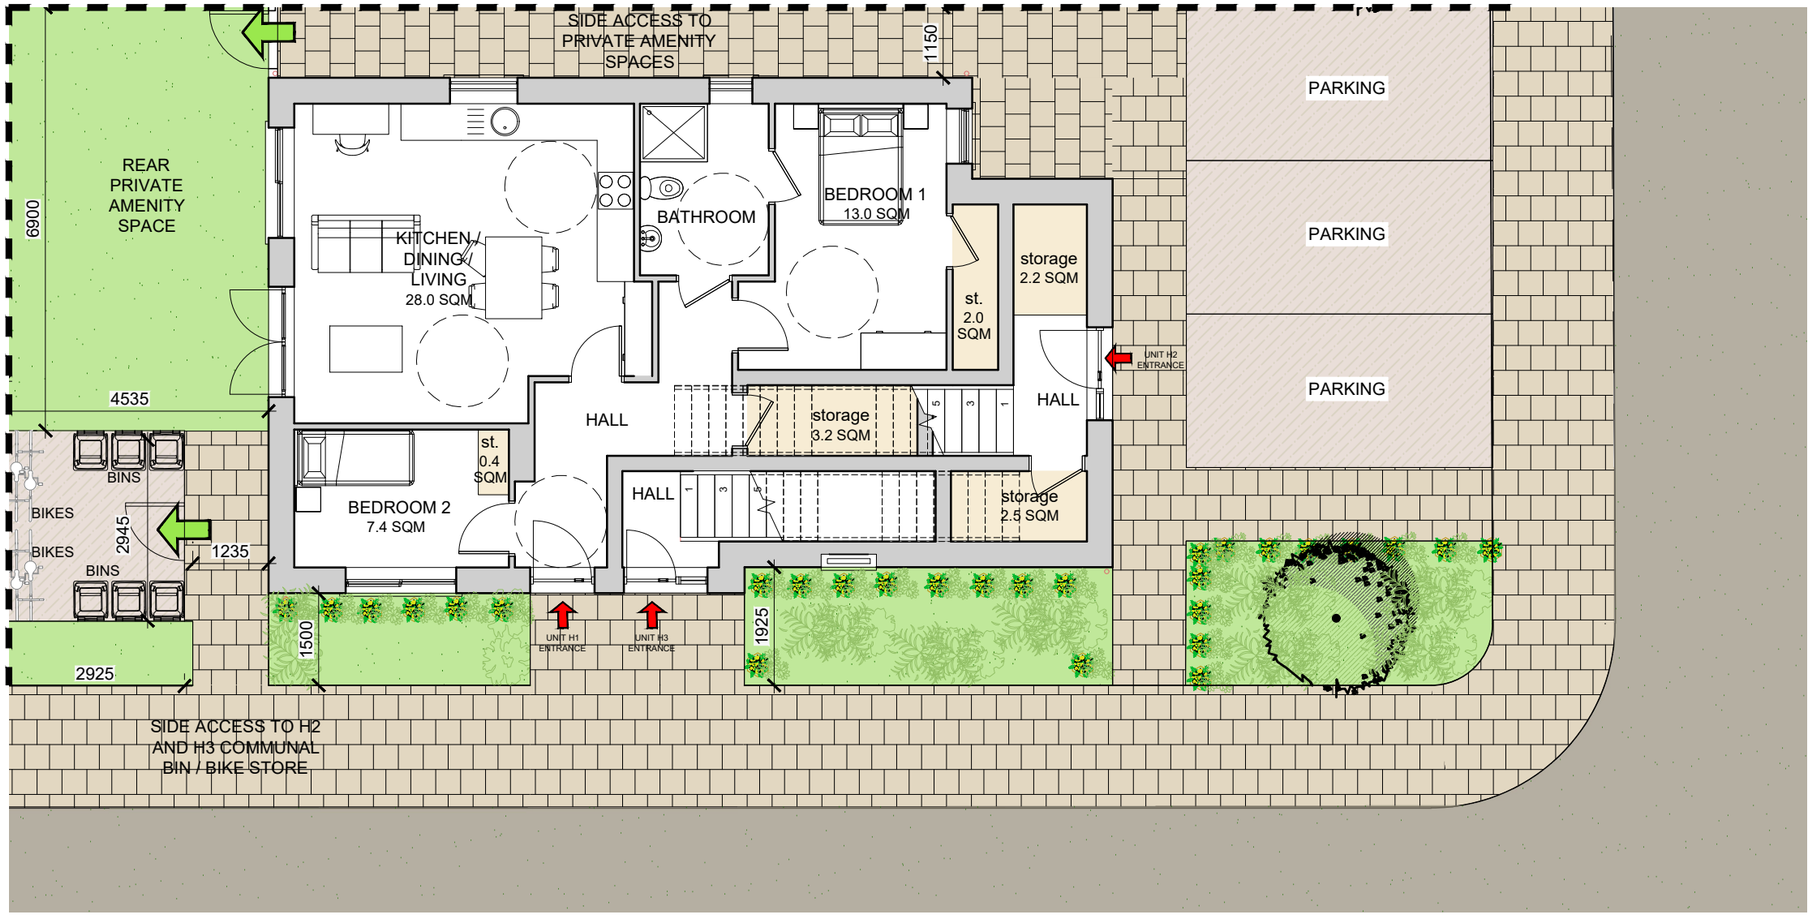

N
W
E
S

NOTE:
COMMUNAL BIN AND BIKE STORAGE FOR UNITS NO: 45-47 SHOWN

DRAWING INDICATES SIDE ACCESS TO COMMUNAL BIN & BIKE STORAGE FOR APARTMENT TYPES H2 AND H3.

date	rev	name	chk	note
26.05.26	P1	AL	EJG	ISSUE FOR PLANNING

DEADY GAHAN ARCHITECTS
THOMPSON HOUSE, MACCURTAIN ST., CORK
T: 021 4355016 W:WWW.DGARCHITECTS.IE
EMAIL:INFO@DGARCHITECTS.IE

Project
PROPOSED RESIDENTIAL DEVELOPMENT
AT OLD ORCHARD, NEWTOWN, MONALEEN,
CO. LIMERICK.

Drawing title
APARTMENT TYPES H2 AND H3 COMMUNAL BIN AND BIKE STORAGE

Scale	Drawn	Checked	Date
1:100 @ A3	MP	MP	20.05.26
Project No.	Drg. No.		Revision
24167	24167/P/015		P1

☐ Information \ Comments — Tender ☐
☐ Planning — Construction ☐

APARTMENT TYPES H2 AND H3 COMMUNAL BIN AND BIKE STORAGE
SCALE 1:100@A3