DO NOT SCALE. WORK TO FIGURED DIMENSIONS ONLY.
ALL EXISTING DIMENSIONS TO BE CHECKED ON SITE.
DRAWN ON AUTOCAD R2004 AT DEADY GAHAN ARCHITECTS LTD
LAYERS ON THIS DRAWING COMPLY WITH BS 1192: PART 5

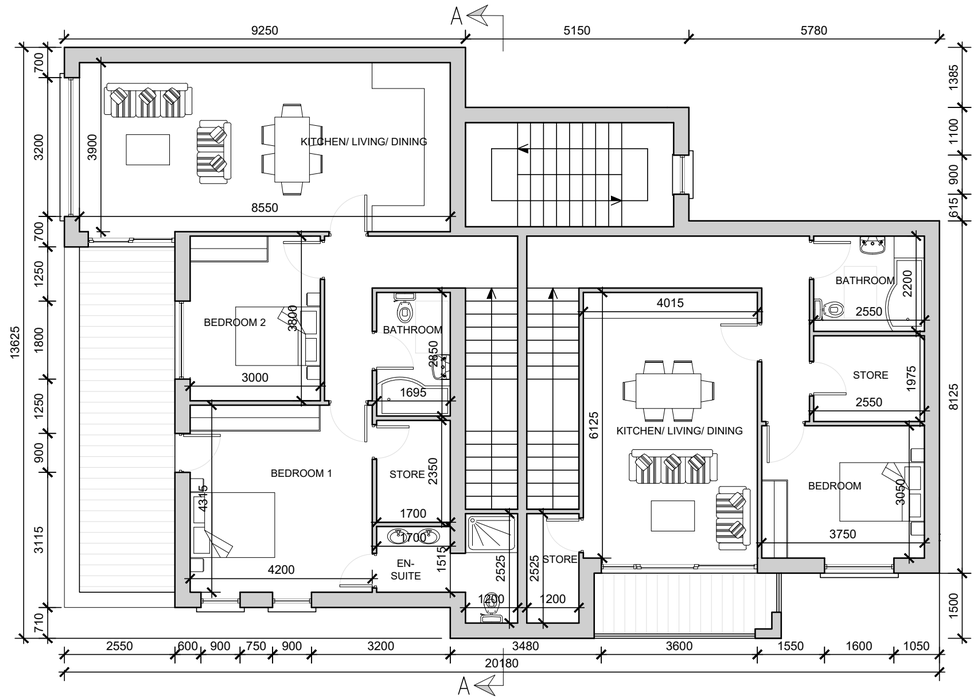

FIRST FLOOR PLAN
SCALE 1:100

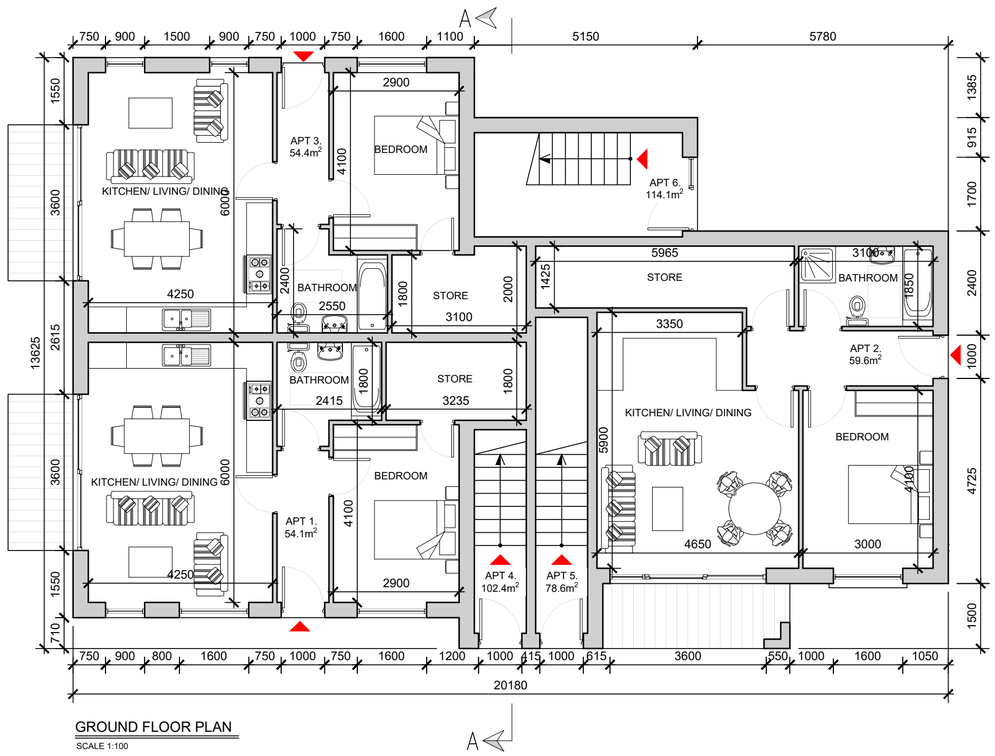

GROUND FLOOR PLAN
SCALE 1:100

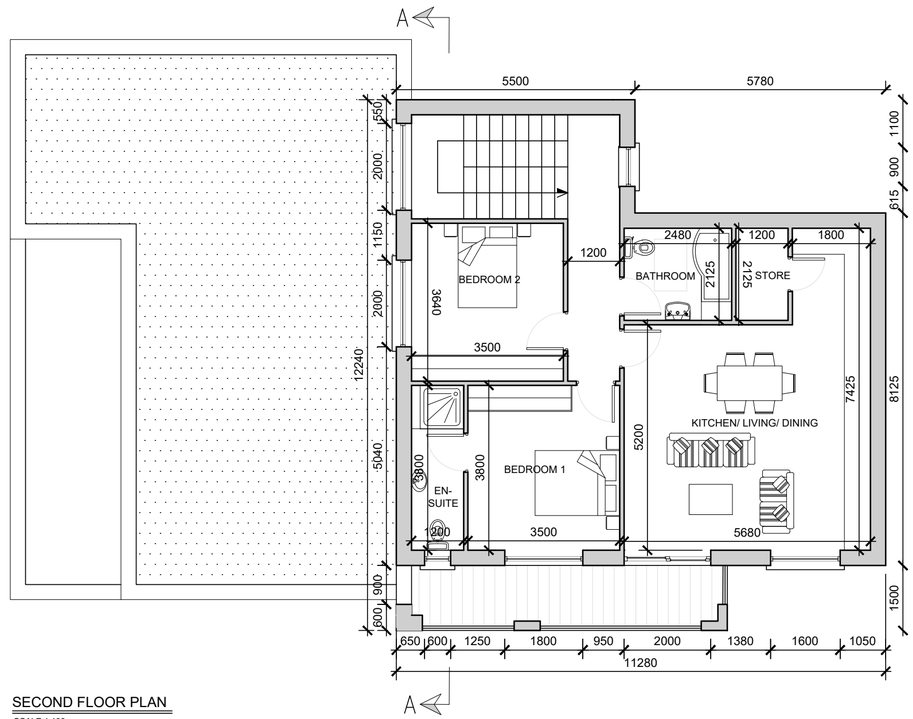

SECOND FLOOR PLAN
SCALE 1:100

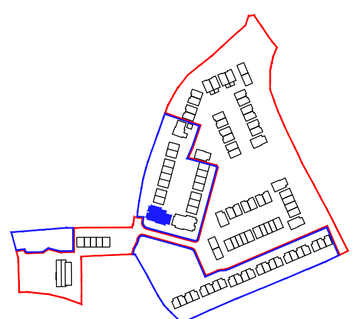

KEY PLAN
SCALE 1:4000

date	rev	name	chk	note
29.05.26	P1	AJC	EHG	ISSUE FOR PLANNING

DEADY GAHAN ARCHITECTS
THOMPSON HOUSE, MACCURTAIN ST., CORK
T: 021 4355016 W:WWW.DGARCHITECTS.IE
EMAIL:INFO@DGARCHITECTS.IE

Project
PROPOSED RESIDENTIAL DEVELOPMENT AT
OLD ORCHARD, NEWTOWN, MONALEEN,
LIMERICK

Drawing title
PERMITTED APARTMENT - BLOCK-TYPE A
FLOOR PLANS

Scale	Drawn	Checked	Date
1:100 @ A2	AJC	EJG	29.05.26

Project No.	Drg. No.	Revision
24167	24167/P/2000	P1

☐ Information \ Comments — Tender ☐
☒ Planning — Construction ☐

DO NOT SCALE. WORK TO FIGURED DIMENSIONS ONLY.
ALL EXISTING DIMENSIONS TO BE CHECKED ON SITE.
DRAWN ON AUTOCAD R2004 AT DEADY GAHAN ARCHITECTS LTD
LAYERS ON THIS DRAWING COMPLY WITH BS 1192: PART 5



FRONT ELEVATION

SCALE 1:100

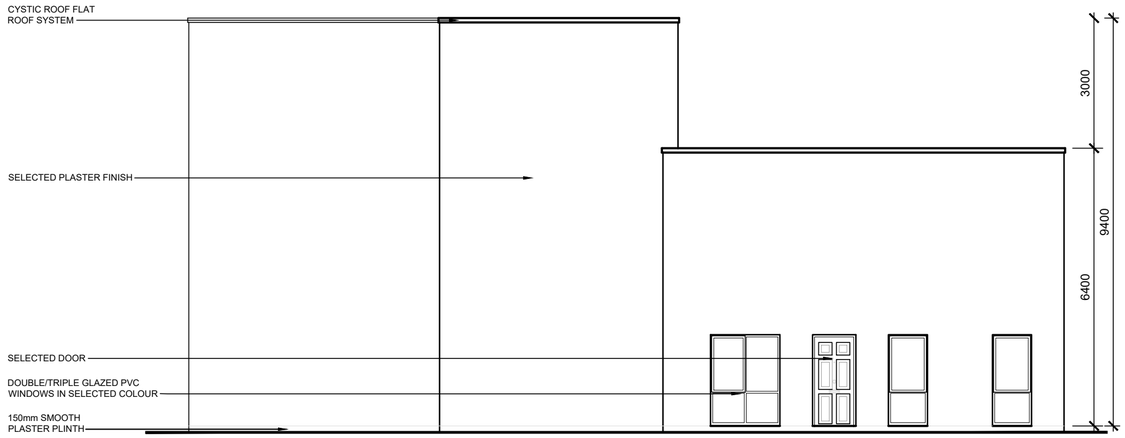

REAR ELEVATION

SCALE 1:100



SIDE ELEVATION

SCALE 1:100

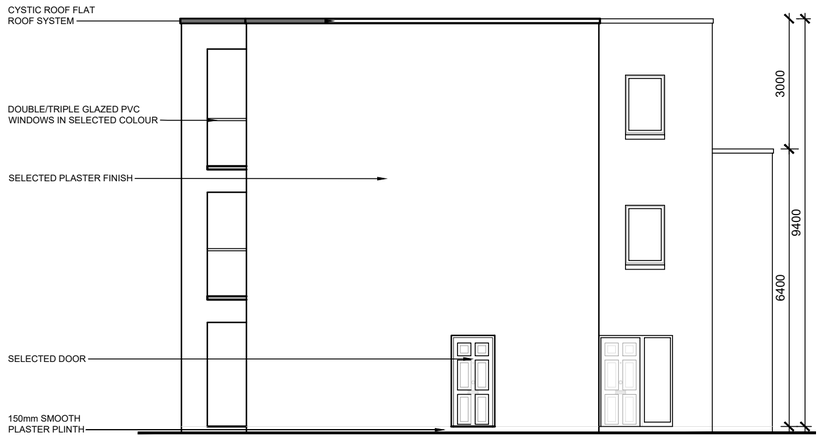

SIDE ELEVATION

SCALE 1:100

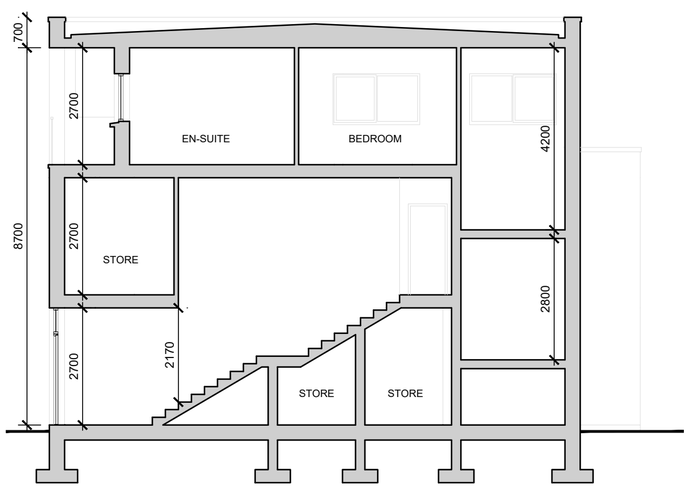

SECTION A-A

SCALE 1:100

date	rev	name	chk	note
29.05.26	P1	AJC	EJG	ISSUE FOR PLANNING

DEADY GAHAN
DG
ARCHITECTS
THOMPSON HOUSE, MACCURTAIN ST., CORK
T: 021 4355016 W: WWW.DGARCHITECTS.IE
EMAIL: INFO@DGARCHITECTS.IE

Project

PROPOSED RESIDENTIAL DEVELOPMENT AT

OLD ORCHARD, NEWTOWN, MONALEEN,

LIMERICK

Drawing title

PERMITTED APARTMENT - BLOCK-TYPE A

ELEVATIONS & SECTION A-A

Scale	Drawn	Checked	Date
1:100 @ A2	AJC	EJG	29.05.26

Project No.	Drg. No.	Revision
24167	24167/P/2001	P1

☐ Information \ Comments — Tender ☐

☐ Planning — Construction ☐