
PROPOSED RESIDENTIAL DEVELOPMENT AT OLD ORCHARD, NEWTOWN, MONALEEN, CO. LIMERICK

PROJECT NO.: 24167
DRAWING NO.: 24167_P_270A | UNIT TYPE B4 | 3D RENDER
DATE: 15.06.26


DEADY GAHAN DG ARCHITECTS
EASTGATE VILLAGE, LITTLE ISLAND, CORK
T: 021 4355015 W: WWW.DGARCHITECTS.IE
EMAIL: INFO@DGARCHITECTS.IE

DO NOT SCALE. WORK TO FIGURED DIMENSIONS ONLY.
ALL EXISTING DIMENSIONS TO BE CHECKED ON SITE.
DRAWN ON AUTOCAD R2004 AT DEADY GAHAN ARCHITECTS LTD
LAYERS ON THIS DRAWING COMPLY WITH BS 1192: PART 5

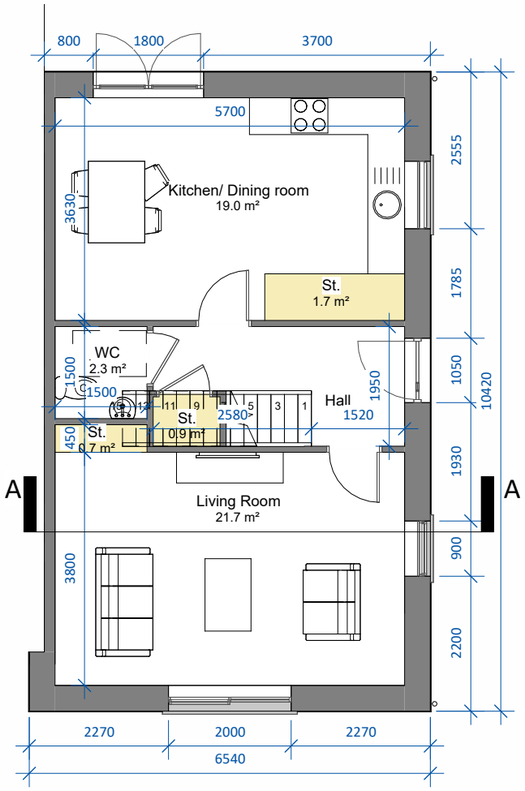


Ground Floor Level

SCALE 1 : 100

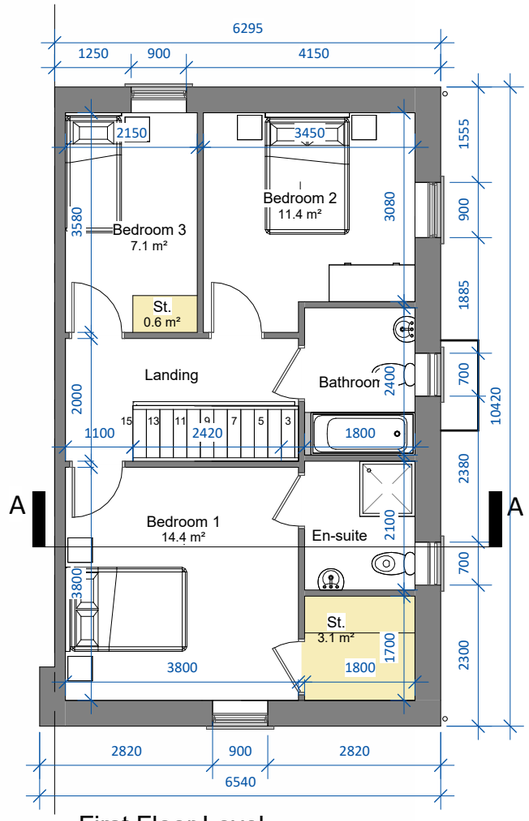


First Floor Level

SCALE 1 : 100

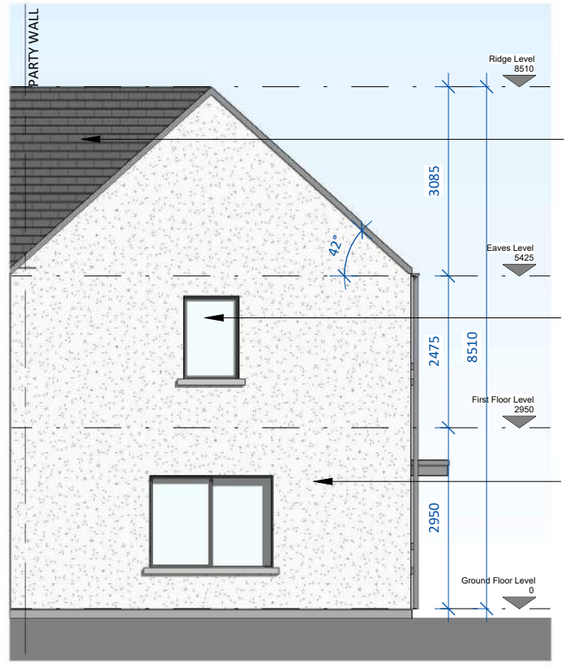

Front Elevation


SCALE 1 : 100

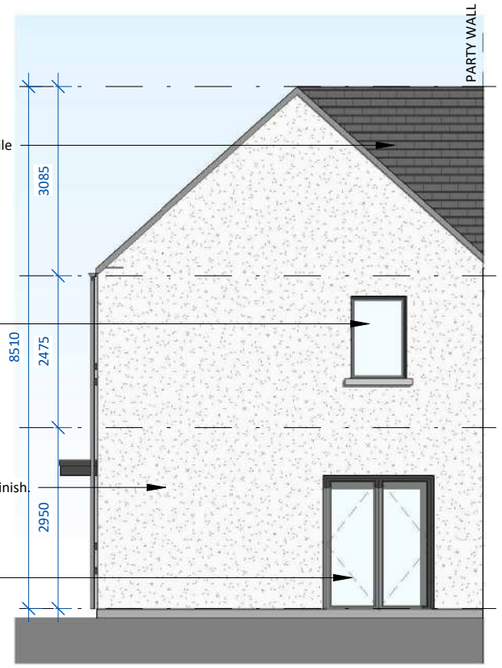

Rear Elevation


SCALE 1 : 100

Unit Type B4 - 3-bed		
5 Person - Semi-Detached		
Area -	108.6 m²	1169 ft²
St.	7.0 m²	

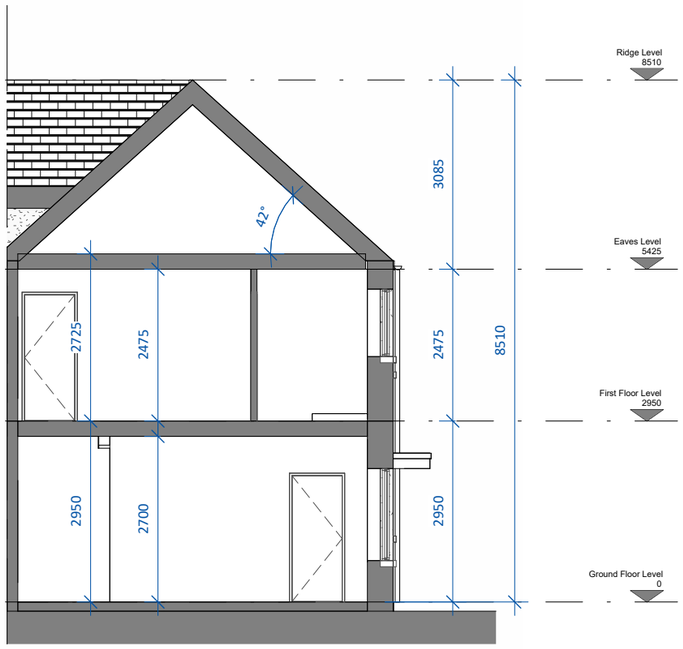


Section AA

SCALE 1 : 100

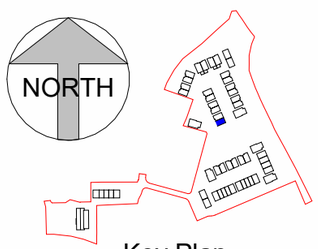

Key Plan

SCALE 1 : 7000

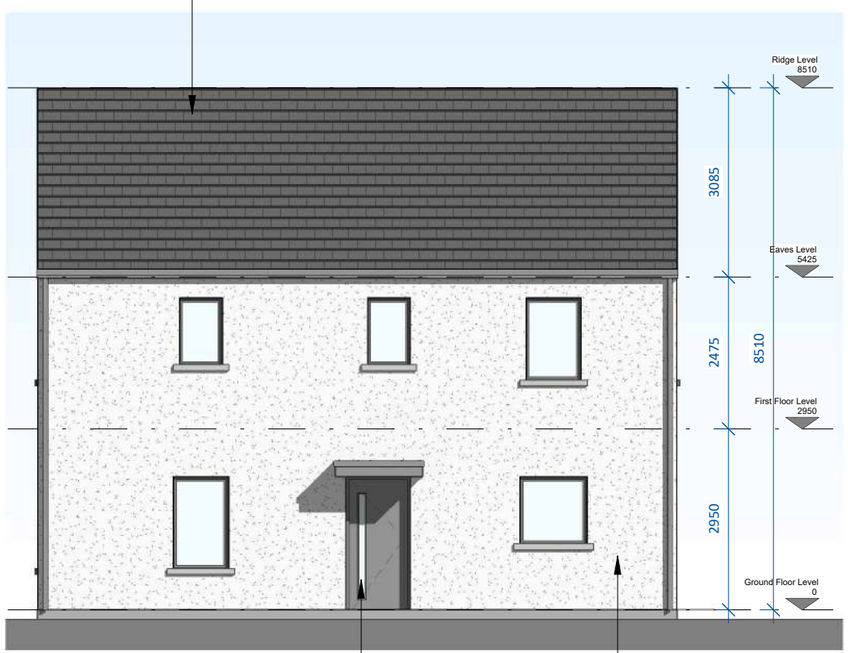

Side Elevation

SCALE 1 : 100

Note:
See Site Plan 24167/P/003
for orientation and F.F.L's.

date	rev	name	chk	note
15.06.26	P1	SON	EJG	ISSUE FOR PLANNING

DEADY GAHAN ARCHITECTS
THOMPSON HOUSE, MACCURTAIN ST., CORK
T: 021 4355016 W: WWW.DGARCHITECTS.IE
EMAIL: INFO@DGARCHITECTS.IE

Project
PROPOSED RESIDENTIAL DEVELOPMENT AT
OLD ORCHARD, NEWTOWN, MONALEEN,
CO. LIMERICK

Drawing title
HOUSE TYPE B4 - FLOOR PLANS, ELEVATIONS, AND SECTION A-A

Scale	Drawn	Checked	Date
As indicated @ A3	SON	EJG	15.06.26
Project No. 24167	Drg. No. 24167/P/270		Revision P1

☐ Information \ Comments ☐ Tender
☐ Planning ☐ Construction