


PROPOSED RESIDENTIAL DEVELOPMENT AT OLD ORCHARD, NEWTOWN, MONALEEN, CO. LIMERICK

PROJECT NO.: 24167
DRAWING NO.: 24167_P_425A | UNIT TYPE D2 | 3D RENDER
DATE: 12.05.26


DEADY GAHAN DG ARCHITECTS
EASTGATE VILLAGE, LITTLE ISLAND, CORK
T: 021 4355016 W: WWW.DGARCHITECTS.IE
EMAIL: INFO@DGARCHITECTS.IE

DO NOT SCALE. WORK TO FIGURED DIMENSIONS ONLY.
ALL EXISTING DIMENSIONS TO BE CHECKED ON SITE.
DRAWN ON AUTOCAD R2004 AT DEADY GAHAN ARCHITECTS LTD
LAYERS ON THIS DRAWING COMPLY WITH BS 1192: PART 5

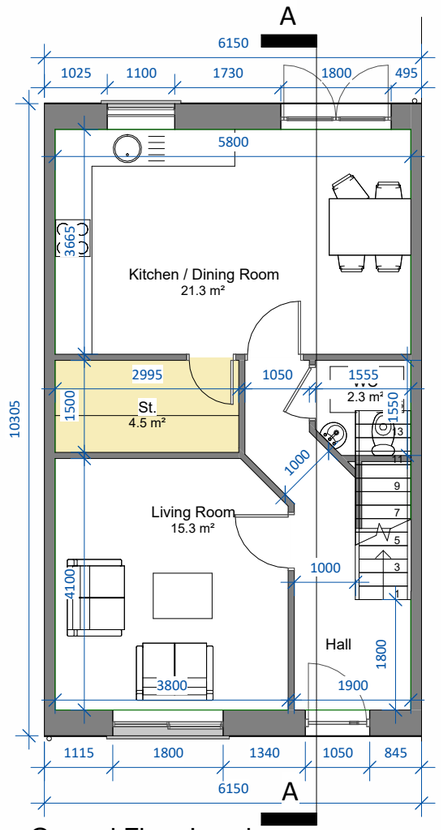

Ground Floor Level

SCALE 1 : 100

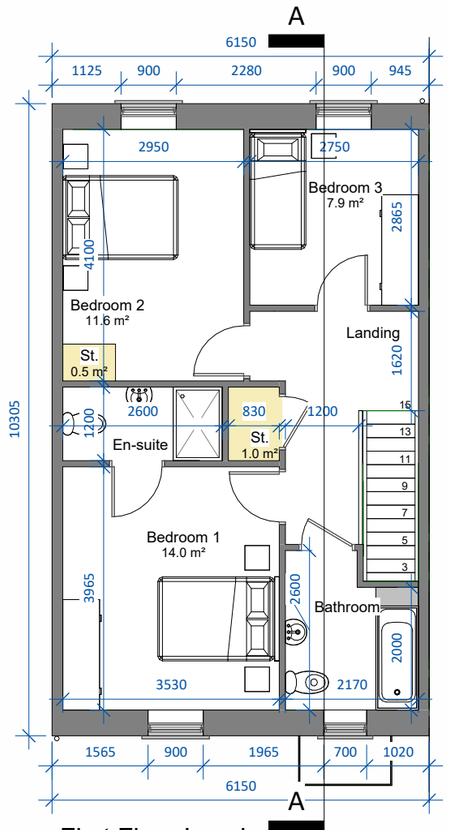


First Floor Level

SCALE 1 : 100

Unit Type D2 - 3-bed		
5 Person - Townhouse		
Area -	109.8 m²	1182 ft²
St.	6.0 m²	

Note: D2(m) refers to mirrorred version of Unit Type D2

Note: Position of north point and levels vary.
See Site Plan 24167/P/003 for orientation and F.F.L's.

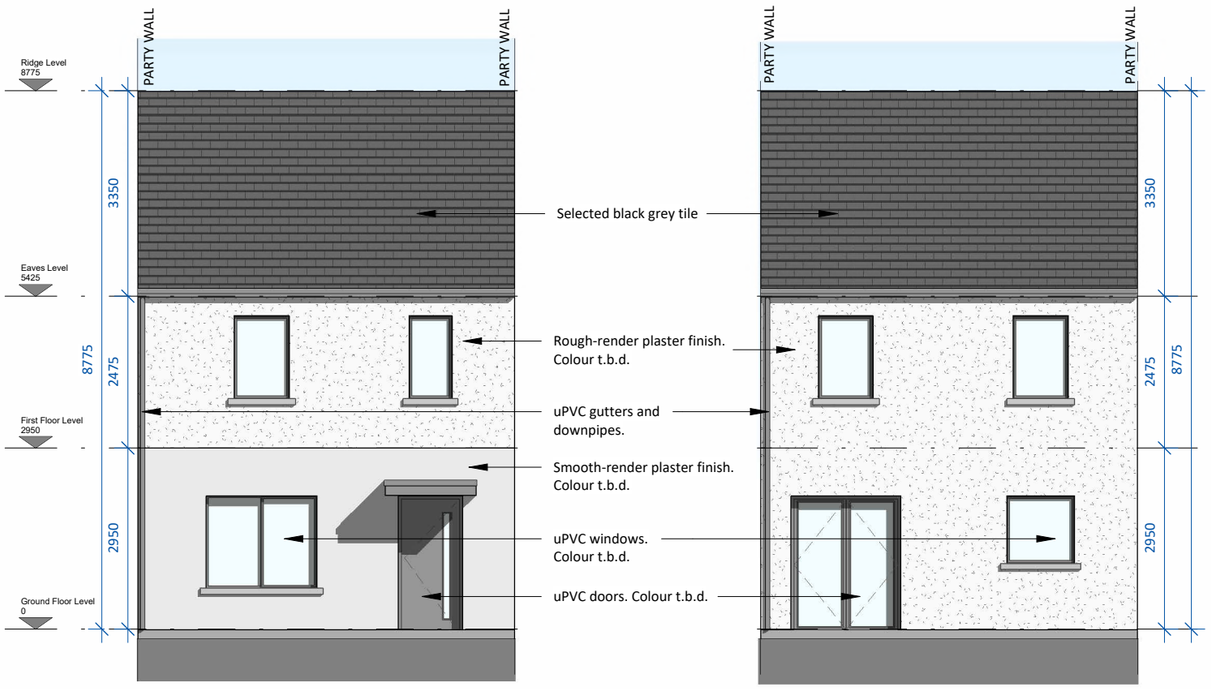


Front Elevation

SCALE 1 : 100


Rear Elevation

SCALE 1 : 100

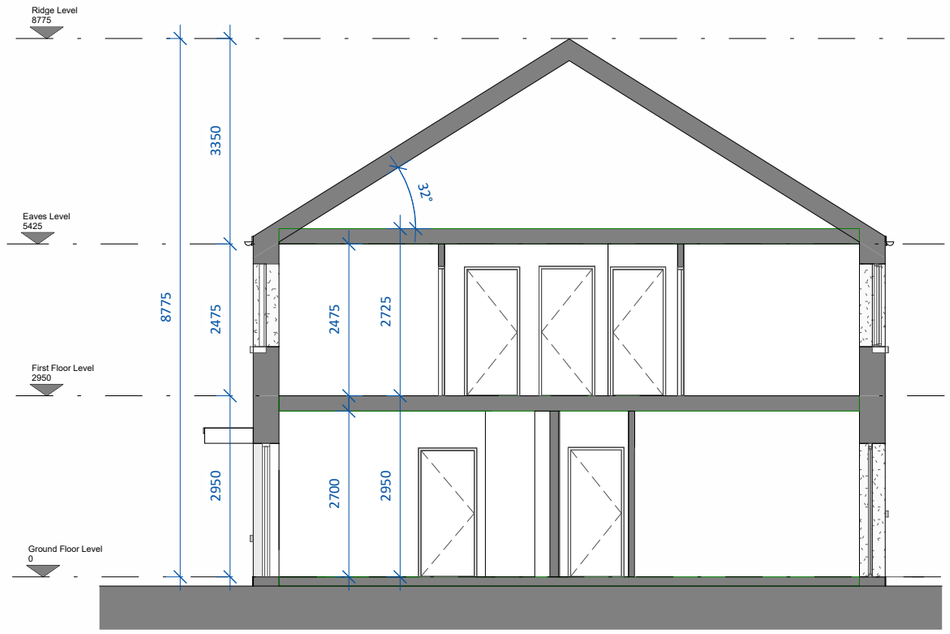

Section AA

SCALE 1 : 100

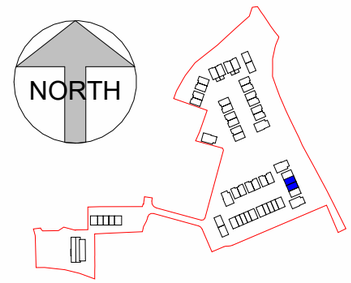

Key Plan

SCALE 1 : 6000

date	rev	name	chk	note
12.05.26	P1	MP	EJG	ISSUE FOR PLANNING

DEADY GAHAN ARCHITECTS
THOMPSON HOUSE, MACCURTAIN ST., CORK
T: 021 4355016 W:WWW.DGARCHITECTS.IE
EMAIL:INFO@DGARCHITECTS.IE

Project
PROPOSED RESIDENTIAL DEVELOPMENT AT
OLD ORCHARD, NEWTOWN, MONALEEN
CO. LIMERICK

Drawing title
HOUSE TYPE D2 - FLOOR PLANS, ELEVATIONS AND SECTION A-A

Scale	Drawn	Checked	Date
As indicated @ A3	MP	EJG	12.05.26

Project No.	Drg. No.	Revision
24167	24167/P/425	P1

☐ Information \ Comments — Tender ☐
☐ Planning — Construction ☐