


PROPOSED RESIDENTIAL DEVELOPMENT AT OLD ORCHARD, NEWTOWN, MONALEEN, CO. LIMERICK

PROJECT NO.: 24167
DRAWING NO.: 24167_P_475A | UNIT TYPE D5 | 3D RENDER
DATE: 15.06.26

DEADY GAHAN
DG
ARCHITECTS
EASTGATE VILLAGE, LITTLE ISLAND, CORK
T: 021 4355016 W: WWW.DGARCHITECTS.IE
EMAIL: INFO@DGARCHITECTS.IE

DO NOT SCALE. WORK TO FIGURED DIMENSIONS ONLY.
ALL EXISTING DIMENSIONS TO BE CHECKED ON SITE.
DRAWN ON AUTOCAD R2004 AT DEADY GAHAN ARCHITECTS LTD
LAYERS ON THIS DRAWING COMPLY WITH BS 1192: PART 5

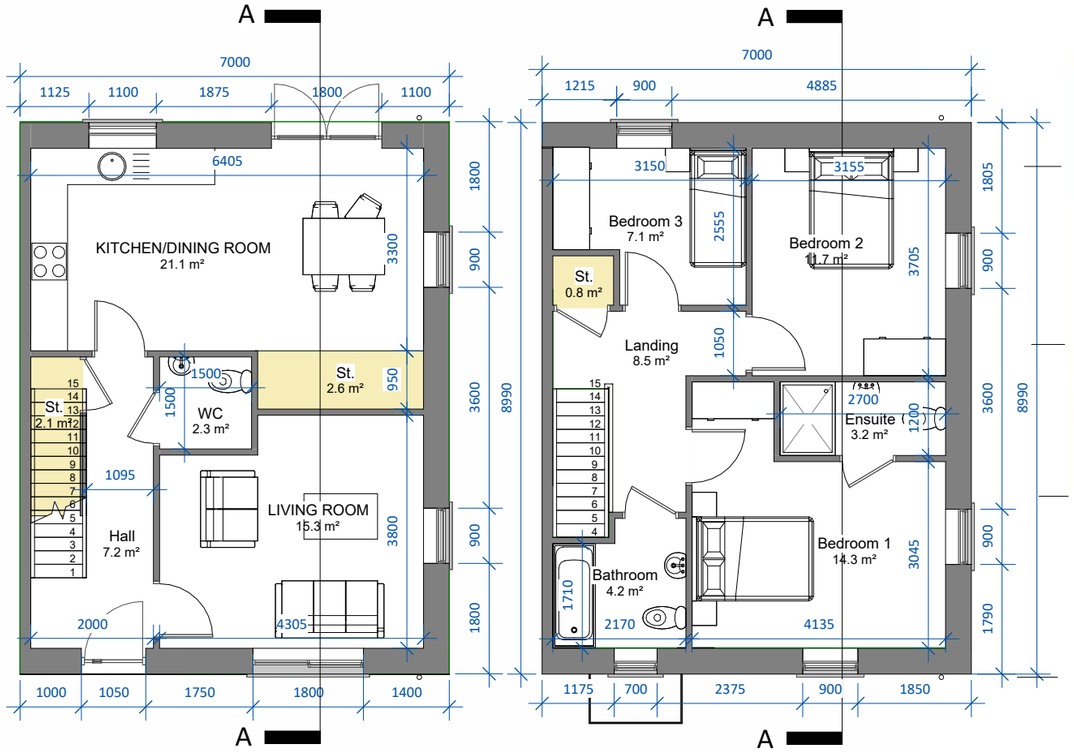


Ground Floor Level

SCALE 1 : 100


First Floor Level

SCALE 1 : 100

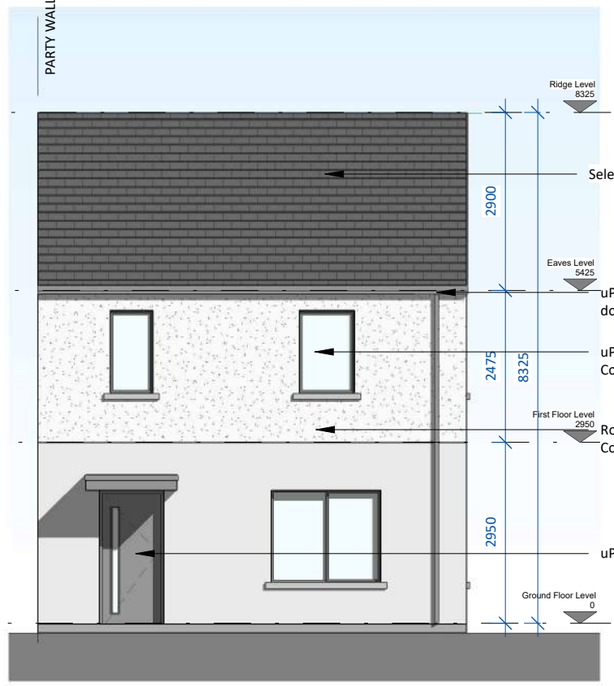

Front Elevation

SCALE 1 : 100

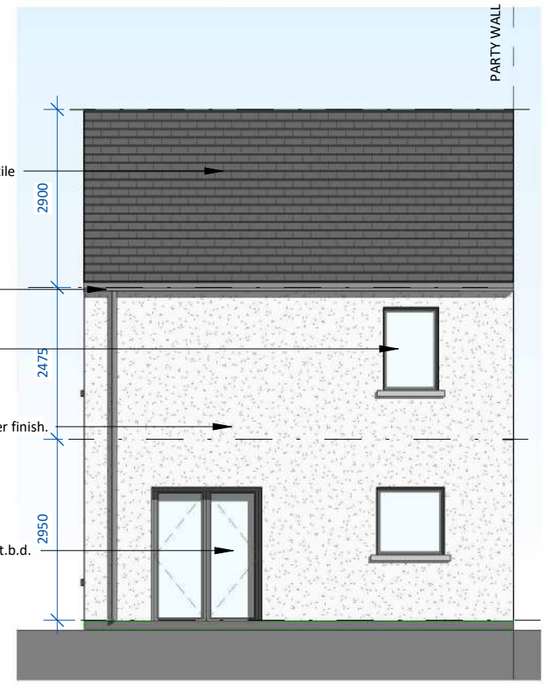


Rear Elevation

SCALE 1 : 100


Unit Type D5- 3-bed		
5 Person - Townhouse		
Area -	104.5 m²	1125 ft²
St.	5.5 m²	

Note: See Site Plan 24167/P/003 for orientation and F.F.L.

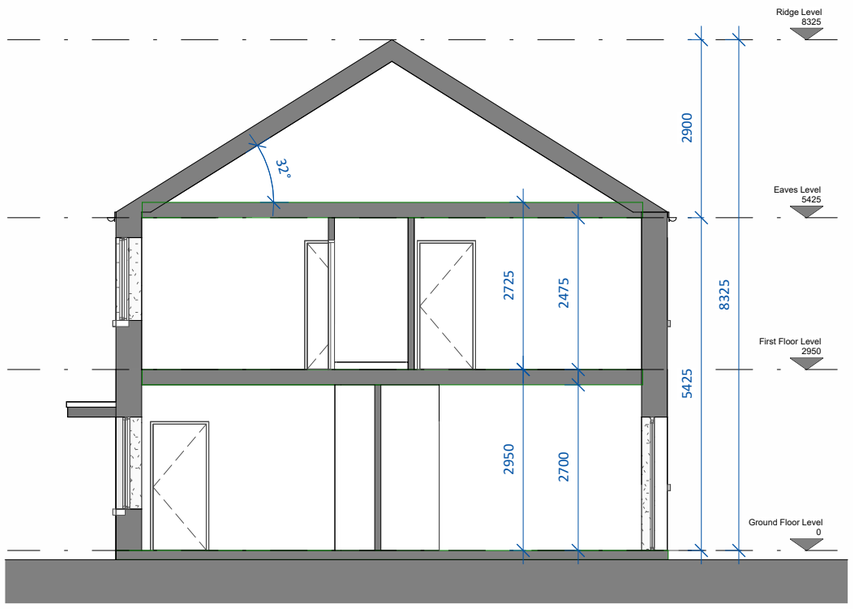


Section A-A

SCALE 1 : 100

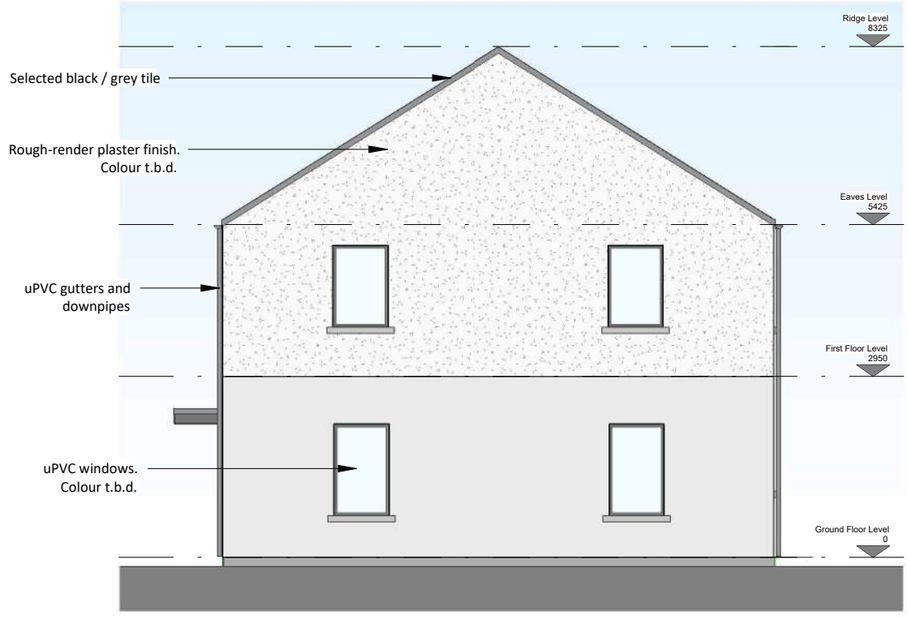

Side Elevation

SCALE 1 : 100

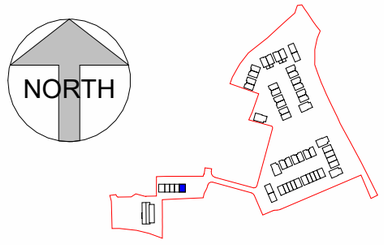

Key Plan

SCALE 1 : 7000

date	rev	name	chk	note
15.06.26	P1	SON	EJG	ISSUE FOR PLANNING

DEADY GAHAN ARCHITECTS
THOMPSON HOUSE, MACCURTAIN ST., CORK
T: 021 4355016 W: WWW.DGARCHITECTS.IE
EMAIL: INFO@DGARCHITECTS.IE

Project

PROPOSED RESIDENTIAL DEVELOPMENT AT

OLD ORCHARD, NEWTOWN, MONALEEN

CO. LIMERICK

Drawing title

HOUSE TYPE D5 - GROUND & FIRST FLOOR PLANS, FRONT, REAR & SIDE ELEVATIONS & SECTION A-A

Scale	Drawn	Checked	Date
As indicated @ A3	SON	EJG	15.06.26

Project No.	Drg. No.	Revision
24167	24167/P/475	P1

☐ Information \ Comments ☐ Tender
☐ Planning ☐ Construction