PROPOSED RESIDENTIAL DEVELOPMENT AT OLD ORCHARD, NEWTOWN, MONALEEN, CO. LIMERICK

PROJECT NO.: 24167
DRAWING NO.: 24167_P_500A | UNIT TYPE E1 | 3D RENDER
DATE: 12.05.26

DEADY GAHAN
DG
ARCHITECTS
EASTGATE VILLAGE, LITTLE ISLAND, CORK
T: 021 4355016 W:WWW.DGARCHITECTS.IE
EMAIL:INFO@DGARCHITECTS.IE

DO NOT SCALE. WORK TO FIGURED DIMENSIONS ONLY.
ALL EXISTING DIMENSIONS TO BE CHECKED ON SITE.
DRAWN ON AUTOCAD R2004 AT DEADY GAHAN ARCHITECTS LTD
LAYERS ON THIS DRAWING COMPLY WITH BS 1192: PART 5

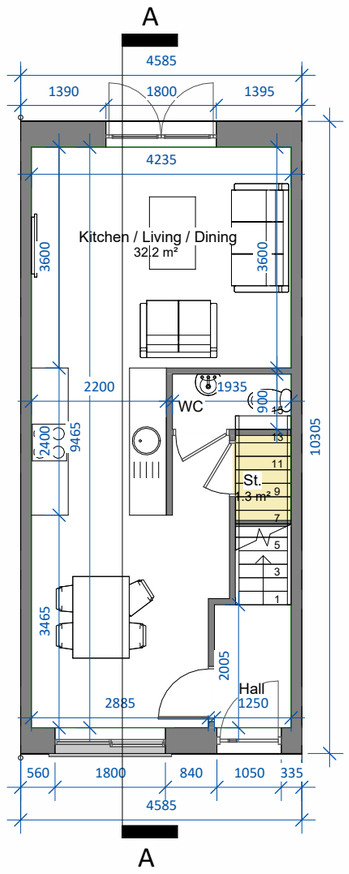

Ground Floor Level
SCALE 1 : 100

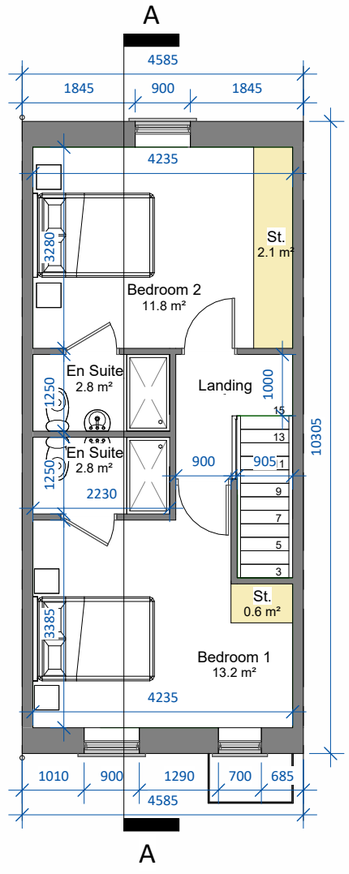

First Floor Level
SCALE 1 : 100

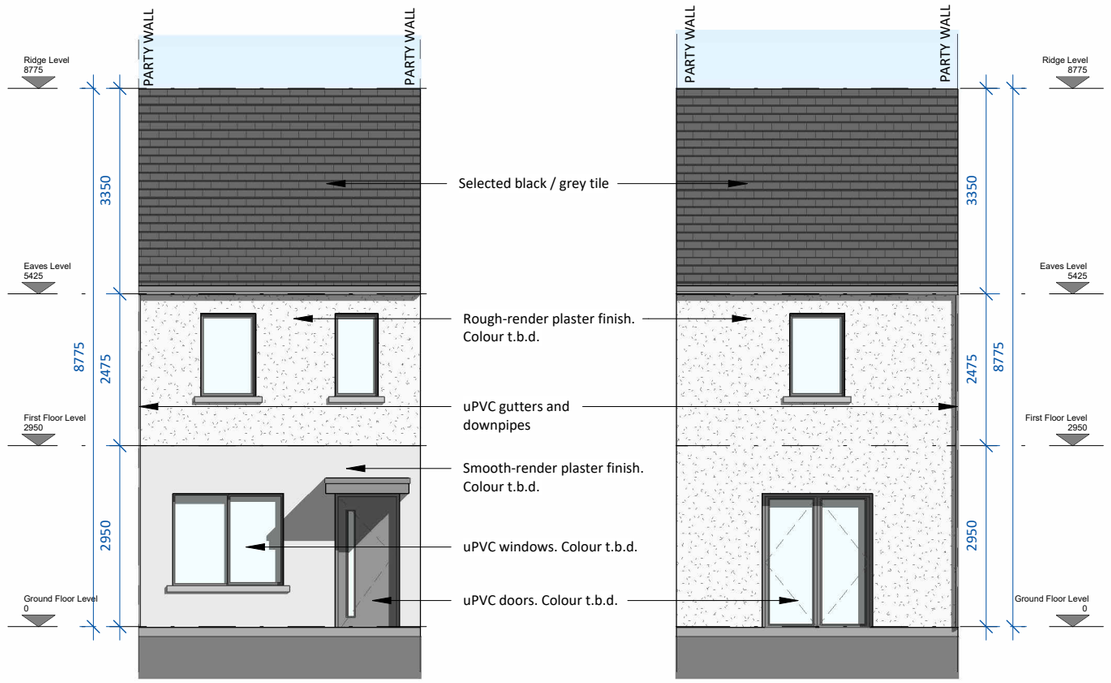

Front Elevation
SCALE 1 : 100

Rear Elevation
SCALE 1 : 100

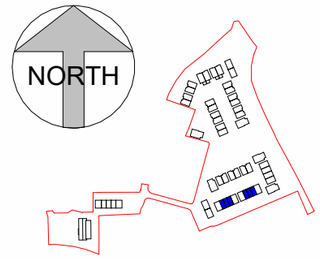

Key Plan
SCALE 1 : 7000

Unit Type E1 - 2-bed		
4 Person - Townhouse		
Area -	80.2 m²	863 ft²
St.	4.0 m²	

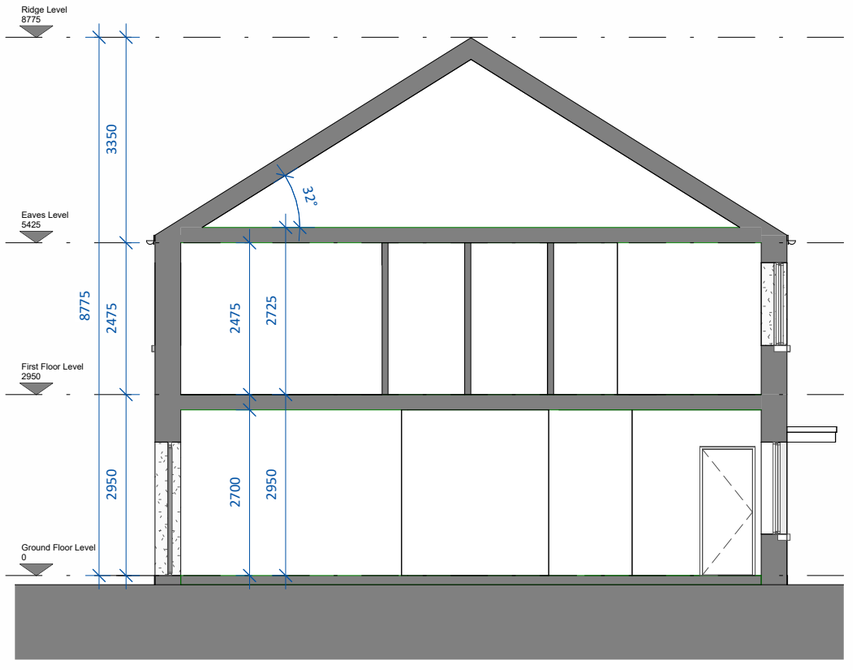

Section AA
SCALE 1 : 100

Note: Position of north point and levels vary.
See Site Plan 24167/P/003 for orientation and F.F.L's.

date	rev	name	chk	note
12.05.26	P1	MP	EJG	ISSUE FOR PLANNING

DEADY GAHAN ARCHITECTS
THOMPSON HOUSE, MACCURTAIN ST., CORK
T: 021 4355016 W: WWW.DGARCHITECTS.IE
EMAIL: INFO@DGARCHITECTS.IE

Project
PROPOSED RESIDENTIAL DEVELOPMENT AT
OLD ORCHARD, NEWTOWN, MONALEEN
CO. LIMERICK

Drawing title
HOUSE TYPE E1 - FLOOR PLANS, ELEVATIONS AND SECTION A-A

Scale	Drawn	Checked	Date
As indicated @ A3	MP	EJG	12.05.26

Project No.	Drg. No.	Revision
24167	24167/P/500	P1

☐ Information \ Comments ☐ Tender
☒ Planning ☐ Construction