PROPOSED RESIDENTIAL DEVELOPMENT AT OLD ORCHARD, NEWTOWN, MONALEEN, CO. LIMERICK

PROJECT NO.: 24167
DRAWING NO.: 24167_P_550A | UNIT TYPE E2 | 3D RENDER
DATE: 12.05.26

DEADY GAHAN DG ARCHITECTS
EASTGATE VILLAGE, LITTLE ISLAND, CORK
T: 021 4355016 W: WWW.DGARCHITECTS.IE
EMAIL: INFO@DGARCHITECTS.IE

DO NOT SCALE. WORK TO FIGURED DIMENSIONS ONLY.
ALL EXISTING DIMENSIONS TO BE CHECKED ON SITE.
DRAWN ON AUTOCAD R2004 AT DEADY GAHAN ARCHITECTS LTD
LAYERS ON THIS DRAWING COMPLY WITH BS 1192: PART 5

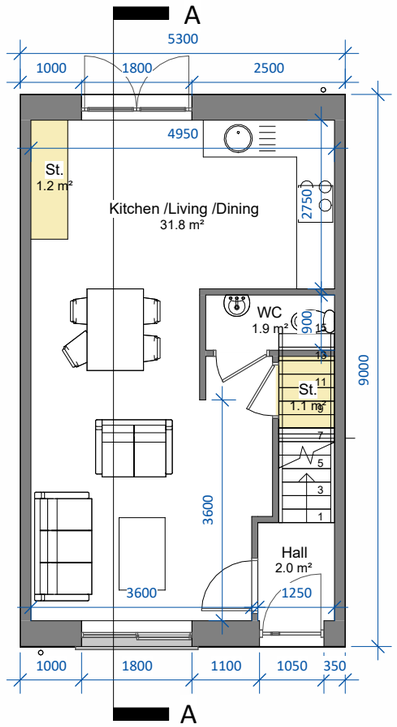

Ground Floor Level

SCALE 1 : 100

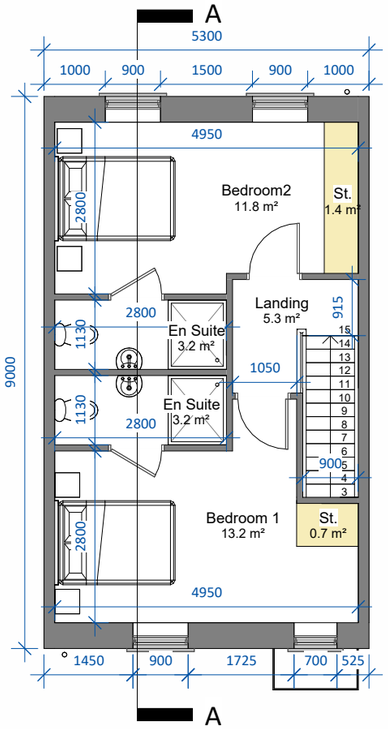

First Floor Level

SCALE 1 : 100

Unit Type E2 - 2-bed		
4 Person - Townhouse		
Area -	80.8 m²	870 ft²
St.	4.3 m²	

Note: Position of north point and levels vary.
See Site Plan 24167/P/003 for orientation and F.F.L's.

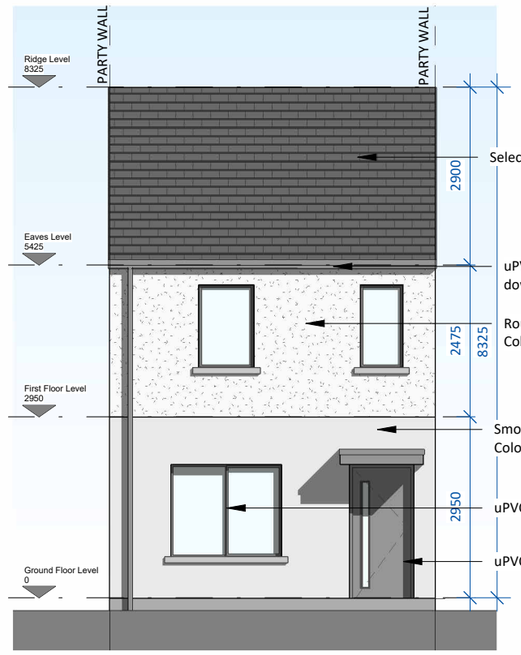

Front Elevation

SCALE 1 : 100

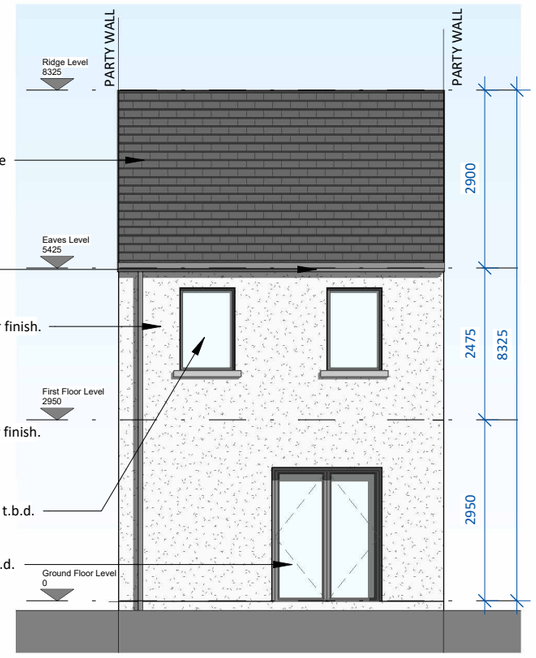

Rear Elevation

SCALE 1 : 100

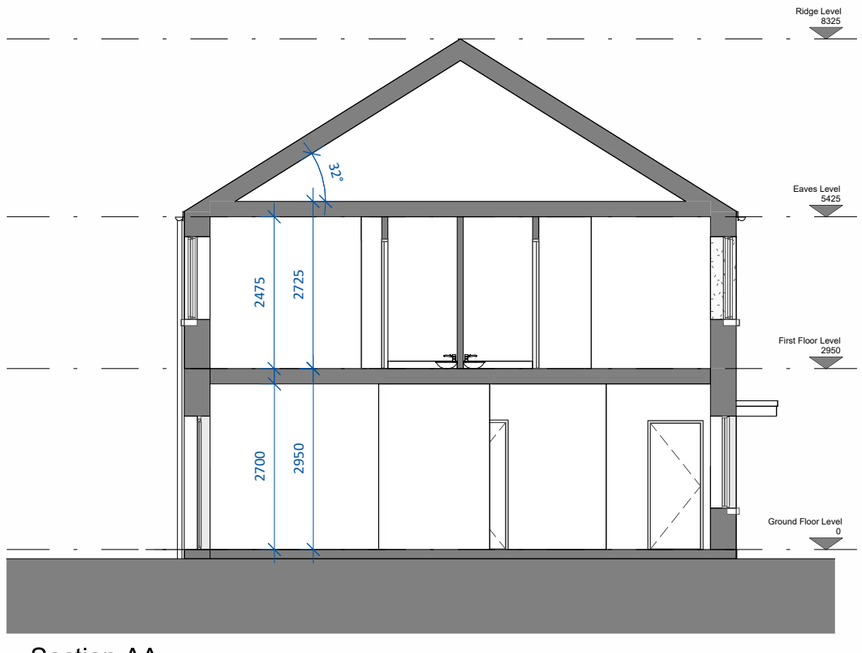

Section AA

SCALE 1 : 100

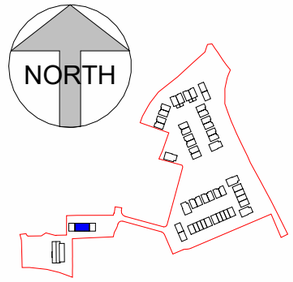

Key Plan

SCALE 1 : 7000

date	rev	name	chk	note
26.05.26	P1	SON	EJG	ISSUE FOR PLANNING

DEADY GAHAN ARCHITECTS
THOMPSON HOUSE, MACCURTAIN ST., CORK
T: 021 4355016 W: WWW.DGARCHITECTS.IE
EMAIL: INFO@DGARCHITECTS.IE

Project
PROPOSED RESIDENTIAL DEVELOPMENT AT
OLD ORCHARD, NEWTOWN, MONALEEN
CO. LIMERICK

Drawing title
HOUSE TYPE E2 - FLOOR PLANS, ELEVATIONS AND SECTION A-A

Scale	Drawn	Checked	Date
As indicated @ A3	SON	EJG	26.05.26
Project No. 24167	Drg. No. 24167/P/550		Revision P1

☐ Information \ Comments ☐ Tender
☐ Planning ☐ Construction