THIS DRAWING IS FOR INFORMATIONAL & DISCUSSION PURPOSES ONLY. FURTHER DRAWINGS AND STUDIES WILL BE REQUIRED FOR CONSTRUCTION AND TO ENSURE COMPLIANCE WITH RELEVANT BUILDING REGULATIONS AND STANDARDS.

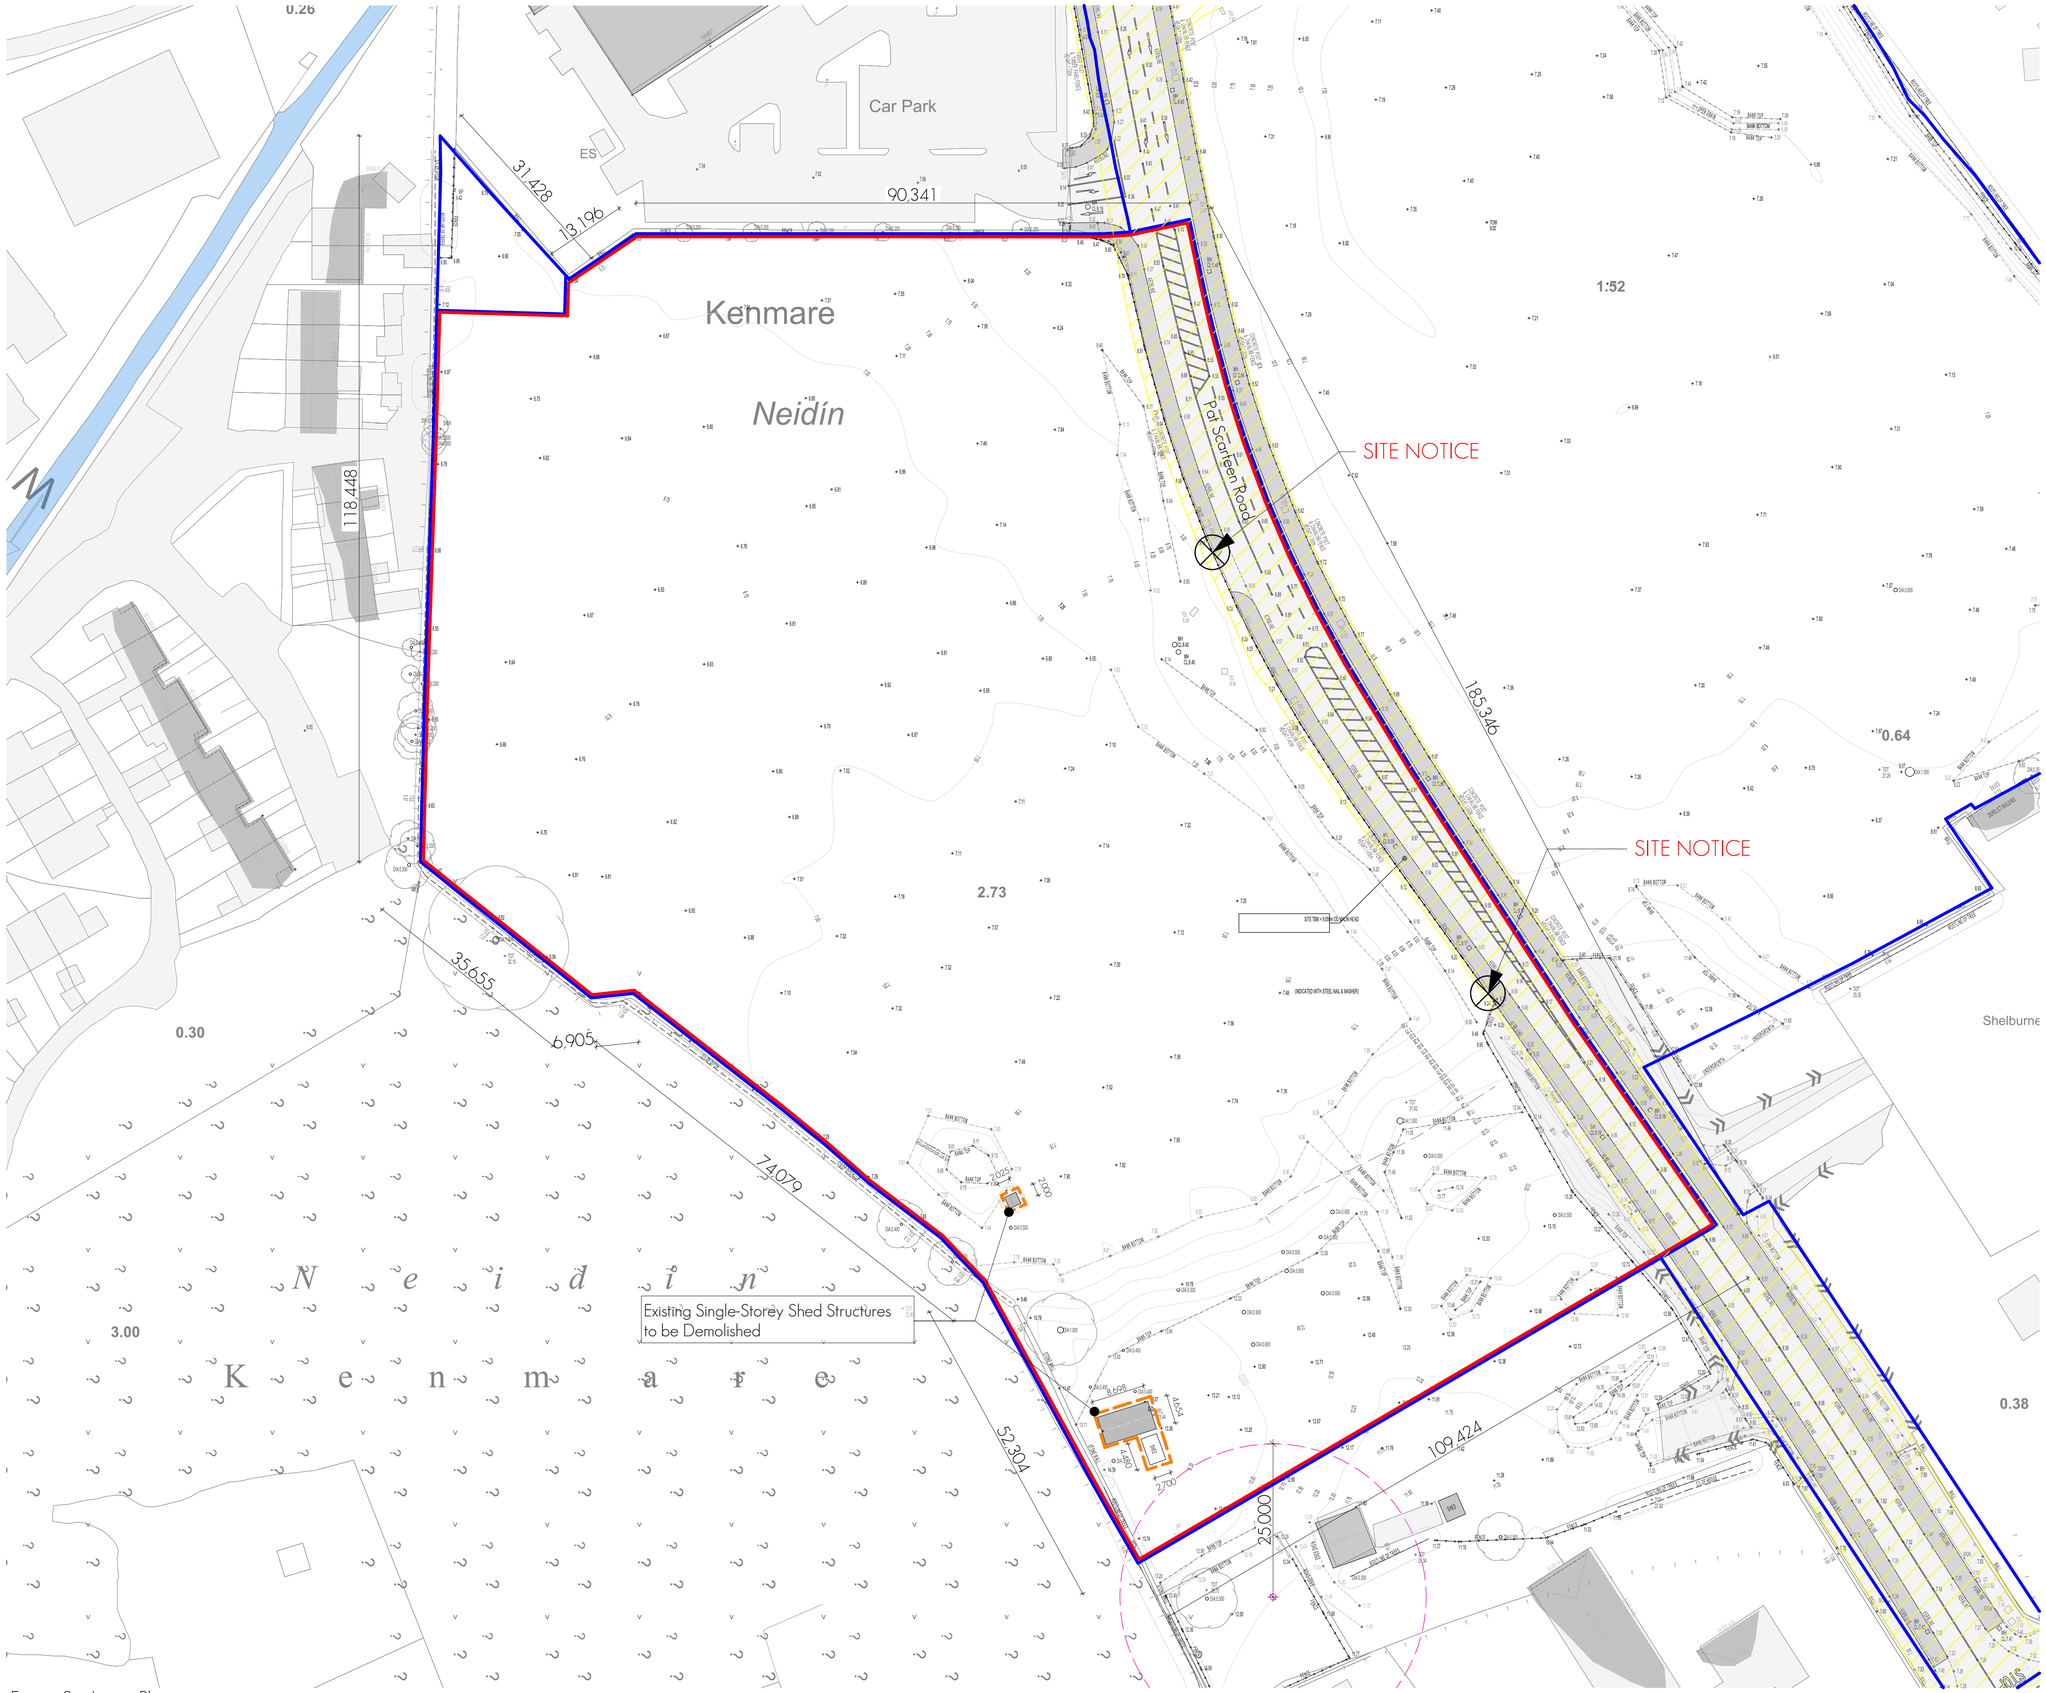


Existing Site Layout Plan
1:500

| Rev | Ch | Change Name | Date |
|---|---|---|---|
| P04 | Ch-34 | Change | 04/08/2026 |
| P03 | Ch-31 | Change | 28/07/2026 |
| P02 | Ch-27 | 32B Submission | 20/04/2026 |
| P01 | | | 31/03/2026 |

| Existing Development Breakdown | |
|---|---|
| Total Site Area | 2.63 Ha |
| Developable Area | 2.53 Ha |

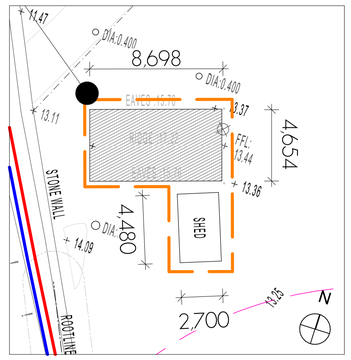


Existing Single Storey Sheds - To Be Demolished
1:200

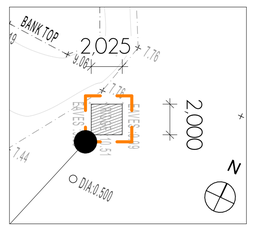


Existing Single Storey Shed - To Be Demolished
1:200

KEY

- Existing Wayleave
- Site Boundary
- Other Lands Within The Same Ownership
- Archaeological Exclusion Zone (KE093-016)
- Existing to be Demolished

N

| | | | | | |
|---|---|---|---|---|---|
| Issue for Planning | DOM | MD | MD | 04/08/2026 | P04 |
| Issue for Information | DOM | MD | MD | 28/07/2026 | P03 |
| Issue for 32B Submission | DOM | MD | MD | 20/04/2026 | P02 |
| Draft 32B Submission | DOM | MD | MD | 31/03/2026 | P01 |
| Revision Description | drn. | chkd. | apr. | date. | rev. |

**Client:** KPH Construction
**Project:** 241088
**Site:** Killowen, Kenmare, Co.Kerry
**Title:** Existing Site Layout Plan

meitheal architects

RIAI Practice Member | Practice Accessibility Consultant G3 | PSDP Accessibility P

© This drawing is a copyright to part of the document may without prior written consent of the author. Unauthorised use of this drawing is not permitted without the written permission of the architect or copyright owner except as agreed for use on the project for which the document was originally issued.

**Project Architect:** Mark Dignam
**A1 Sheet Scale:** 1:500, 1:200

Drawing Series 10000 - General

| Project | Orig. | Volume | Level | Type | Role | Number | Rev. |
|---|---|---|---|---|---|---|---|
| 241088-MA-SW-XX-DR-A-10004-P04 | | | | | | | |

S:\2024 MA\241088\Working drawings\000 - Site Drawings\241088-DES-001-ZX.pln Tuesday 11 August 2026