




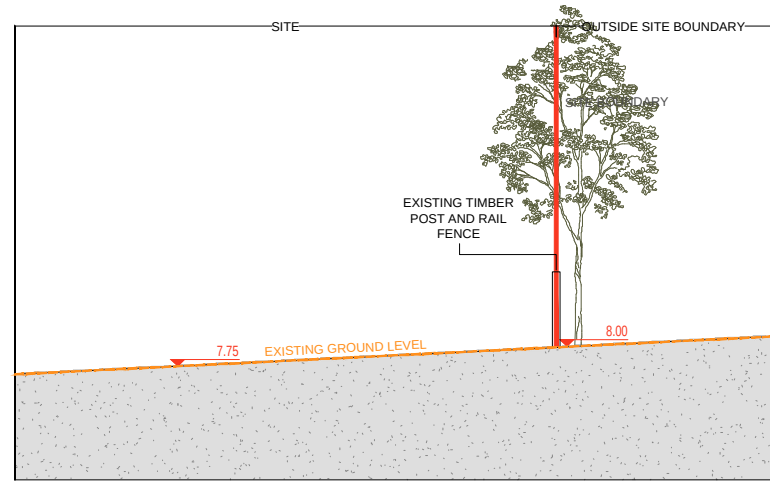


B1 EXISTING SECTION B1
SCALE: 1:100 @ A1

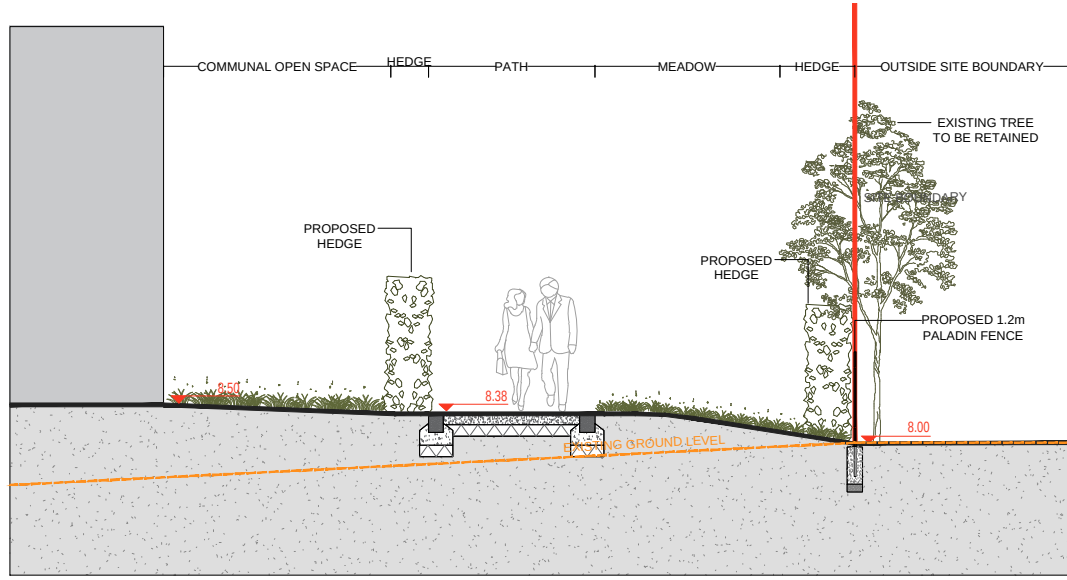


B1 PROPOSED SECTION B1
SCALE: 1:100 @ A1

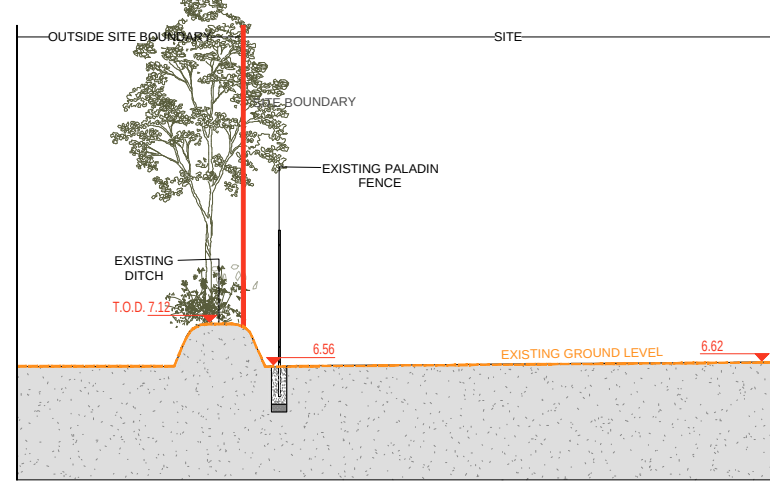


B2 EXISTING SECTION B2
SCALE: 1:100 @ A1

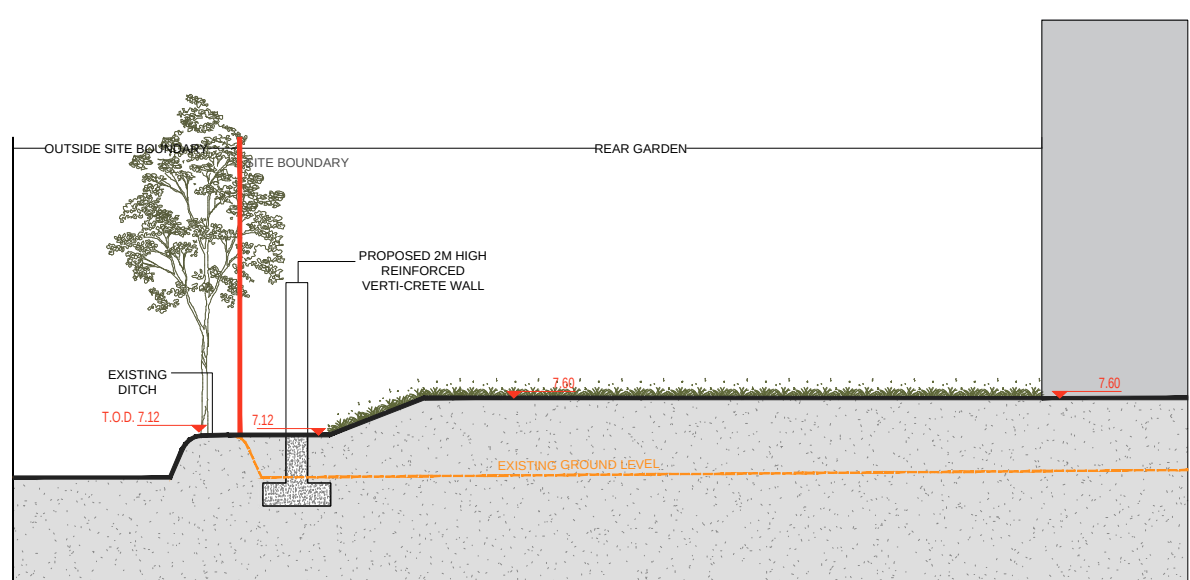


B2 PROPOSED SECTION B2
SCALE: 1:100 @ A1

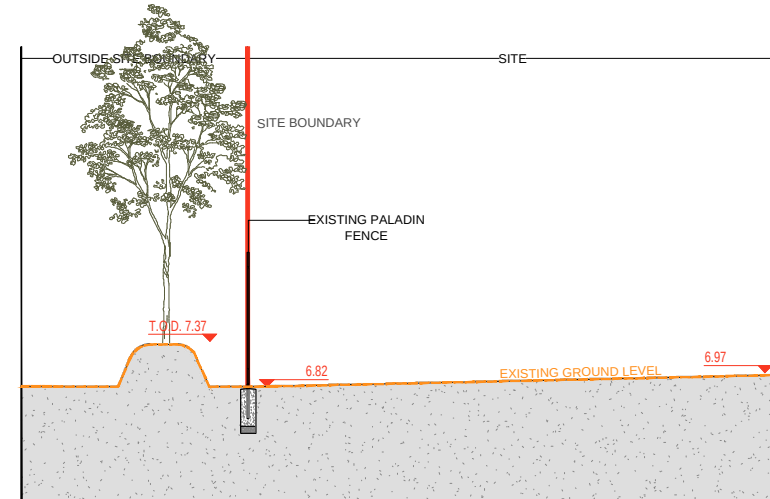


B3 EXISTING SECTION B3
SCALE: 1:100 @ A1

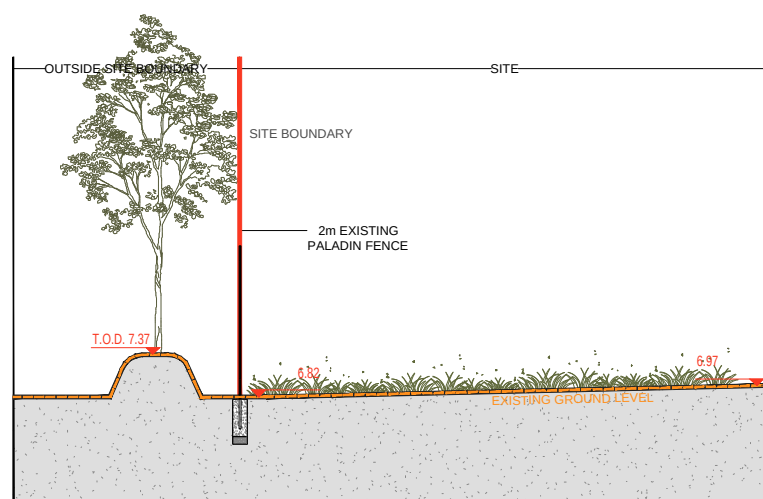


B3 PROPOSED SECTION B3
SCALE: 1:100 @ A1

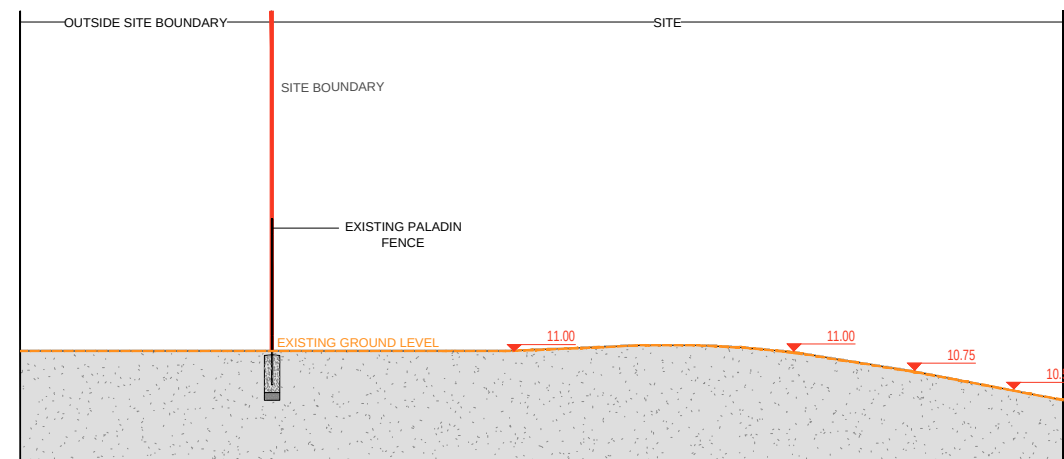


B4 EXISTING SECTION B4
SCALE: 1:100 @ A1

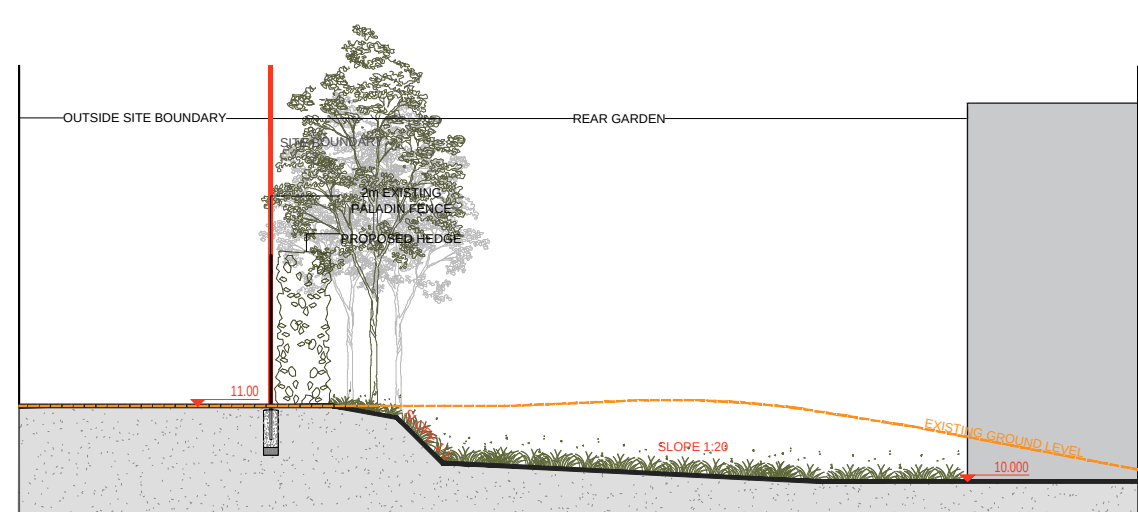


B4 PROPOSED SECTION B4
SCALE: 1:100 @ A1

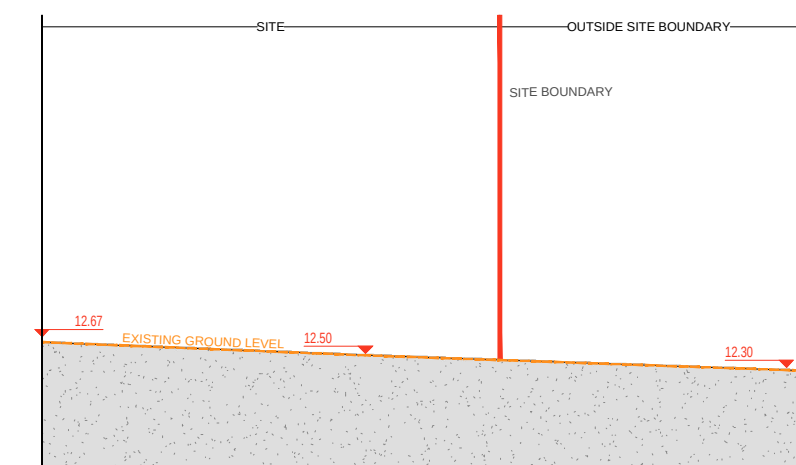


B5 EXISTING SECTION B5
SCALE: 1:100 @ A1

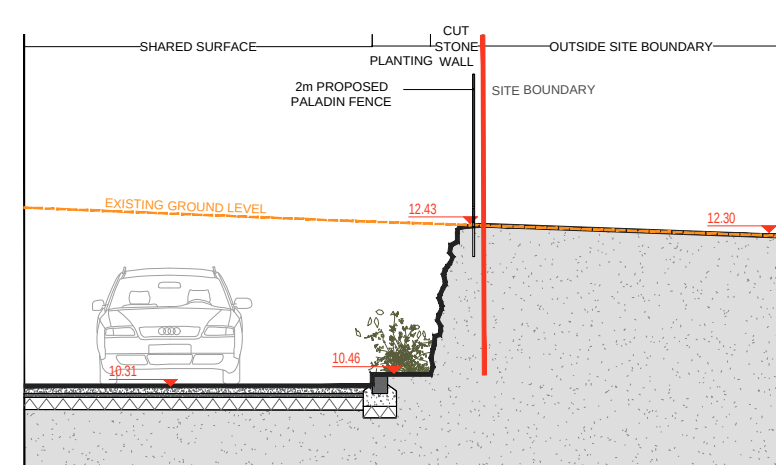


B5 PROPOSED SECTION B5
SCALE: 1:100 @ A1

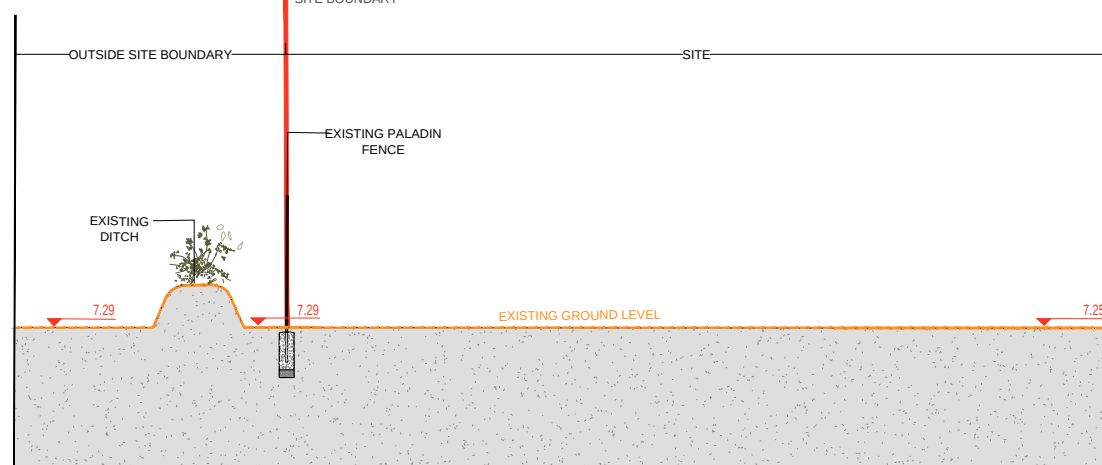


B6 EXISTING SECTION B6
SCALE: 1:100 @ A1

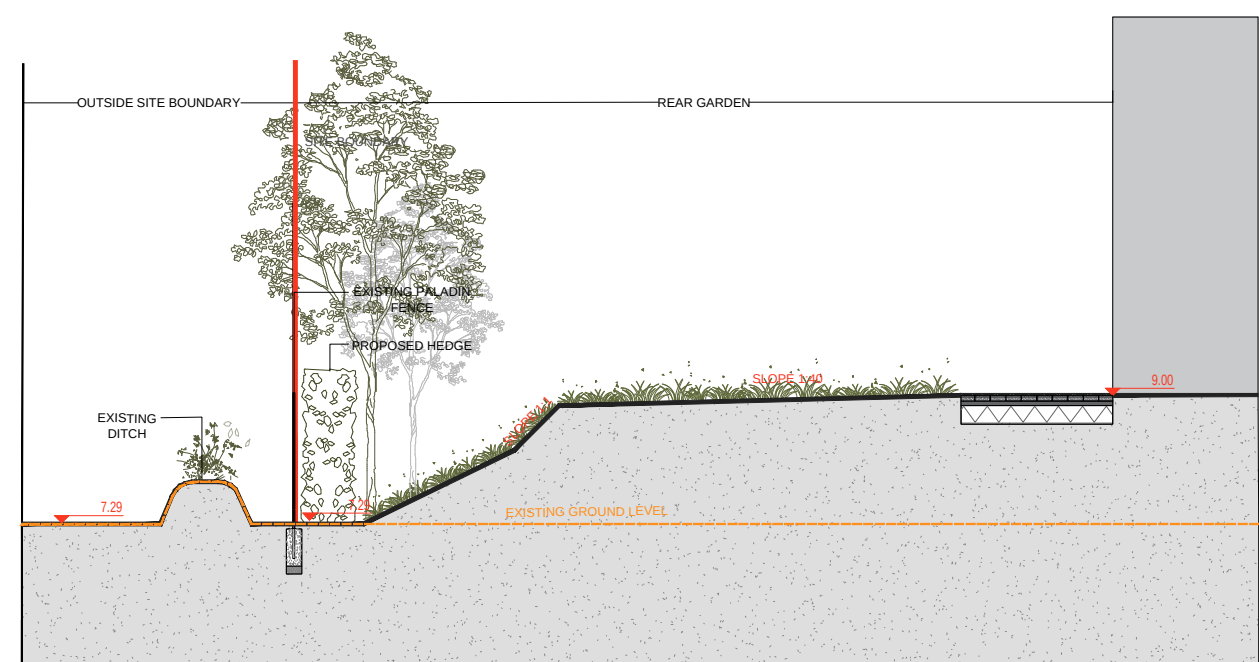


B6 PROPOSED SECTION B6
SCALE: 1:100 @ A1

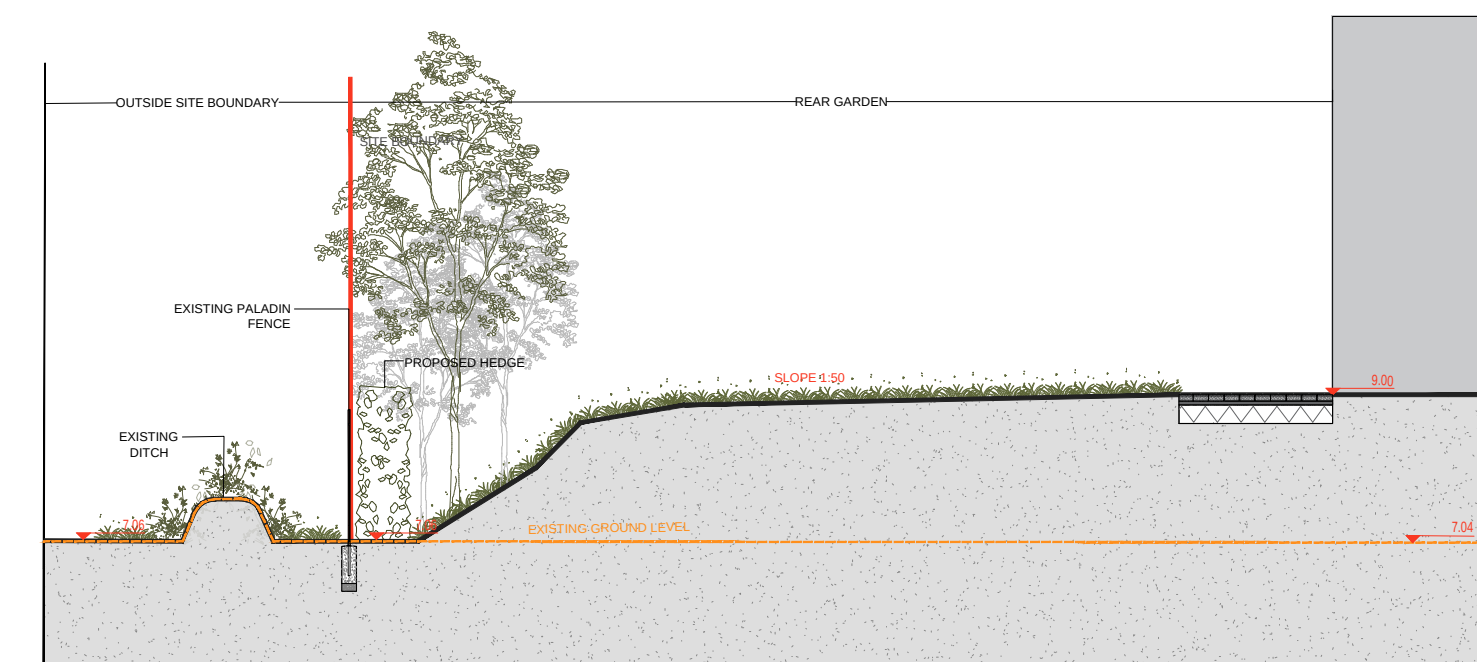

B7 PROPOSED SECTION B7
SCALE: 1:100 @ A1

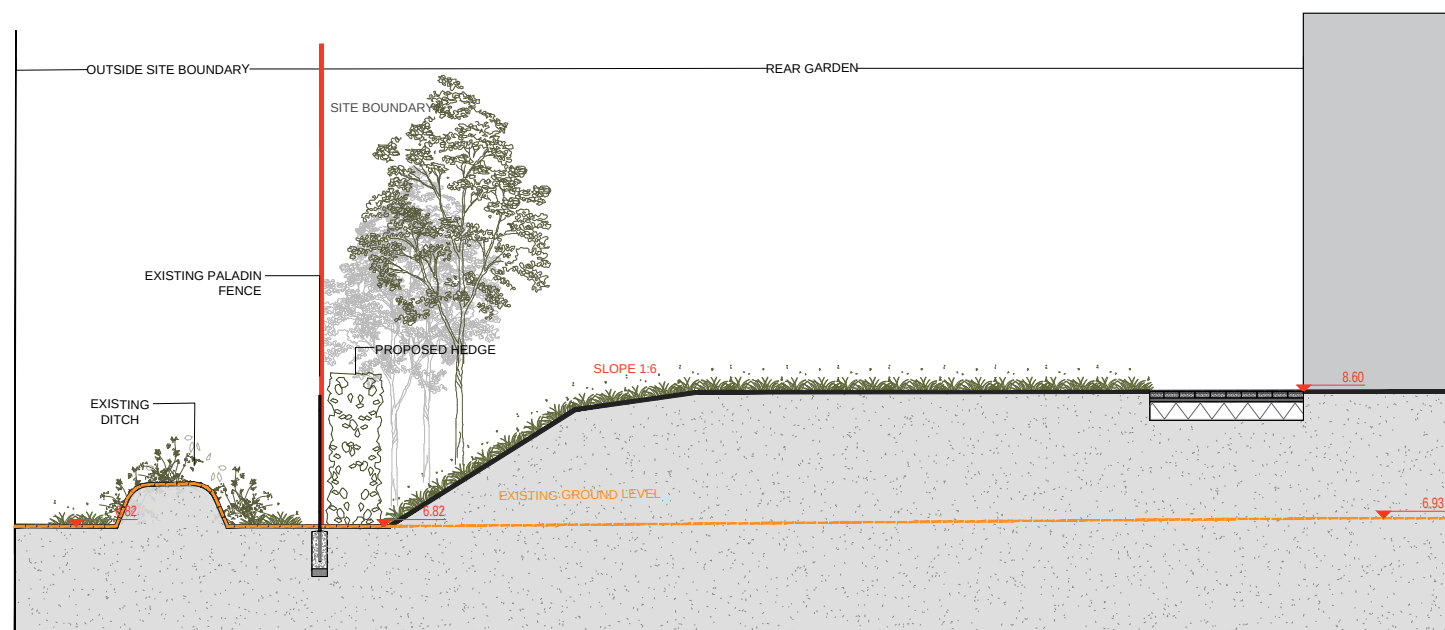

B8 PROPOSED SECTION B8
SCALE: 1:100 @ A1

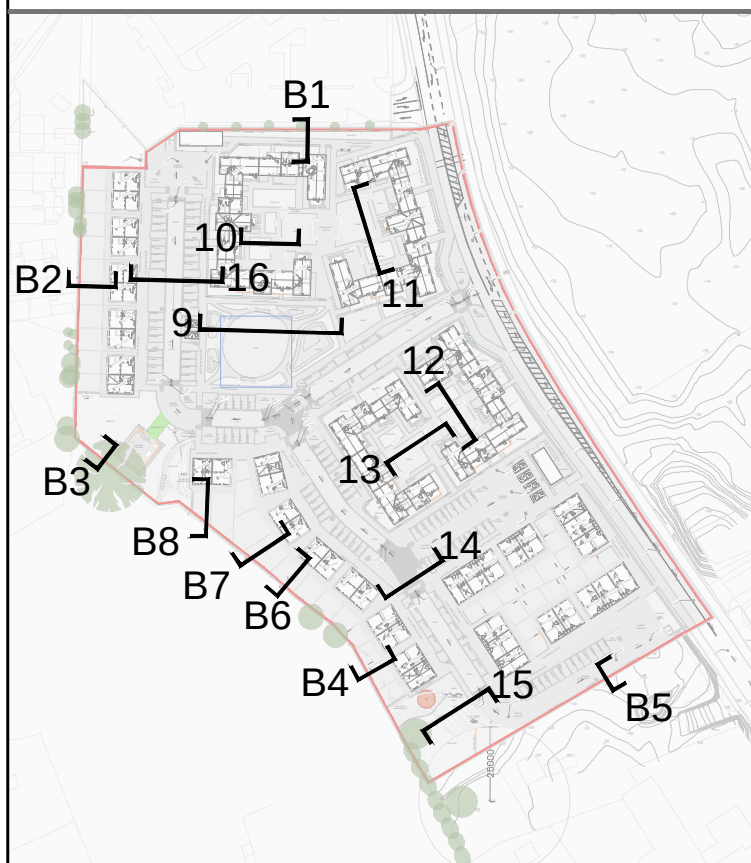

REFERENCE: THIS DRAWING IS NOT FOR CONSTRUCTION

SR
LA

SIMON RONAN LANDSCAPE ARCHITECTS

Cork Office
Levin Quay
Skibbereen
Co. Cork
Ireland
A94A431

Dublin Office
25 Glengarriff Parade
Phibsborough
Dublin 7
Ireland
D07 XF25

simon@simonronan.com +353 86 056 3434

SECTIONS 1 OF 1
1:100 @ A1

REV/00

PROPOSED FCC HOUSING
KILLOWEN, KENMARE, CO. KERRY

PURPOSE OF DRAWING: PLANNING

THIS DRAWING IS TO BE READ IN CONNECTION WITH RELEVANT CONSULTANT DRAWINGS
ALL DIMENSIONS TO BE TAKEN FROM THIS DRAWING
NO PART OF THIS DOCUMENT MAY BE REPRODUCED OR
TRANSMITTED IN ANY FORM OR BY ANY MEANS, ELECTRONIC OR MECHANICAL,
INCLUDING PHOTOCOPYING, RECORDING, OR BY ANY INFORMATION STORAGE
AND RETRIEVAL SYSTEM, WITHOUT THE WRITTEN PERMISSION OF THE LANDSCAPE ARCHITECTS. A COPYRIGHTED DESIGN IS PROTECTED BY THE
DESIGN AND PATENTS ACT 1987 AND THE DESIGN RIGHT ACT 1988.

AUGUST 2026