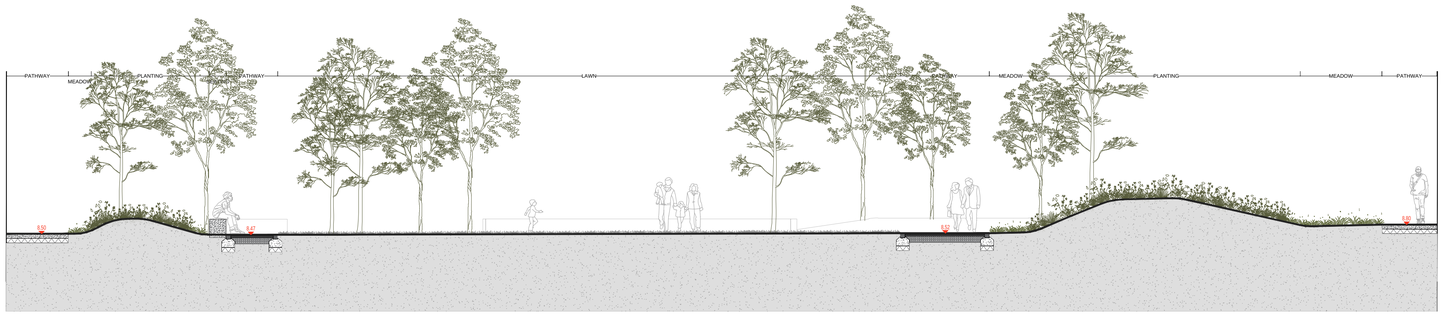

9 SECTION 9
SCALE: 1:100 @ A1

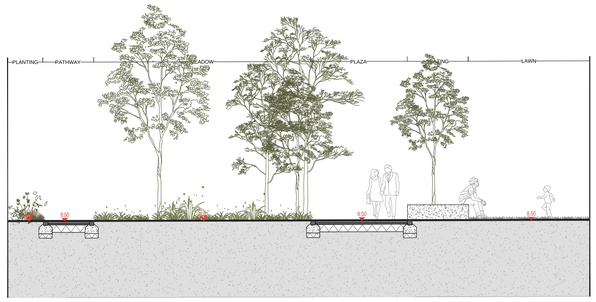

10 SECTION 10
SCALE: 1:100 @ A1

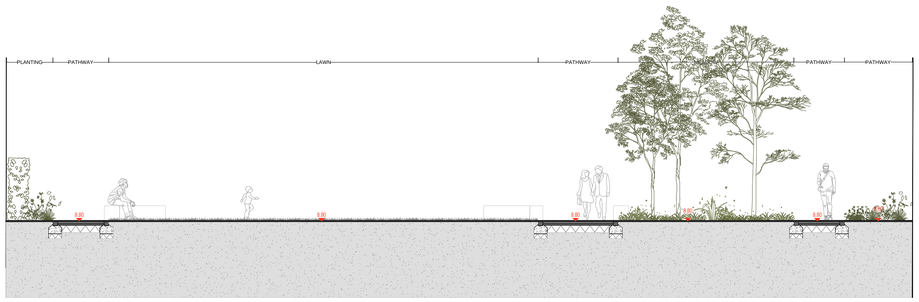

11 SECTION 11
SCALE: 1:100 @ A1

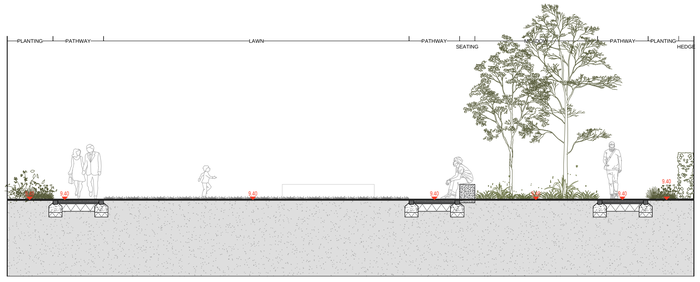

12 SECTION 12
SCALE: 1:100 @ A1

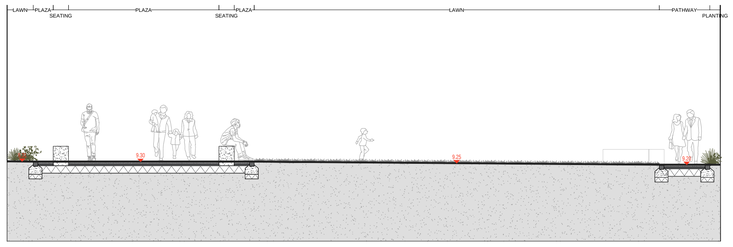

13 SECTION 13
SCALE: 1:100 @ A1

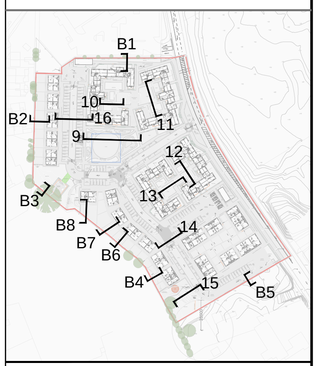

REFERENCE: THIS DRAWING IS NOT FOR CONSTRUCTION

SR
LA

SIMON RONAN LANDSCAPE ARCHITECTS

Cork Office
Lewis Quay
Skibbereen
Co.Cork
Ireland
A94A431

Dublin Office
25 Glengarriff Parade
Phibsborough
Dublin 7
Ireland
D07 XF25

simon@simonronan.com

+353 86 056 3434

SECTIONS 2 OF 3
L- 802
1:100@A1

REV/00

PROPOSED FCC HOUSING
KILLOWEN, KENMARE, CO. KERRY

PURPOSE OF DRAWING: PLANNING

THIS DRAWING IS TO BE READ IN CONJUNCTION WITH RELEVANT CONSULTANTS DRAWINGS
ALL DIMENSIONS TO BE CHECKED ON SITE
NO DIMENSIONS TO BE SCALED FROM THIS DRAWING

NO PART OF THIS DOCUMENT MAY BE RE-PRODUCED OR
TRANSMITTED IN ANY FORM OR STORED IN ANY RETRIEVAL
SYSTEM WITHOUT PRIOR PERMISSION OF THE COPYRIGHT OWNER
OF THE LANDSCAPE ARCHITECT. AS CO-PYRIGHT HOLDER EXCEPT
AS AGREED FOR USE ON THE PROJECT FOR WHICH THE
DOCUMENT WAS ORIGINALLY ISSUED.

AUGUST 2026