
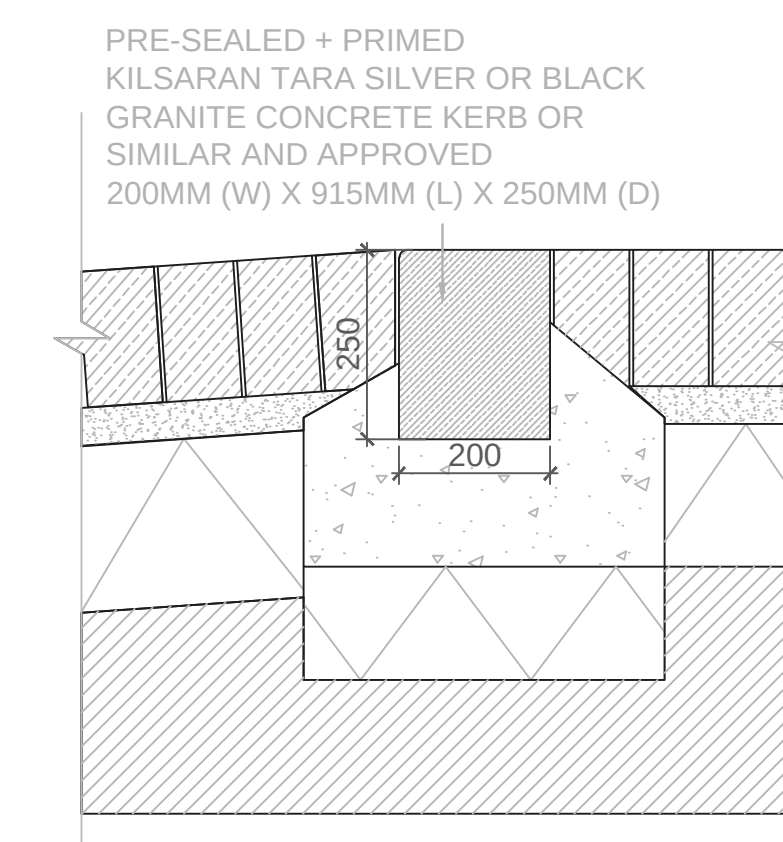
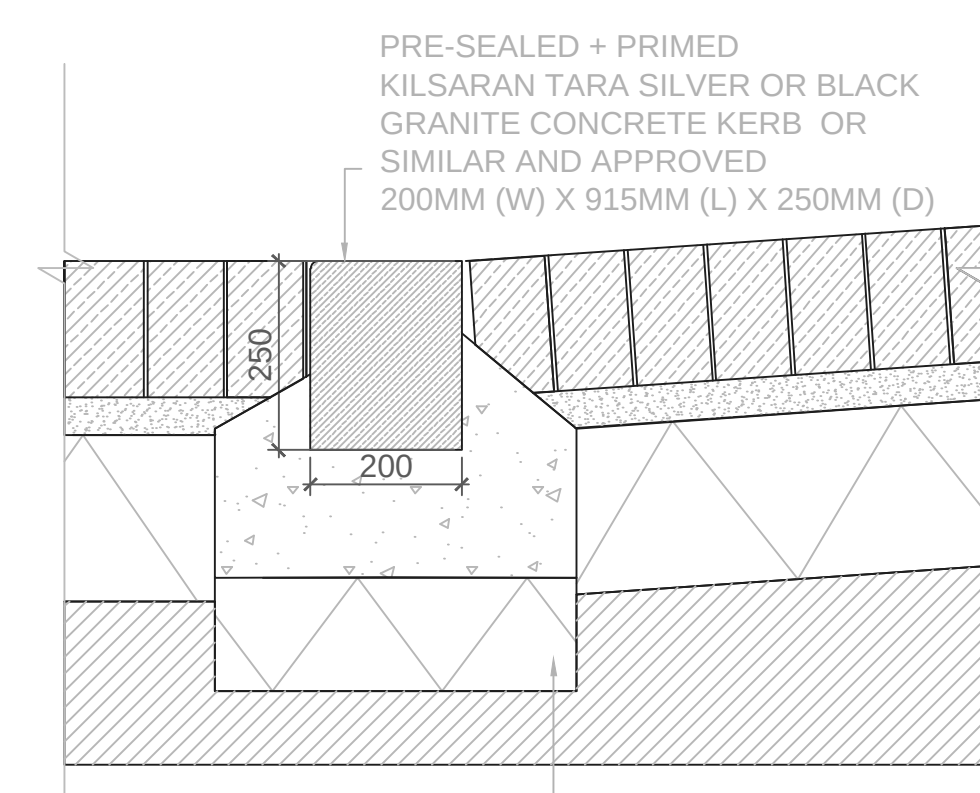
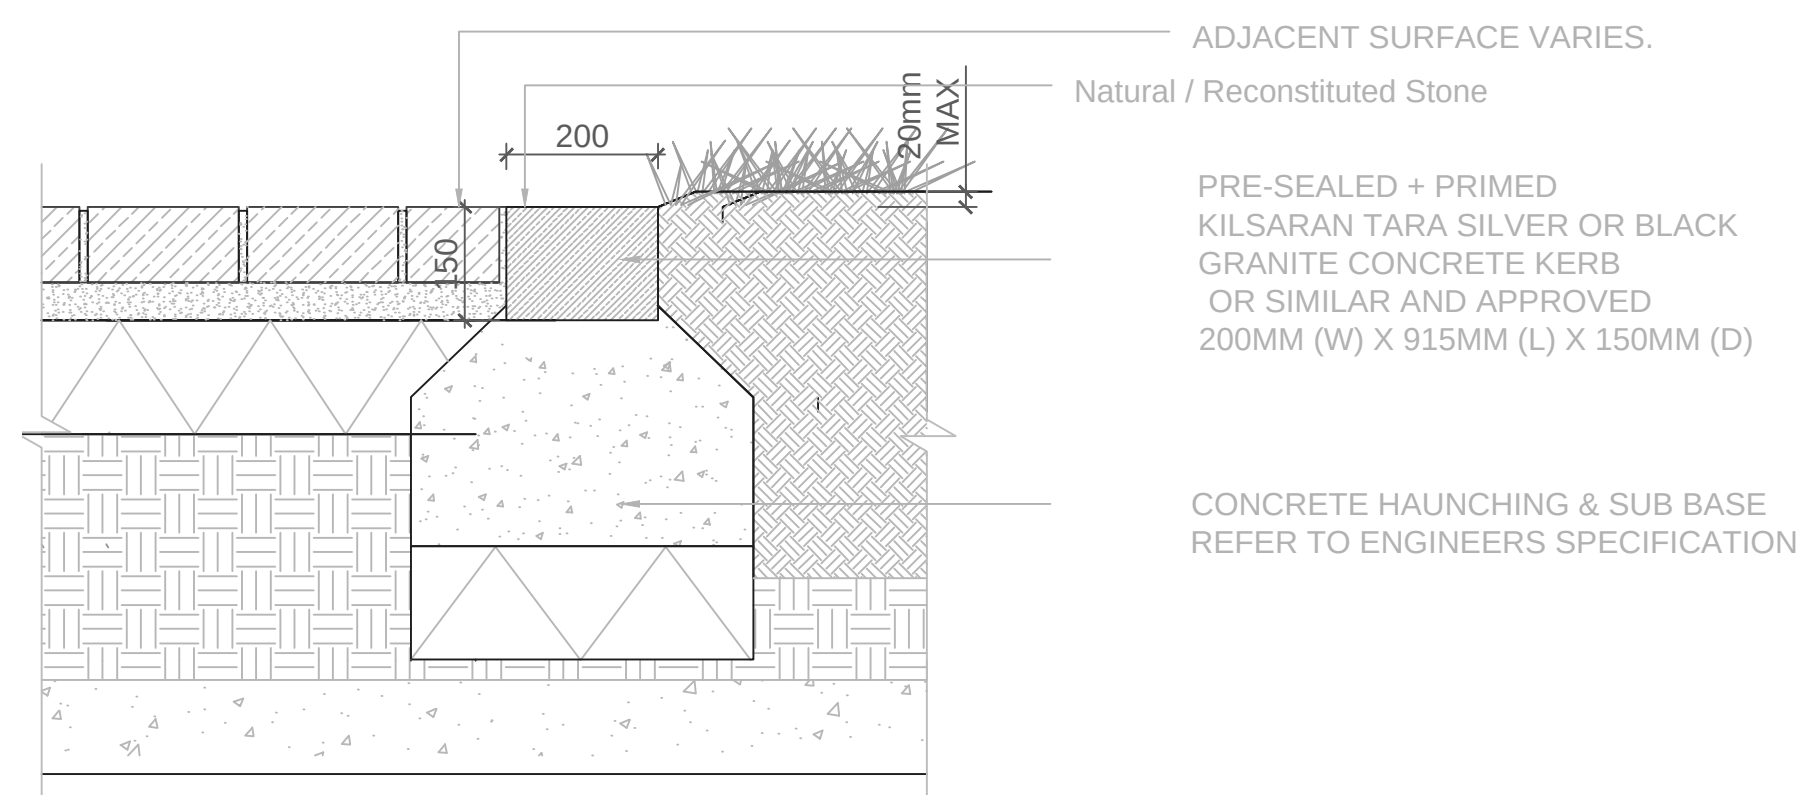
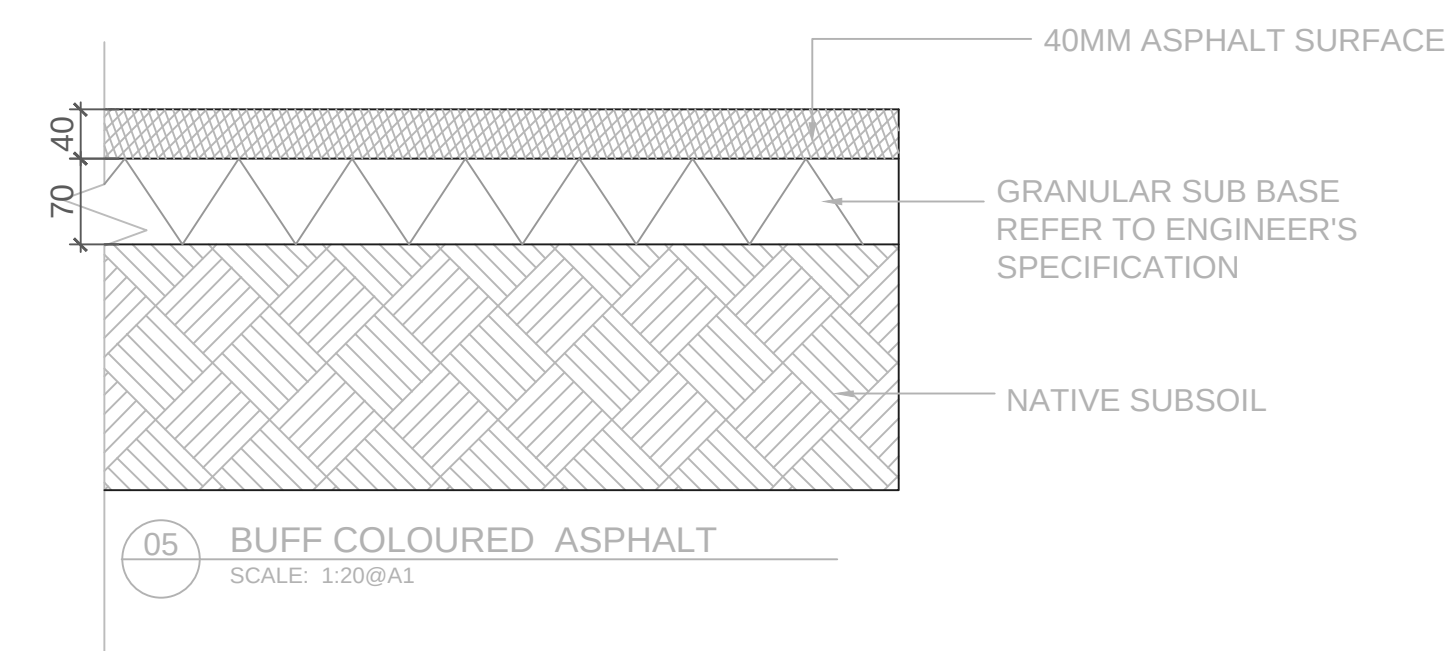
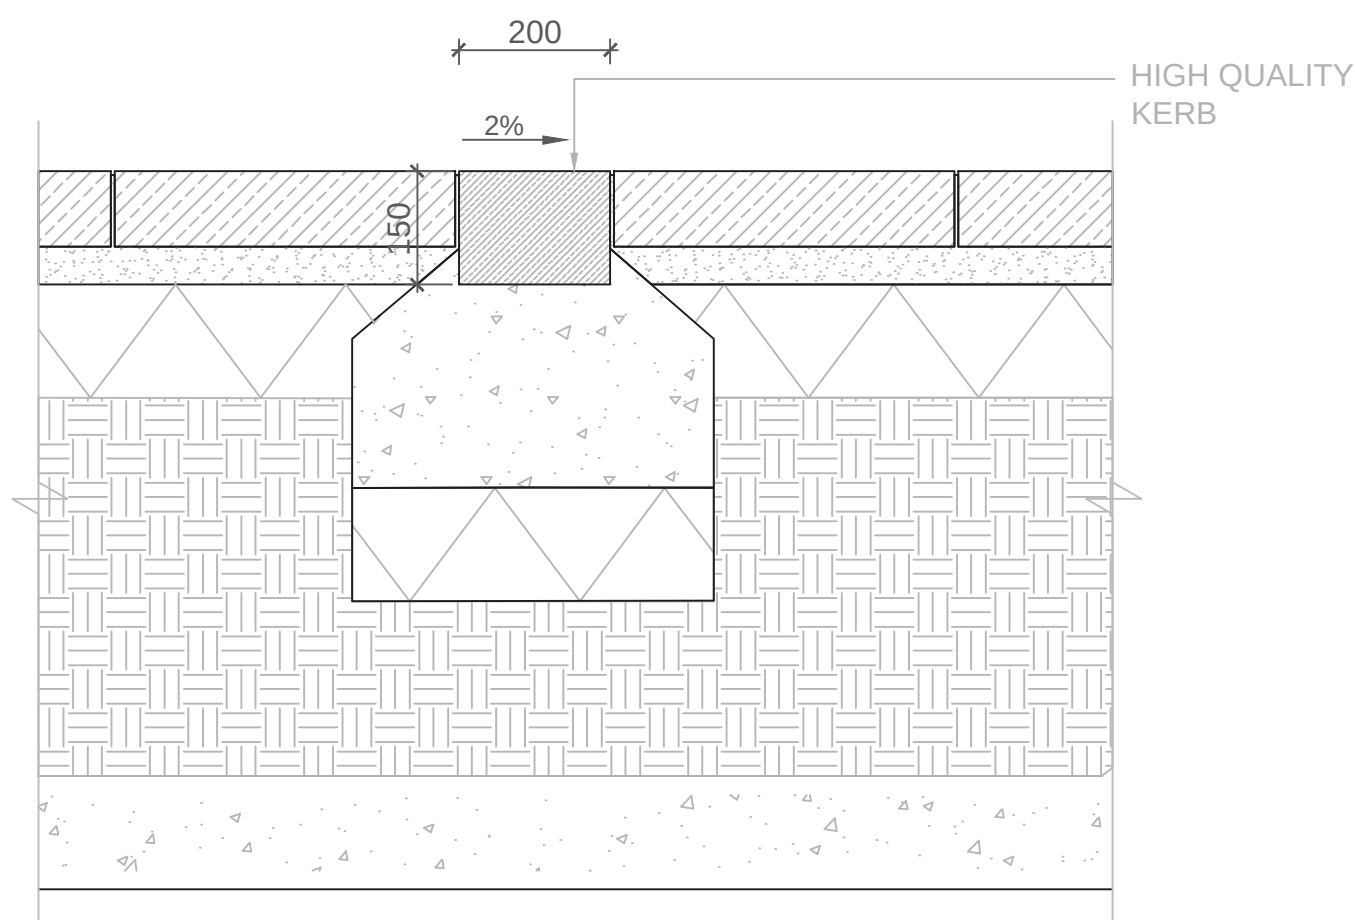
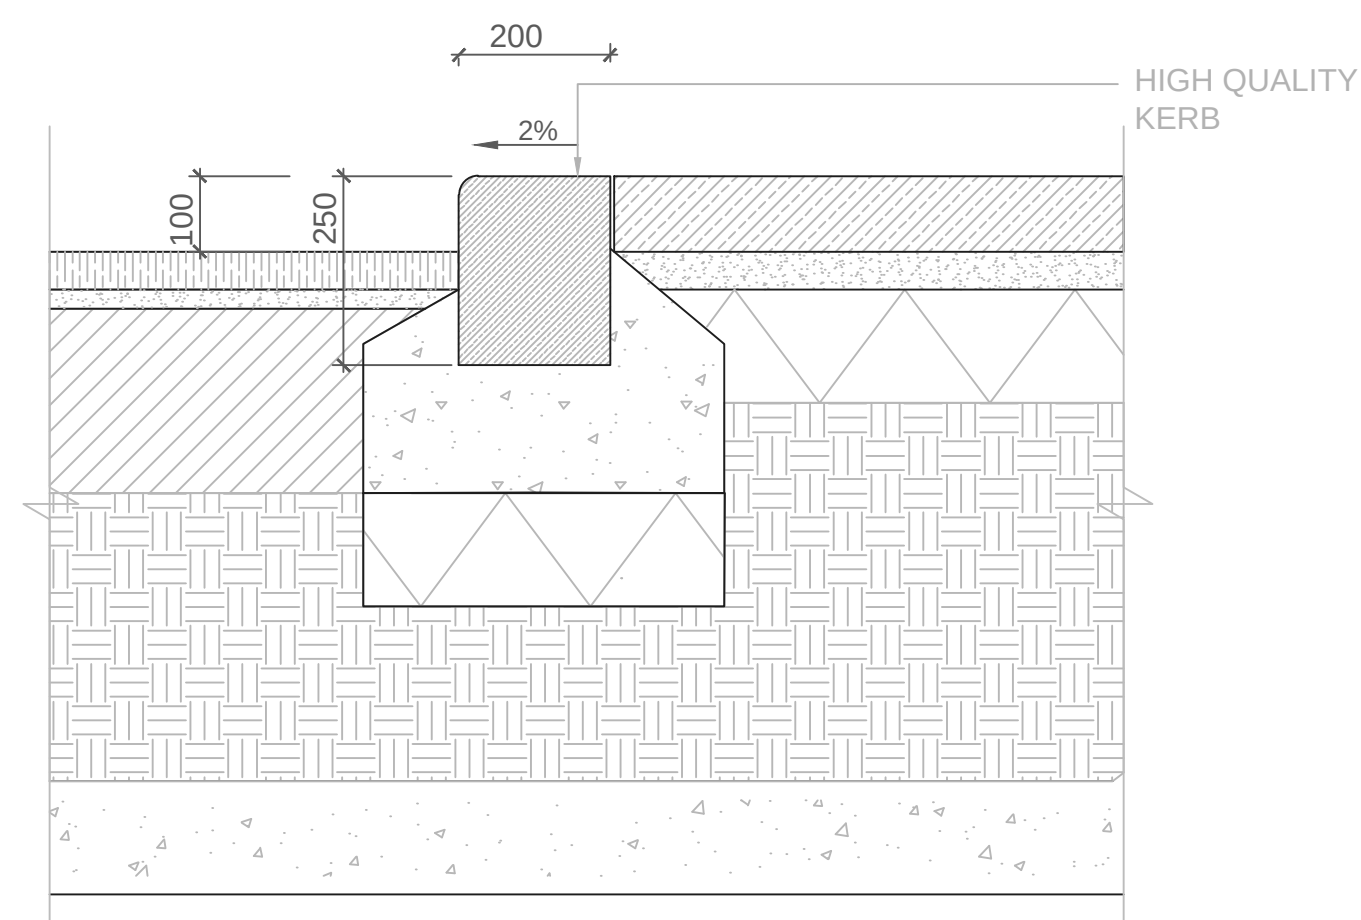
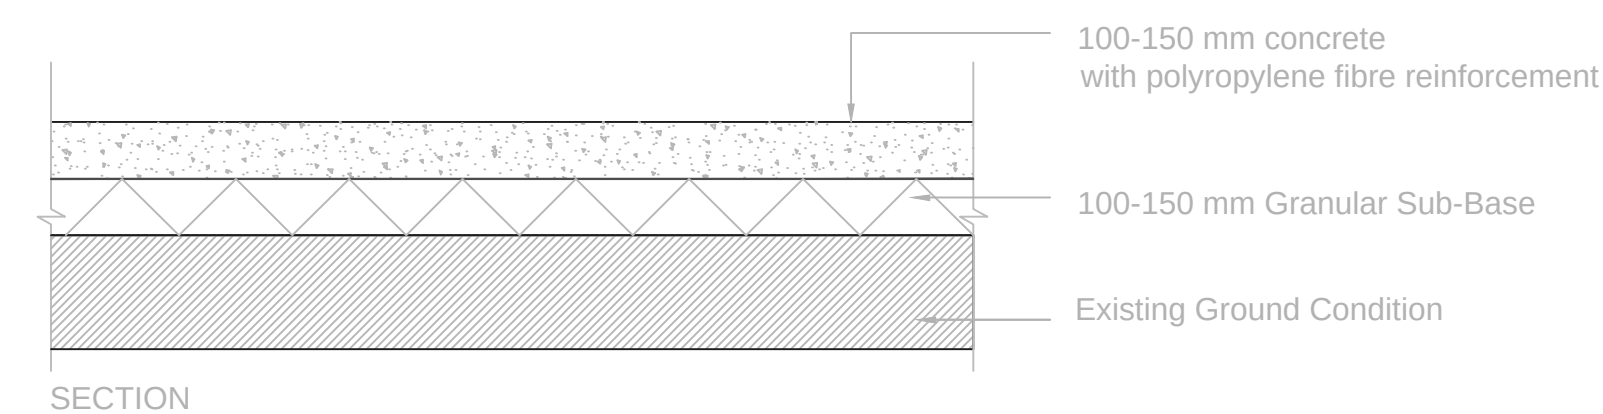


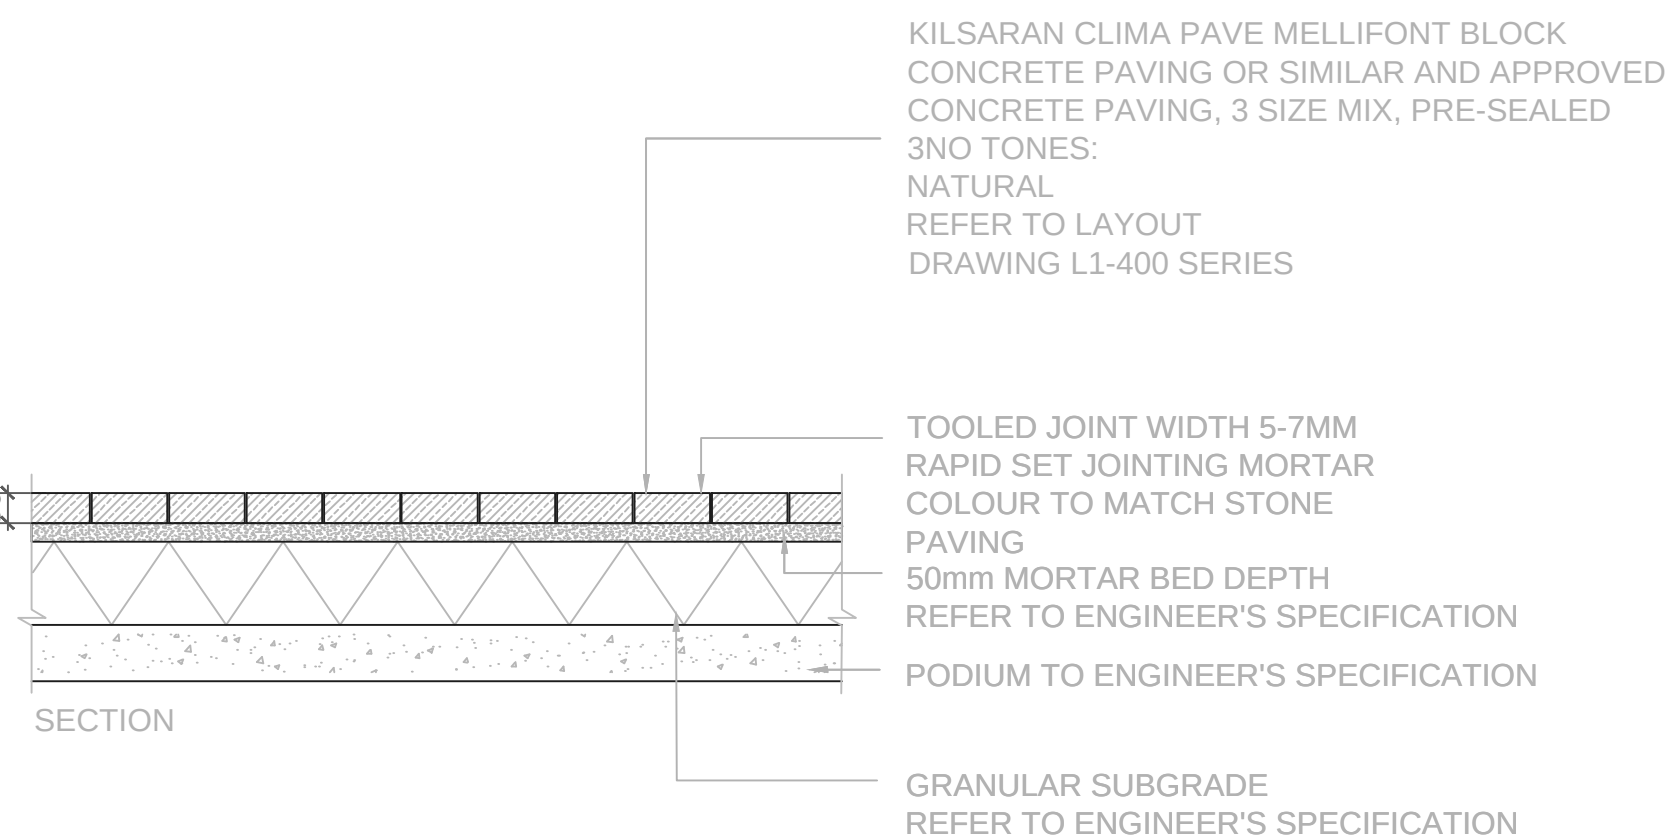

— GRANULAR SUBGRADE
REFER TO ENGINEER'S SPECIFICATION

REFERENCE: THIS DRAWING IS NOT FOR CONSTRUCTION

SR
LA

SIMON RONAN LANDSCAPE ARCHITECTS

Cork Office
Levis Quay
Skibbereen
Co.Cork
Ireland
A94A431

Dublin Office
25 Glengarriff Parade
Phibsborough
Dublin 7
Ireland
D07 XF25

simon@simonproan.com +353 86 066 2434

simon@simonronan.com

+353 86 056 3434

PAVING & EDGE DETAILS
L - 900 A1@AS SHOWN

REV/00

PROPOSED FCC HOUSING
KILLOWEN, KENMARE, CO. KERRY

PURPOSE OF DRAWING: PLANNING

THIS DRAWING IS TO BE READ IN CONJUNCTION WITH RELEVANT CONSULTANTS DRAWINGS
ALL DIMENSIONS TO BE CHECKED ON SITE
NO DIMENSIONS TO BE SCALED FROM THIS DRAWING
NO PART OF THIS DOCUMENT MAY BE REPRODUCED OR
TRANSMITTED IN ANY FORM OR STORED IN ANY RETRIEVAL
SYSTEM OF ANY NATURE WITHOUT THE WRITTEN PERMISSION
OF THE LANDLORD, SUBJECT AS COPYRIGHT HOLDER EXCEPT
AS AGREED FOR USE ON THE PROJECT FOR WHICH THE
DOCUMENT WAS ORIGINALLY ISSUED

AUGUST 2026