


Rev	Ch	Change Name	Date
P04			07/08/2026
P03			20/04/2026
P02			08/04/2026
01			26/02/2026

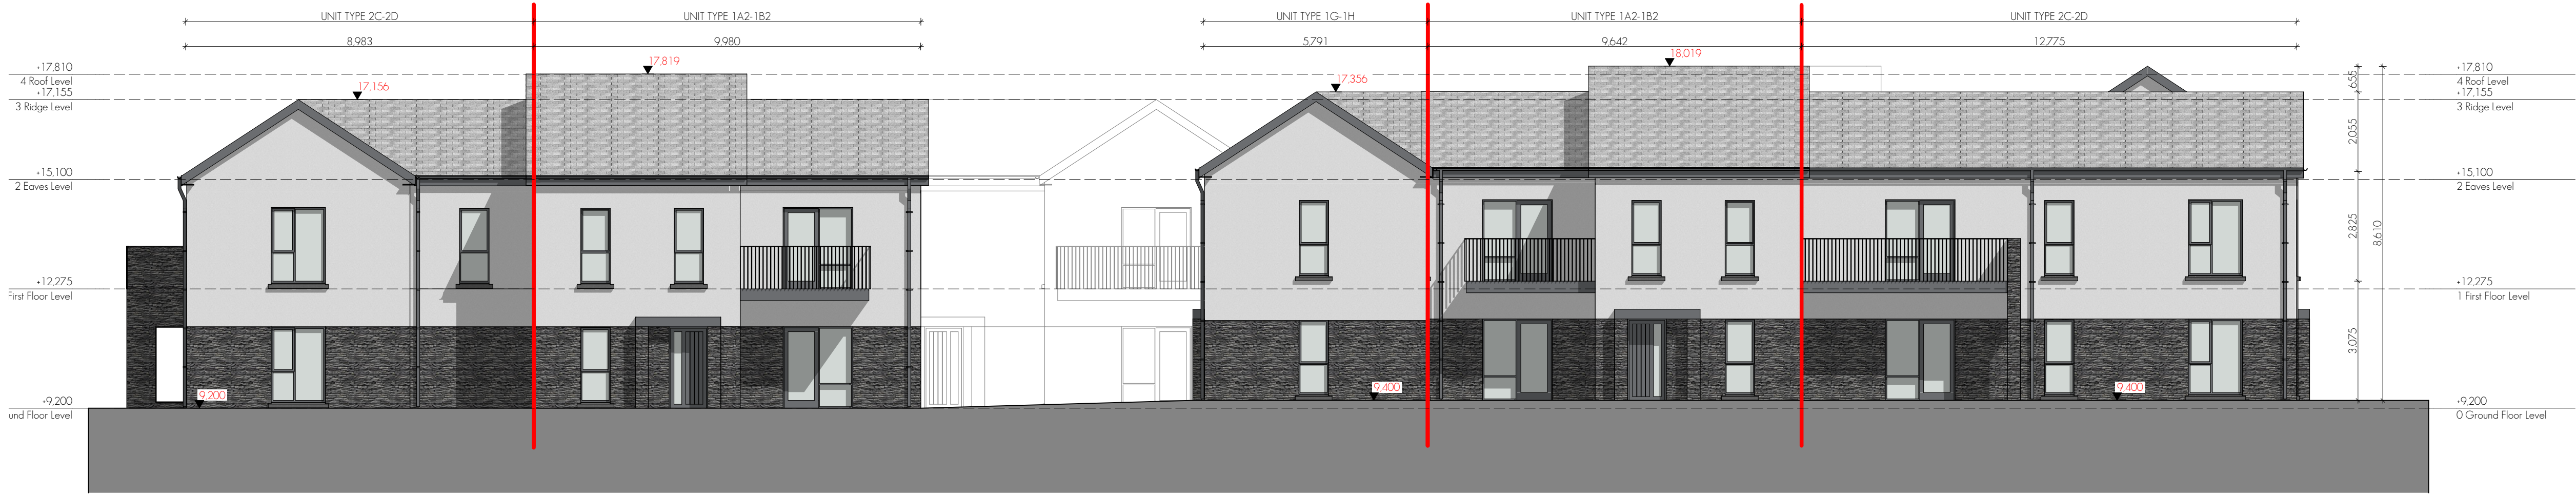


E-05 North Elevation

1:100



E-06 South Elevation

1:100

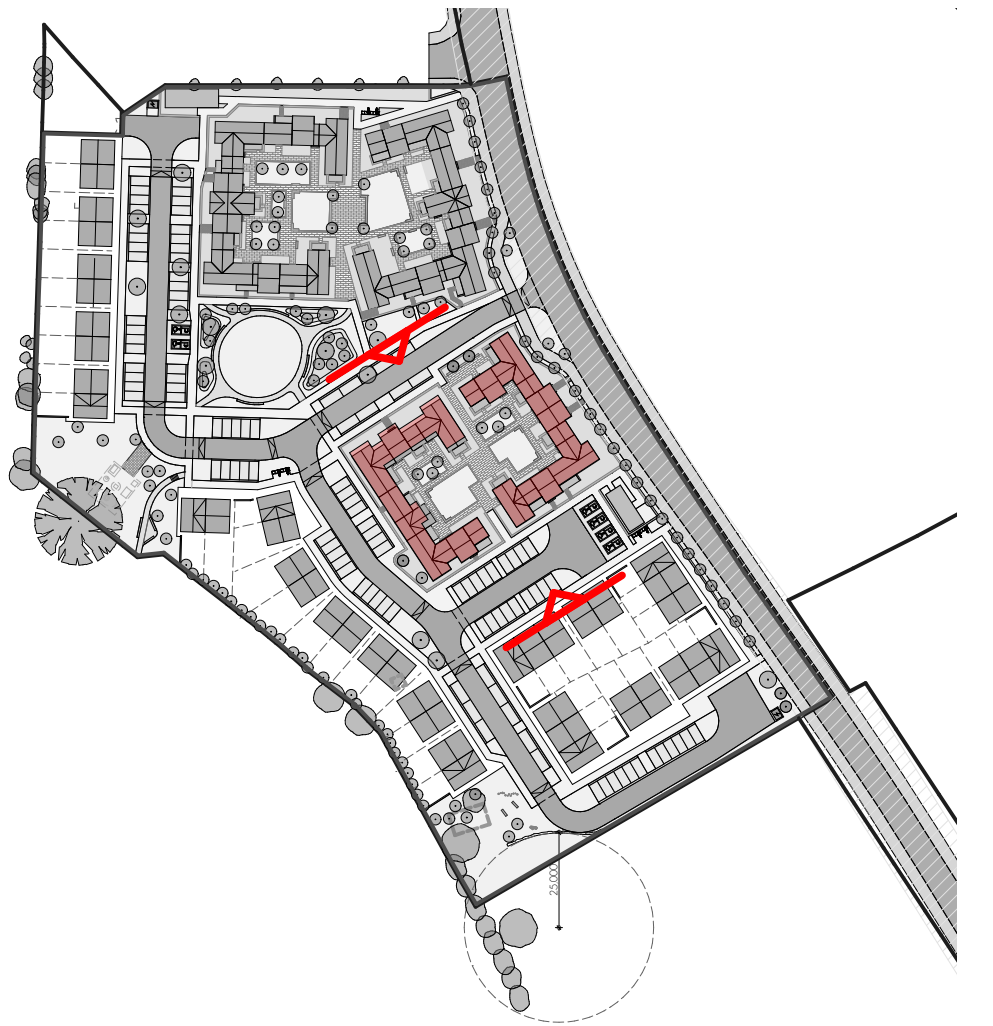

Building Materials	
Roof:	Black/grey concrete roof tiles
Walls:	Upper walls: Selected render finish Lower walls: Selected stone finish
Rainwater Goods:	uPVC - Selected dark colour
Doors / Windows:	uPPC - Selected dark colour

*Please refer to the proposed site layout plan for north point orientation and proposed floor level.

Client:	RPI Construction	Issue for Planning:	01	07/08/2026	P04
Project:	241088	Issue for Submission:	02	20/04/2026	P03
Site:	Kilbowen, Kenmare, Co. Kerry	Issue for Discussion:	03	08/04/2026	P02
Title:	Proposed Elevations - Block G2 General Arrangements	Issue for Discussion:	04	26/02/2026	01
Project Architect:	Mark Dignam	Revision Description:	01	26/02/2026	01
AT Sheet Scale:	1:100	Client:	01	26/02/2026	01
Drawing Series 12000 - Elevations					
Project: 241088-MA-B2-XX-DR-A-12002-P04					
S:\2024\MA\241088\Working drawings\1400 - Masonette Block\241088-DES-410-C (Masonette).pdf Friday 7 August 2026					