N


GENERAL NOTES

1. COPYRIGHT RESERVED
2. DO NOT SCALE DRAWING. USE FIGURED DIMENSIONS ONLY.
3. ALL DISCREPENCIES TO BE REPORTED TO ARCHITECT.
4. THE CONTRACTOR IS RESPONSIBLE FOR CHECKING ALL LEVELS AND DIMENSIONS.
5. ALL STRUCTURE TO BE TO STRUCTURAL ENGINEERS DETAILS.
6. ALL MECH & ELEC SERVICES TO SERVICES ENGINEERS DETAILS.
7. ALL PROPRIETARY ITEMS TO BE INSTALLED IN ACCORDANCE WITH MANUFACTURERS INSTRUCTIONS.
8. CONTRACTOR IS RESPONSIBLE FOR THE COORDINATION OF STRUCTURE FINISHES AND SERVICES.

REV	DATE	DESCRIPTION	BY

CYAL50523168
© Tailte Éireann – Surveying.

Planning Pack Map

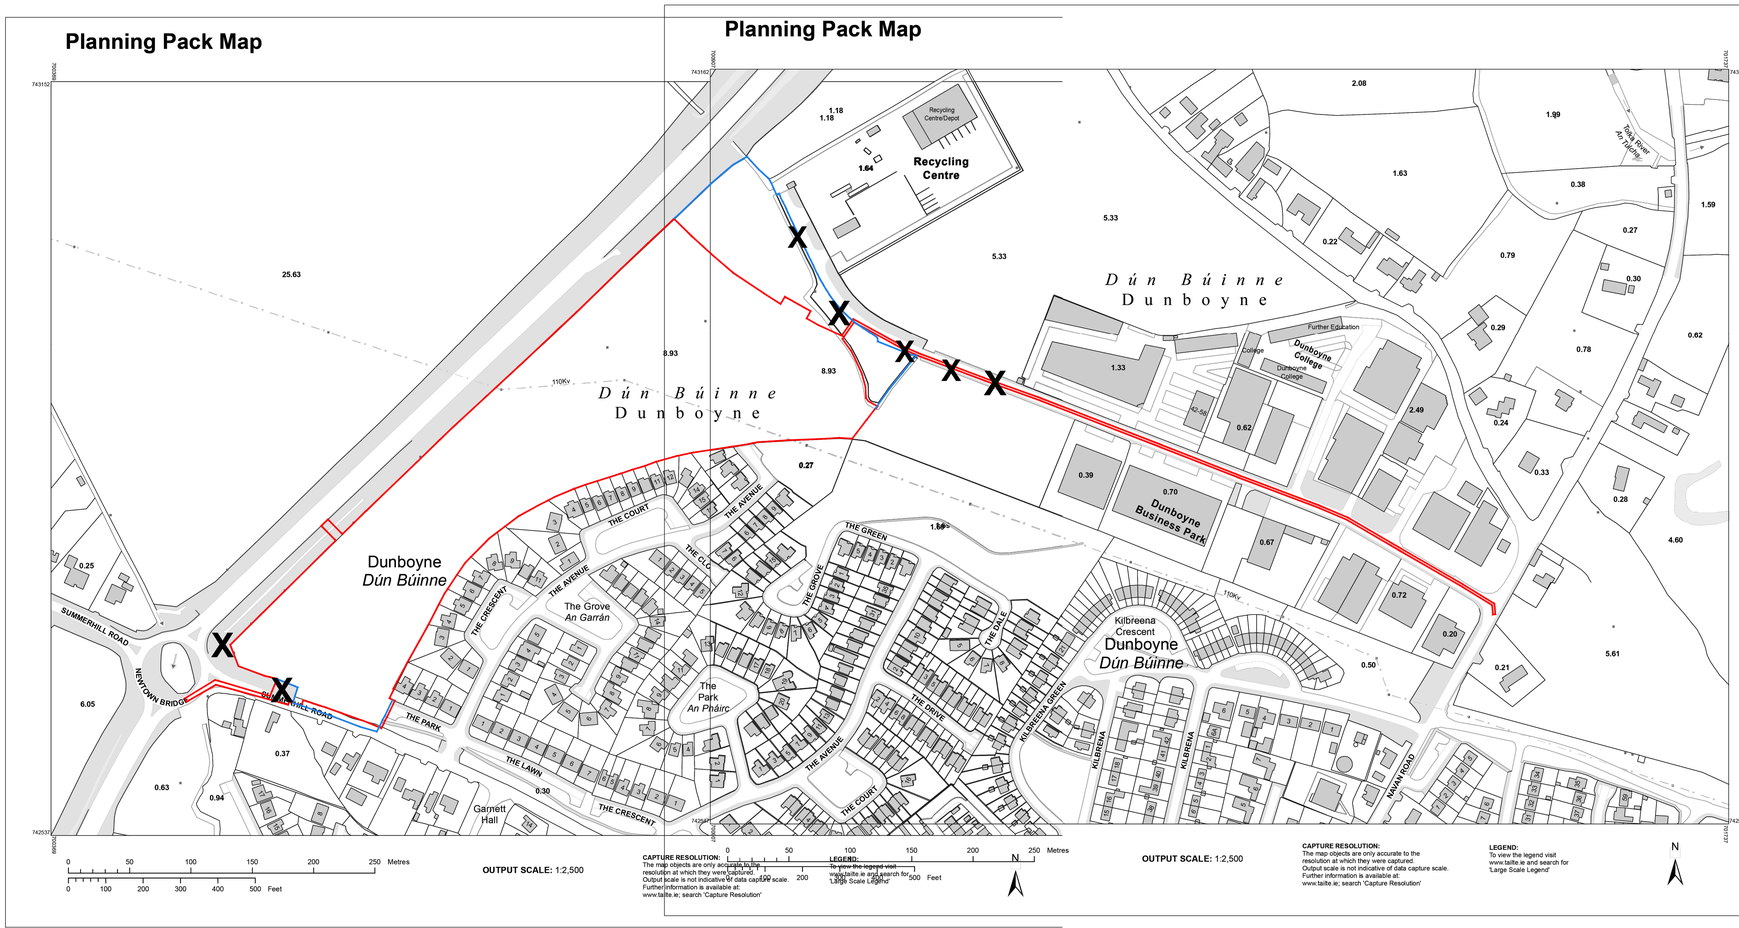

Planning Pack Map

LEGEND

- Application Boundary
- Adjacent Lands within Ownership of Applicant
- X Position of Site Notice

OS License No.:
50488048_1
Map Sheets: 3060-12, 3060-A
50523345_1
Map Sheets: 3060-12, 3060-13, 3060-A

Tailte Éireann

CENTRE COORDINATES:
ITM 701322,742855

PUBLISHED: 11/03/2026
ORDER NO.: 50523345_1

MAP SERIES:
1:1,000
1:1,000
1:2,500

MAP SHEETS:
3060-12
3060-13
3060-A

COMPILED AND PUBLISHED BY:
Tailte Éireann,
Phoenix Park,
Dublin 8,
Ireland.
D08F6E4

www.tailte.ie

Any unauthorised reproduction infringes Tailte Éireann copyright.

No part of this publication may be copied, reproduced or transmitted in any form or by any means without the prior written permission of the copyright owner.

The representation on this map of a road, track or footpath is not evidence of the existence of a right of way.

This topographic map does not show legal property boundaries, nor does it show ownership of physical features.

©Tailte Éireann, 2026.
All rights reserved.

01 Site Location Map
Scale - 1:2500@A1

[m]
0 50 100 150 200 250

JFA ARCHITECTS
THE TREE HOUSE, 17 RICHVIEW OFFICE PARK
CLONSKEAGH, D14 XR82, IRELAND
T: (01) 6689888 E: info@jfa.ie W: www.jfa.ie

CLIENT
Solkerry Ventures Ltd.

PROJECT
Residential Development at Summerhill Rd,
Dunboyne, Co. Meath

DRAWING
Site Location Map

SCALE	JOB NO.
1:2500 @ A1	2449
DRAWN BY	RJ
DATE	August 2026
DRAWING NUMBER	REVISION
SMR-00-XX-DR-JFA-AR-F1000	-

DRAWING LOCATION
w:\24 jobs\2449 - summerhill road\00-current drawings

DRAWING STATUS
PLANNING