


01 Proposed Site Section / Contiguous Elevation AA
1:500 @ A0

Scale 1:500 [m]
0 10 20 30 40 50




02 Proposed Site Section / Contiguous Elevation AA - Part 1
1:200 @ A0

03 Proposed Site Section / Contiguous Elevation AA - Part 2
1:200 @ A0

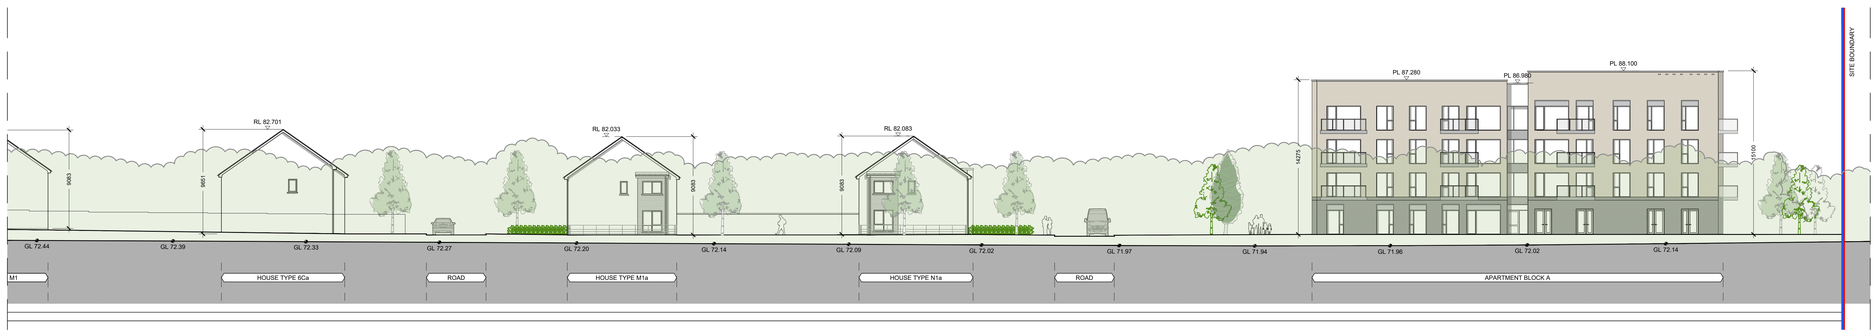

04 Proposed Site Section / Contiguous Elevation AA - Part 3
1:200 @ A0

Scale 1:200 [m]
0 5 10 20

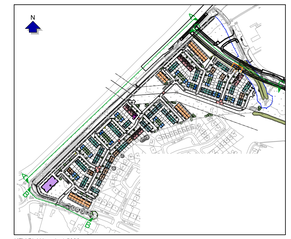

KEY PLAN scale 1:5000

GENERAL NOTES

1. COPYRIGHT RESERVED
2. DO NOT SCALE DRAWING. USE FIGURED DIMENSIONS ONLY.
3. ALL DISCREPENCIES TO BE REPORTED TO ARCHITECT.
4. THE CONTRACTOR IS RESPONSIBLE FOR CHECKING ALL LEVELS AND DIMENSIONS.
5. ALL STRUCTURE TO BE TO STRUCTURAL ENGINEERS DETAILS.
6. ALL MECH & ELEC SERVICES TO SERVICES ENGINEERS DETAILS.
7. ALL PROPRIETARY ITEMS TO BE INSTALLED IN ACCORDANCE WITH MANUFACTURERS INSTRUCTIONS.
8. CONTRACTOR IS RESPONSIBLE FOR THE COORDINATION OF STRUCTURE FINISHES AND SERVICES.

REV	DATE	DESCRIPTION	BY

LEGEND

- Site Boundary
- Land in Applicant Ownership

JFA ARCHITECTS
THE TREE HOUSE, 17 RICHVIEW OFFICE PARK
CLONSKEAGH, D14 XR82, IRELAND
T: (01) 6689888 E: info@jfa.ie W: www.jfa.ie

CLIENT
Solkerry Ventures Ltd.

PROJECT
Residential Development at Summerhill Rd,
Dunboyne, Co. Meath

DRAWING
Proposed Site Section
/ Contiguous Elevations AA

SCALE	JOB NO.
1:200 + 1:500 @ A0	2449
DRAWN BY	RJ/JB/JK
DATE	August 2026
DRAWING NUMBER	REVISION
SMR-00-XX-DR-JFA-AR-P5201	-

DRAWING LOCATION
w:\24 jobs\2449 - summerhill road\00-current drawings

DRAWING STATUS
PLANNING