

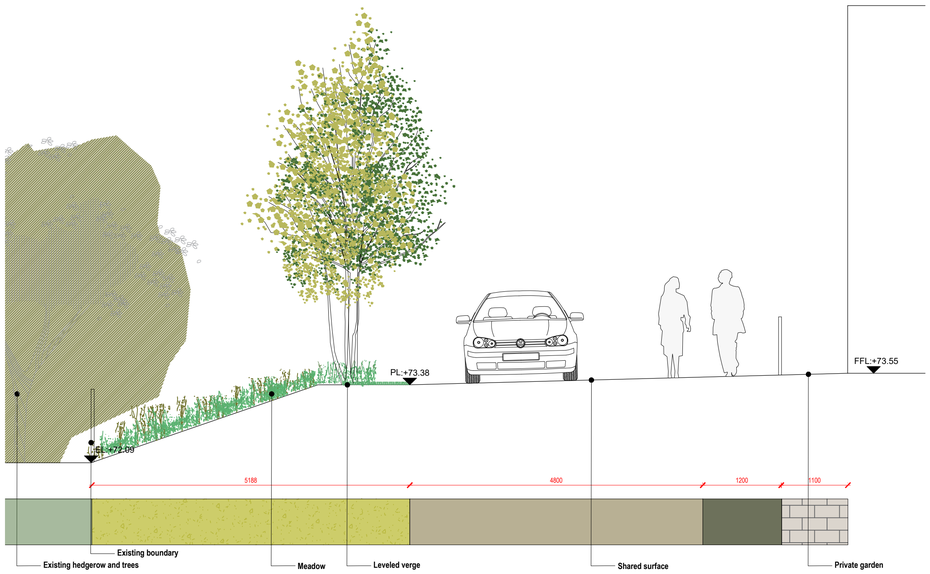



01 / 401 Public Open Space Section B-B
Scale 1:50

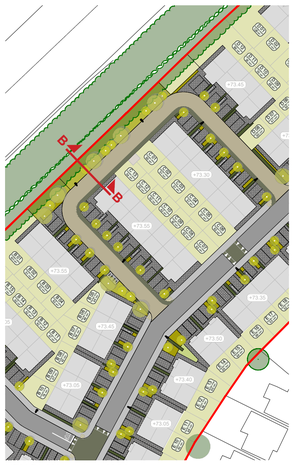

KEY PLAN, scale 1:1000

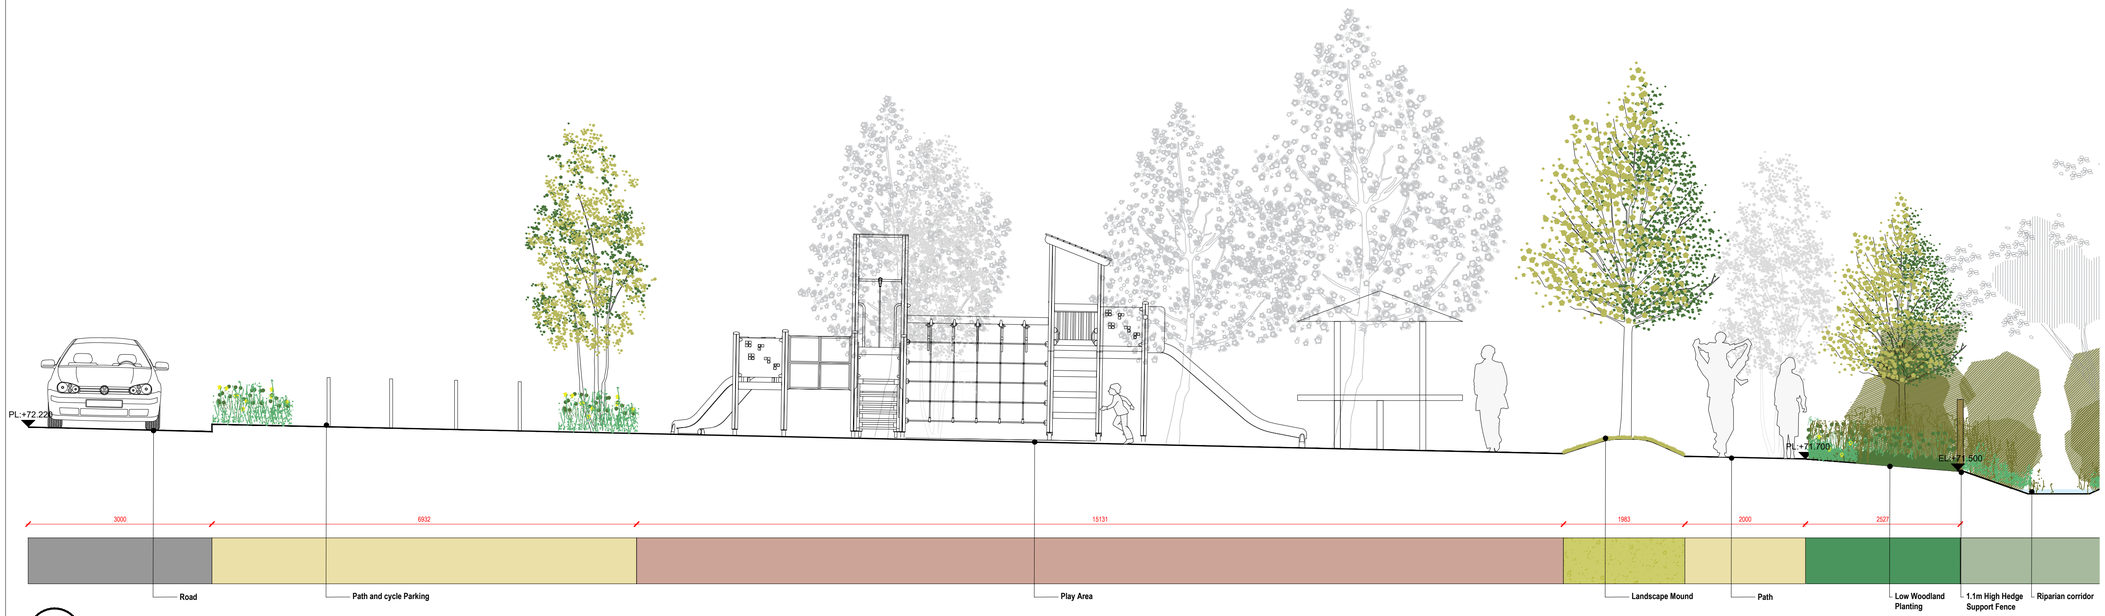

02 / 401 C-C
Scale 1:50

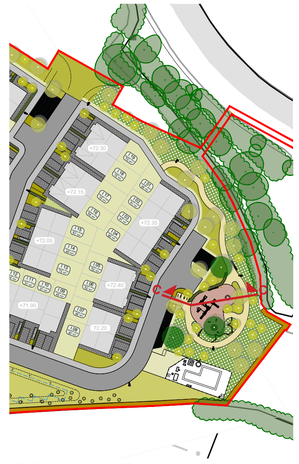

KEY PLAN, scale 1:1000

This drawing is the copyright of ait urbanism + landscape. Unless otherwise stated all dimensions are in millimetres. Where dimensions are not given, drawings must not be scaled and the matter must be referred to the Landscape Architect. If the drawing includes conflicting details/dimensions the matter must be referred to the Landscape Architect. All dimensions must be checked on site. The Landscape Architect must be informed, by the Contractor, of any discrepencies before work proceeds.

Copyright : All creative artwork, landscape symbology, text, legends, specifications, descriptions and illustrations used in our drawings and reports are the intellectual property of ait urbanism + landscape ltd. and are not to be reproduced by others.

DATE	REV.	DESCRIPTION	DRAWN BY:	CHECKED BY:
-	-	-	-	-

NOTES:

ait urbanism + landscape
3rd Floor Newmarket House, Newmarket Square, Dublin 8 Ireland
t: + 353 86 1739522
www.ait-place.ie

CLIENT:	Solkerry Ventures Ltd.
PROJECT:	Residential Development at Summerhill Rd, Dunboyne, Co. Meath
DRAWING:	Landscape sections

ISSUE STATUS: PLANNING
REVISION: -
DRAWING NO: 25MH01-DR-0401

DRAWN BY: MF/Me	1st ISSUE: 27/03/2026		NORTH
PROJECT NO: 25MH01	SCALE: As indicated	SHEET SIZE: A1	CHECKED BY: DMacD