LEGEND

Boundary 01
1.1m High Hedge Support Fence

Boundary 02
min 1.8m High Concrete Post & Panel Fence

Boundary 03
900mm High Estate Railing

Boundary 04
2m High Rendered & Capped Blockwork Wall

Boundary 05
1m High Bow Top Railing

Boundary 06
1.8m High Composite Timber Fence

Boundary 07
Retaining wall - 'Chunky Post'

Boundary 08
2m Paladine Fence


Boundary 09
Clipped Hedge

Boundary 10
Existing Boundary




NOTE:
1 All timber to be pressure treated and planed.
2 Rails always parallel with finished ground.
3 All screws, staples, hinges, latches and fixings to be twice galvanised.

* Fence to be removed for the Taking in Charge Stage. The hedge support fence will be used until the hedge has matured and developed.

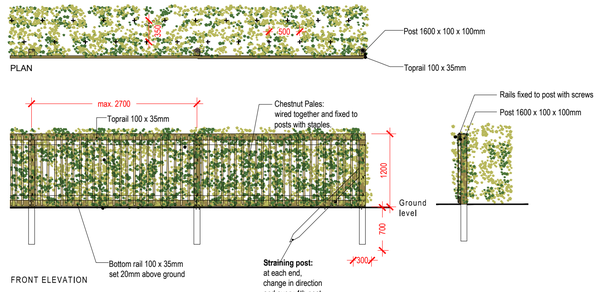


Boundary 01
Hedge Support Fence
Scale: 1:50

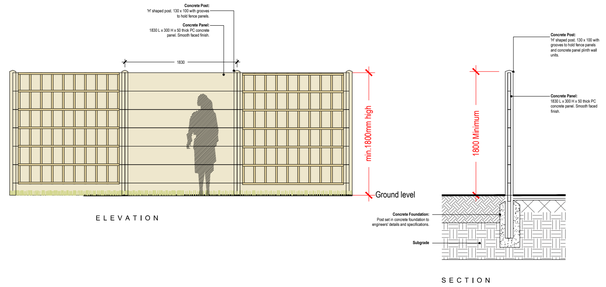


Boundary 02
Concrete Post & Panel Fence
Scale: 1:50

NOTES ON RAILINGS:


- All mildsteel to be twice galvanised and powder coated to a select RAL.
- All bolts and fixings to be twice galvanised/stainless steel.

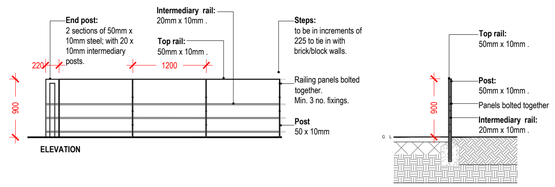


BOUNDARY 03
900mm High Estate Railing
Scale: 1:50

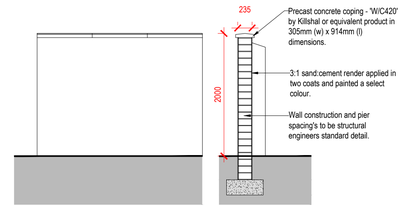


Boundary 04
Render and Capped Blockwork Wall
Scale: 1:50

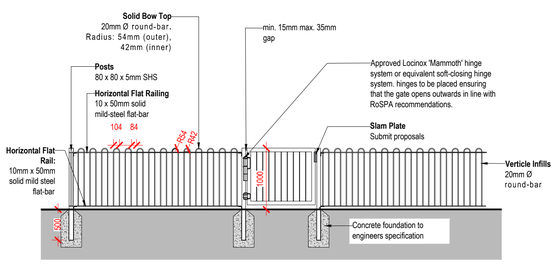


Boundary 05
1m High Bow Top Railing
Scale: 1:50

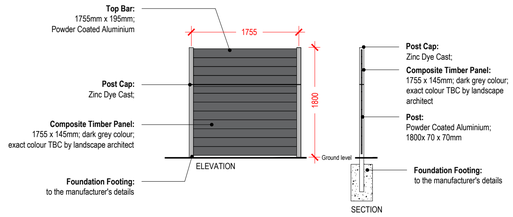


Boundary 06
1.8m High Composit Board Fence
Scale: 1:50

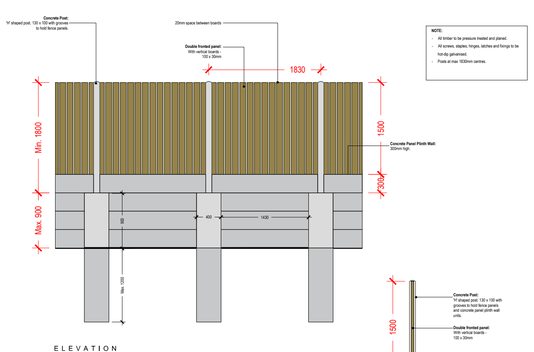


Boundary 07
Chunky Post Fence
Scale: 1:50

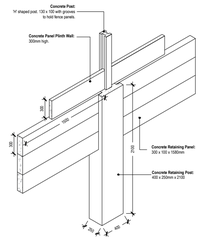


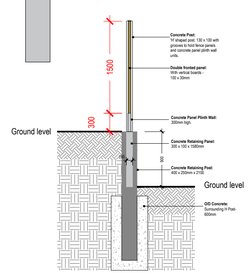

Section through fence panel

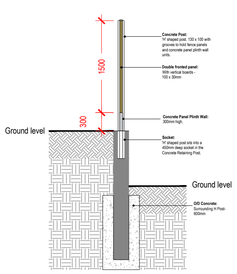

Section through post

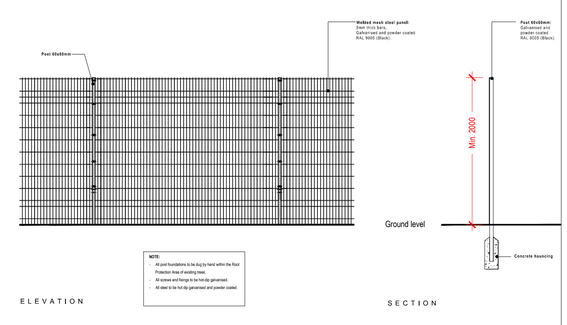

Boundary 08
2m Paladine Fence
Scale: 1:50

This drawing is the copyright of ait urbanism + landscape. Unless otherwise stated all dimensions are in millimetres. Where dimensions are not given, drawings must not be scaled and the matter must be referred to the Landscape Architect. If the drawing includes conflicting details/dimensions the matter must be referred to the Landscape Architect. All dimensions must be checked on site. The Landscape Architect must be informed, by the Contractor, of any discrepencies before work proceeds.

Copyright : All creative artwork, landscape symbology, text, legends, specifications, descriptions and illustrations used in our drawings and reports are the intellectual property of ait urbanism + landscape ltd. and are not to be reproduced by others.

DATE:	REV:	DESCRIPTION	DRAWN BY:	CHECKED BY:
-	-	-	-	-

NOTES:

ait urbanism + landscape
3rd Floor Newmarket House, Newmarket Square, Dublin 8 Ireland
t: + 353 86 1739522
www.ait-place.ie

CLIENT:	Solkerry Ventures Ltd.
PROJECT:	Residential Development at Summerhill Rd, Dunboyne, Co. Meath
DRAWING:	Boundary Treatments

ISSUE STATUS: PLANNING
REVISION: -
DRAWING NO: 25MH01-DR-0500
DRAWN BY: MF
1st ISSUE: 28/07/2026
NORTH
PROJECT NO: 25MH01
SCALE: As indicated
SHEET SIZE: A1
CHECKED BY: DMacD