



INSET A.
SCALE 1:500

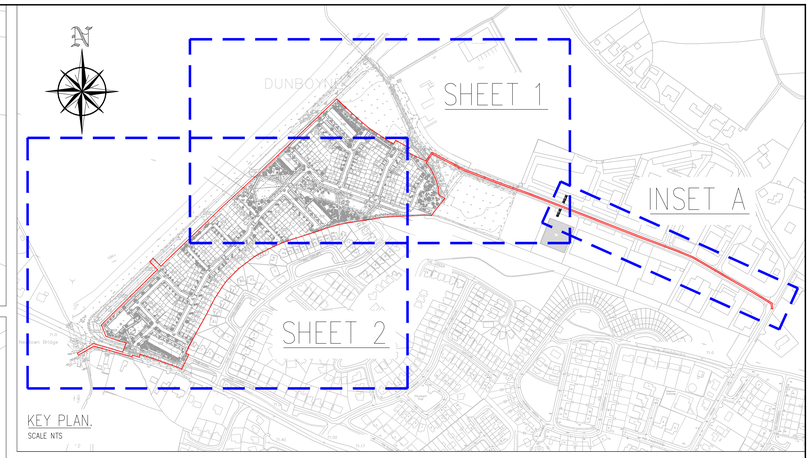

KEY PLAN.
SCALE NTS

LEGEND.
SITE BOUNDARY

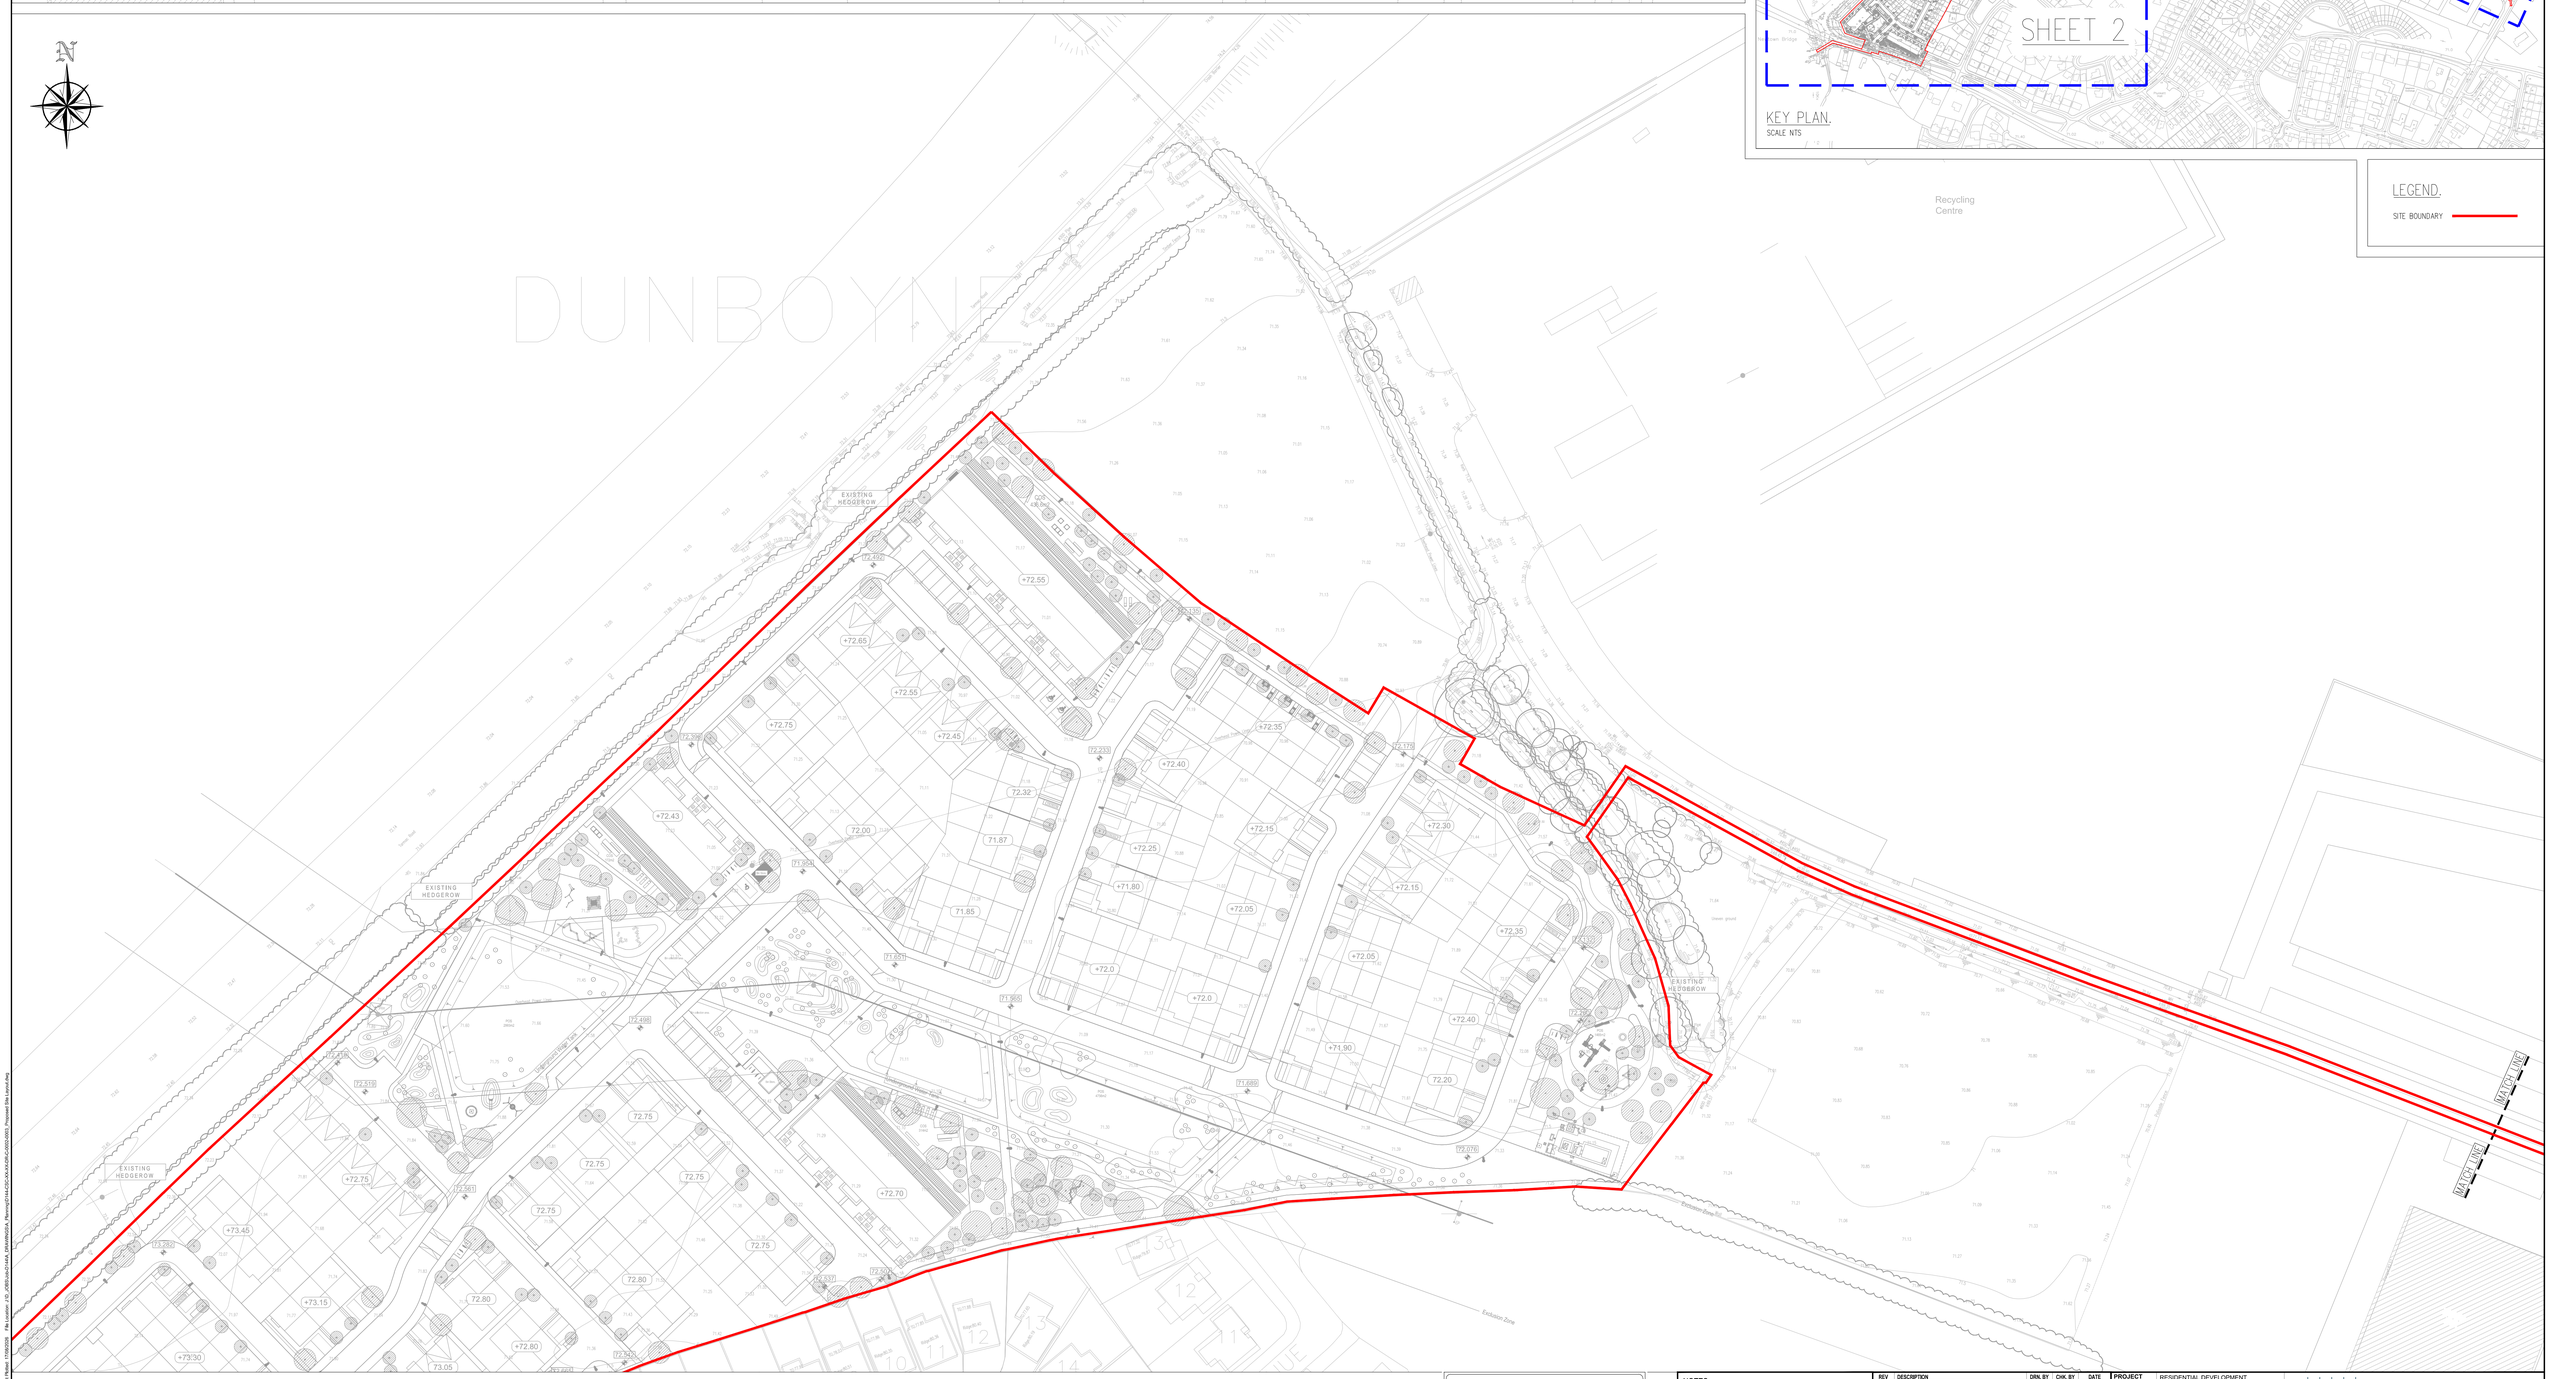

PLANNING DRAWING
NOT FOR CONSTRUCTION.
ALL LEVELS GIVEN ARE
RELATIVE TO ORDNANCE DATUM.
THIS DRAWING HAS BEEN ISSUED FOR INFORMATION PURPOSES ONLY AND MUST NOT BE USED FOR CONSTRUCTION UNDER ANY CIRCUMSTANCES.

NOTES

1. For setting out refer to Architect's drawings.
2. This drawing to be read in conjunction with all other Architectural and Engineering drawings and all other relevant drawings and Specifications.
3. DO NOT SCALE THIS DRAWING. Use figured dimensions only.
4. No part of this document may be reproduced or transmitted in any form or stored in any retrieval system of any nature without the written permission as copyright holder except as agreed for use on the project for which the document was originally issued.
5. Ordnance Survey Ireland Licence Number EN 0074026.

REV	DESCRIPTION	DRN. BY	CHK. BY	DATE
P01	ISSUED FOR PLANNING	SC	LJ	26.03.2026
P02	ISSUED IN DRAFT FOR REVIEW	SC	LJ	26.06.2026
P03	ISSUED FOR INFORMATION	SC	LJ	03.07.2026
P04	ISSUED FOR INFORMATION	SC	LJ	24.07.2026
P05	ISSUED FOR FINAL PLANNING DRAFT	SC	LJ	14.08.2026
P06	ISSUED FOR PLANNING	SC	LJ	17.08.2026

PROJECT	RESIDENTIAL DEVELOPMENT AT SUMMERHILL RO,
CLIENT	SOLKERRY VENTURES LTD.
JOB No.	D144
DRAWING No.	D144-CSC-XX-XX-DR-C-0002
STATUS	STATUS S2 - Suitable for Information
TITLE	PROPOSED SITE LAYOUT SHEET 1

CS CONSULTING
Civil , Structural & Traffic Engineering
Head Office: 19-22 Dorne Street, Dublin 2.
t: +353 (0)1 5482922 e: info@csconsulting.ie w: www.csconsulting.ie

DRAWN BY	CHECKED BY	REVISION
SC	LJ	P06
	SCALE	DATE
	1:500 @ A0	Mar. 26

Plotted: 17/08/2026 - 08:19:58 by Stephen Cusack
File Name: D:\Work\Current Projects\D144 - Dunboyne - Summerhill Rd\Layouts\D144-CSC-XX-XX-DR-C-0002.dwg