



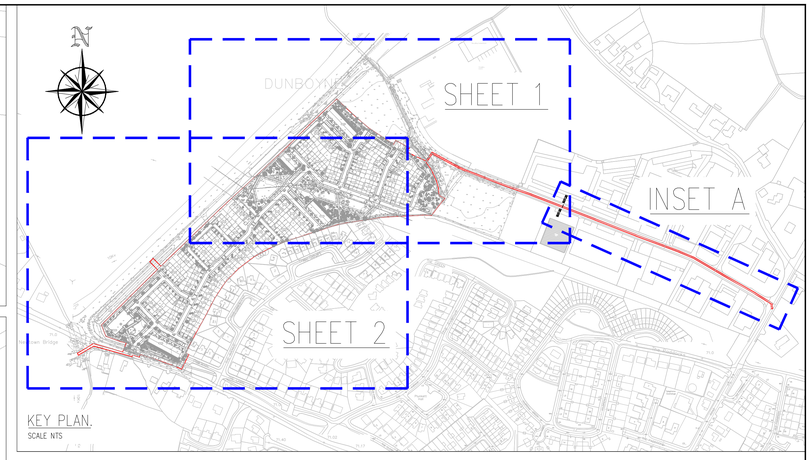

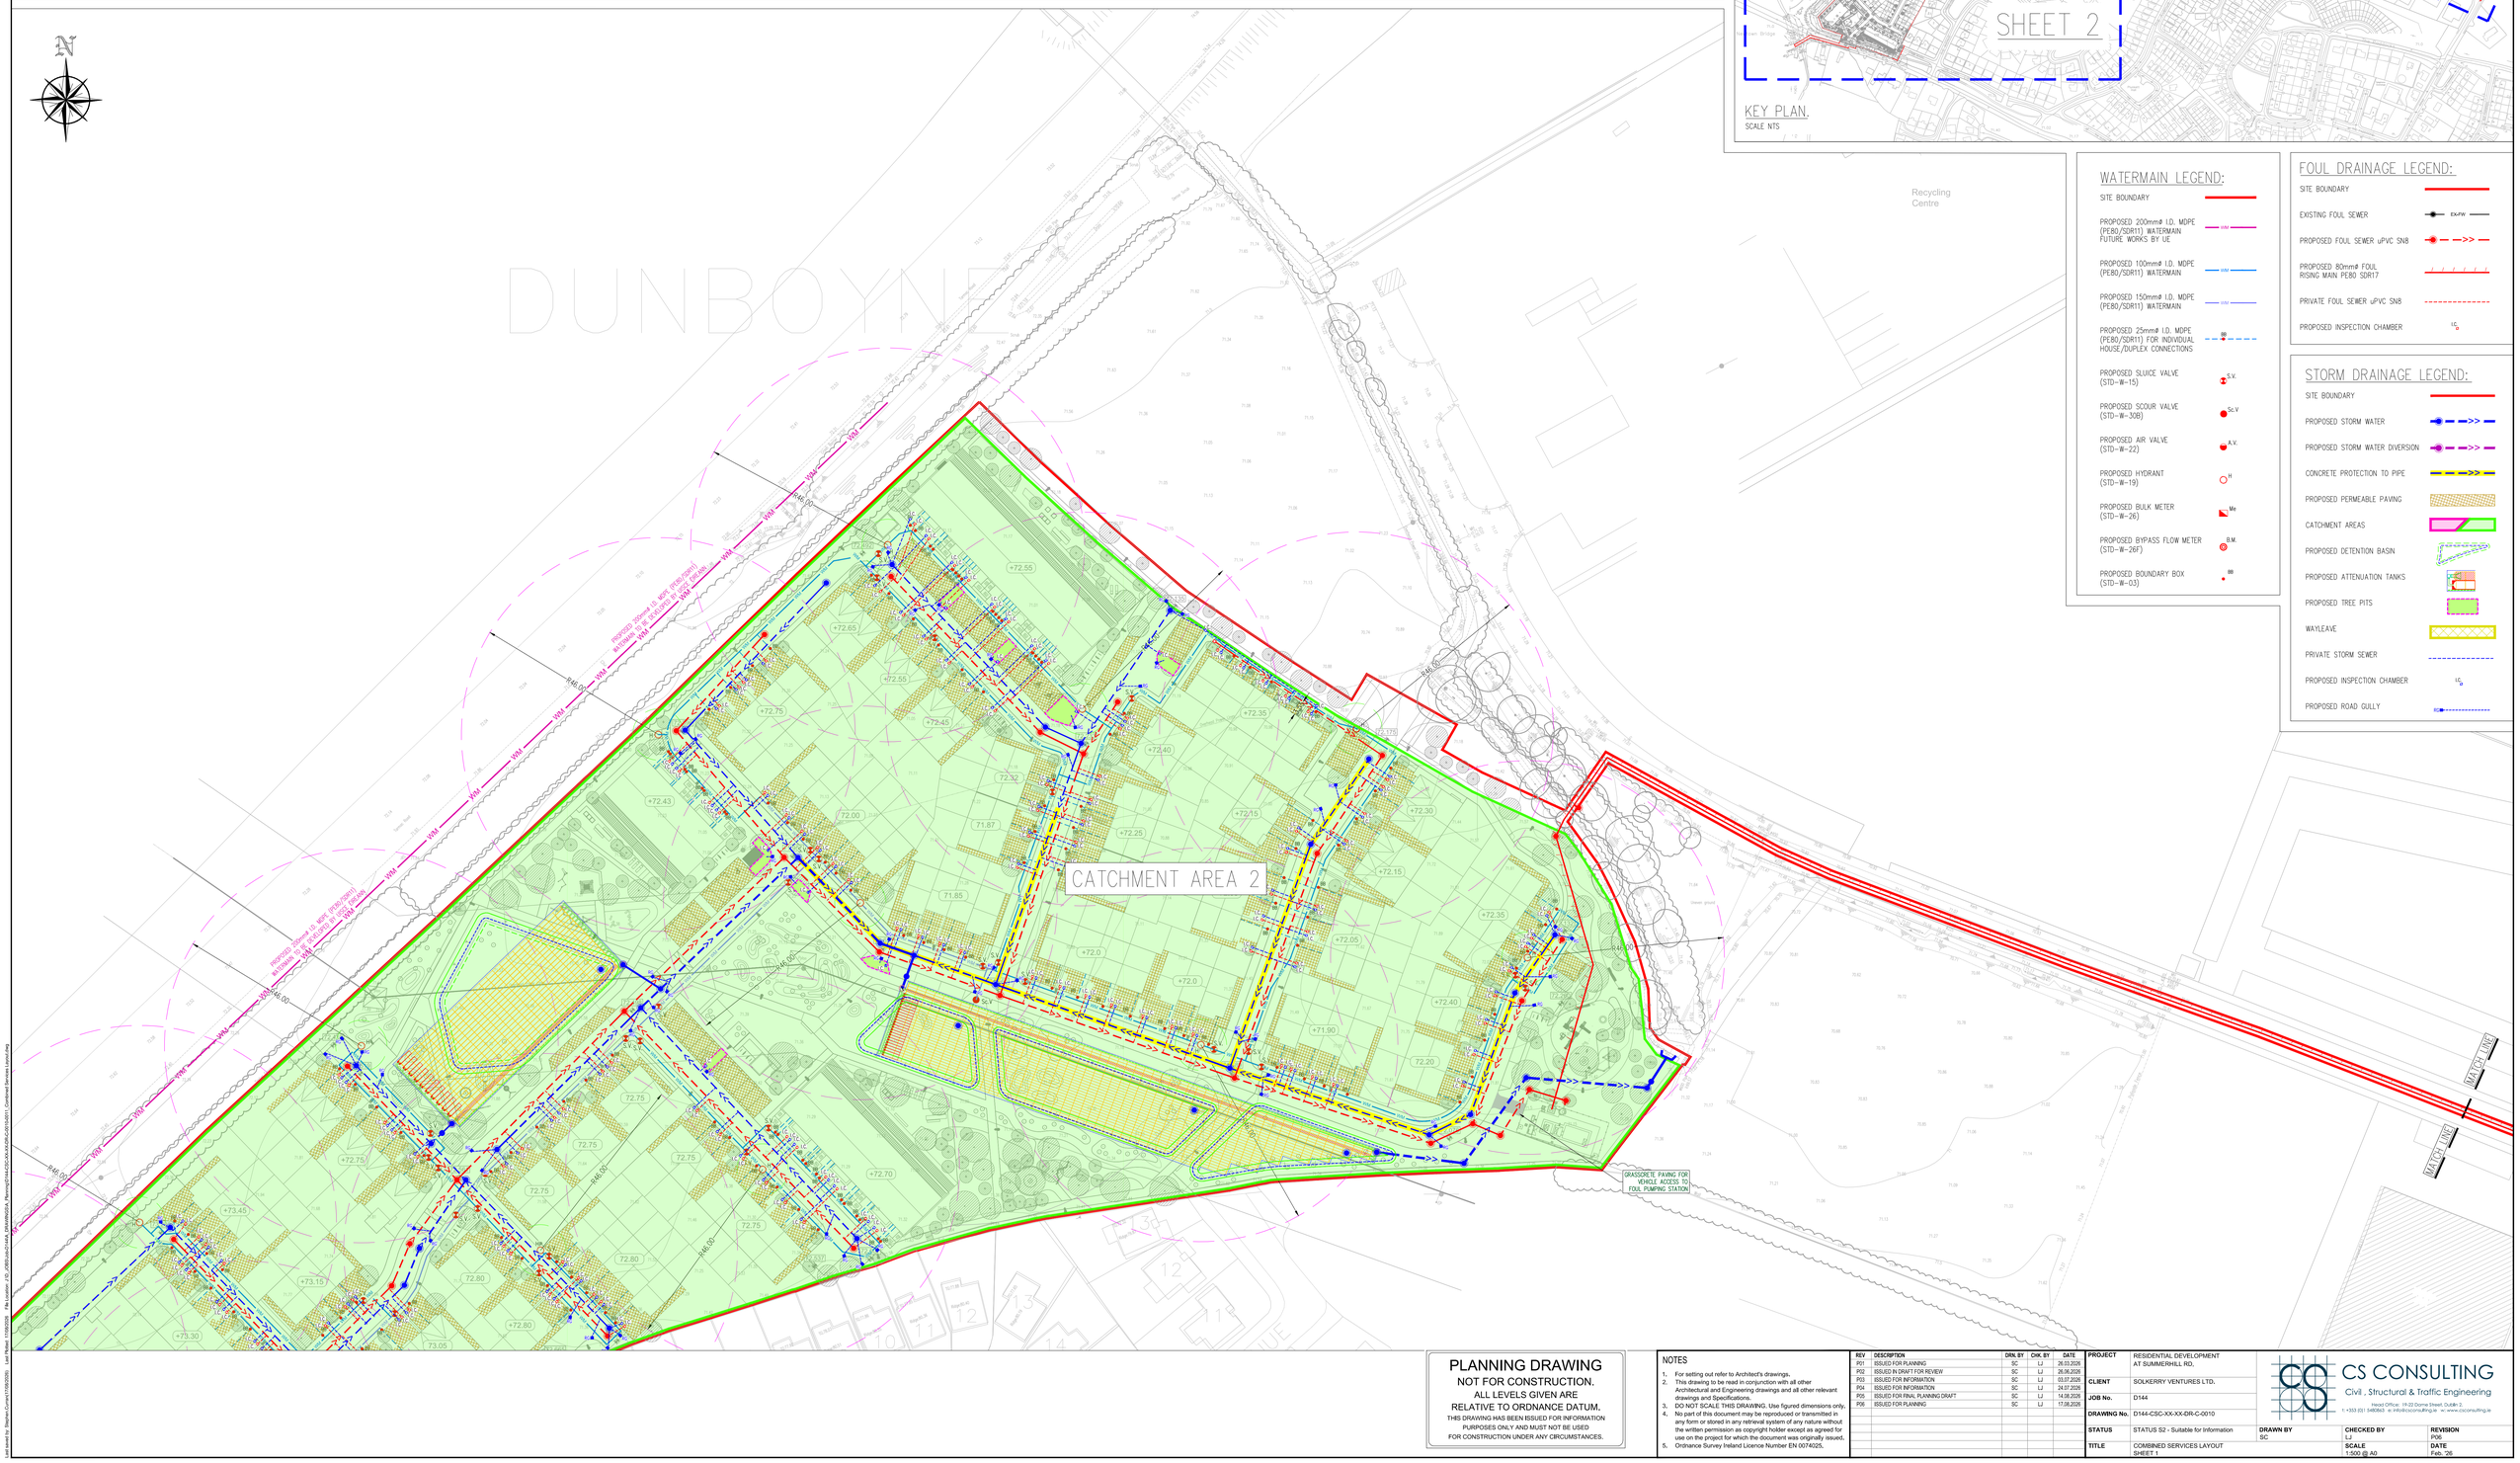

WATERMAIN LEGEND:

- SITE BOUNDARY
- PROPOSED 200mmø I.D. MDPE (PE80/SDR11) WATERMAIN FUTURE WORKS BY UE
- PROPOSED 100mmø I.D. MDPE (PE80/SDR11) WATERMAIN
- PROPOSED 150mmø I.D. MDPE (PE80/SDR11) WATERMAIN
- PROPOSED 25mmø I.D. MDPE (PE80/SDR11) FOR INDIVIDUAL HOUSE/DUPLEX CONNECTIONS
- PROPOSED SLUICE VALVE (STD-W-15) — S.V.
- PROPOSED SCOUR VALVE (STD-W-30B) — Sc.V
- PROPOSED AIR VALVE (STD-W-22) — A.V.
- PROPOSED HYDRANT (STD-W-19) — H
- PROPOSED BULK METER (STD-W-26) — Me
- PROPOSED BYPASS FLOW METER (STD-W-26F) — B.M.
- PROPOSED BOUNDARY BOX (STD-W-03) — BB

FOUL DRAINAGE LEGEND:

- SITE BOUNDARY
- EXISTING FOUL SEWER — EX-FW
- PROPOSED FOUL SEWER uPVC SN8
- PROPOSED 80mmø FOUL RISING MAIN PE80 SDR17
- PRIVATE FOUL SEWER uPVC SN8
- PROPOSED INSPECTION CHAMBER — IC

STORM DRAINAGE LEGEND:

- SITE BOUNDARY
- PROPOSED STORM WATER
- PROPOSED STORM WATER DIVERSION
- CONCRETE PROTECTION TO PIPE
- PROPOSED PERMEABLE PAVING
- CATCHMENT AREAS
- PROPOSED DETENTION BASIN
- PROPOSED ATTENUATION TANKS
- PROPOSED TREE PITS
- WAYLEAVE
- PRIVATE STORM SEWER
- PROPOSED INSPECTION CHAMBER — IC
- PROPOSED ROAD GULLY — RG

PLANNING DRAWING
NOT FOR CONSTRUCTION.
ALL LEVELS GIVEN ARE RELATIVE TO ORDNANCE DATUM.
THIS DRAWING HAS BEEN ISSUED FOR INFORMATION PURPOSES ONLY AND MUST NOT BE USED FOR CONSTRUCTION UNDER ANY CIRCUMSTANCES.

NOTES
1. For setting out refer to Architect's drawings.
2. This drawing to be read in conjunction with all other Architectural and Engineering drawings and all other relevant drawings and Specifications.
3. DO NOT SCALE THIS DRAWING. Use figured dimensions only.
4. No part of this document may be reproduced or transmitted in any form or stored in any retrieval system of any nature without the written permission as copyright holder except as agreed for use on the project for which the document was originally issued.
5. Ordnance Survey Ireland Licence Number EN 0074025.

REV	DESCRIPTION	DRN. BY	CHK. BY	DATE
P01	ISSUED FOR PLANNING	SC	LJ	26.03.2026
P02	ISSUED IN DRAFT FOR REVIEW	SC	LJ	26.06.2026
P03	ISSUED FOR INFORMATION	SC	LJ	03.07.2026
P04	ISSUED FOR INFORMATION	SC	LJ	24.07.2026
P05	ISSUED FOR FINAL PLANNING DRAFT	SC	LJ	14.08.2026
P06	ISSUED FOR PLANNING	SC	LJ	17.08.2026

PROJECT	RESIDENTIAL DEVELOPMENT AT SUMMERHILL RD,
CLIENT	SOLKERRY VENTURES LTD.
JOB No.	D144
DRAWING No.	D144-CSC-XX-XX-DR-C-0010
STATUS	STATUS S2 - Suitable for Information
TITLE	COMBINED SERVICES LAYOUT SHEET 1

CS CONSULTING
Civil , Structural & Traffic Engineering
Head Office: 19-22 Dorne Street, Dublin 2
T: +353 (0)1 5480563 E: info@csconsulting.ie W: www.csconsulting.ie

DRAWN BY	CHECKED BY	REVISION
SC	LJ	P06
	SCALE	DATE
	1:500 @ A0	Feb. 26

Licensed by Receiver General 11/09/2025 - Last Plotted: 17/08/2026 - File Location: C:\3D_2026\Civil\Active\D144_Dunboyne_Rd_Ashbourne_Meath\D144-CSC-XX-XX-DR-C-0010.dwg | Licensed Surveyors Ireland Reg