



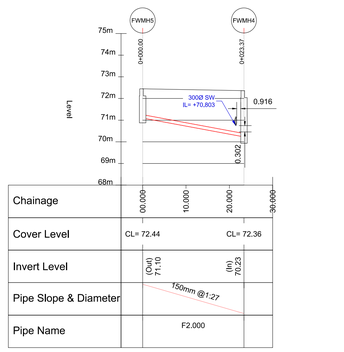


Chainage	00.000	10.000	20.000	30.000
Cover Level	CL= 72.44		CL= 72.36	
Invert Level	(Out) 71.10		(In) 70.23	
Pipe Slope & Diameter	150mm @1:27			
Pipe Name	F2.000			

FOUL DRAINAGE - LONGSECTION F2
SCALE: H 1:500,V 1:100. DATUM: 68.000

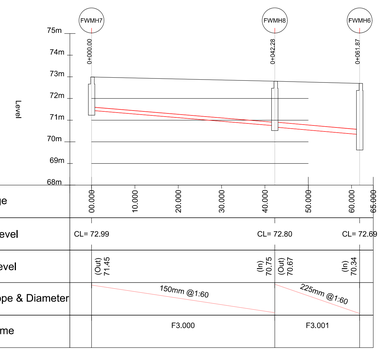


Chainage	00.000	10.000	20.000	30.000	40.000	50.000	60.000	65.000
Cover Level	CL= 72.99				CL= 72.80			CL= 72.69
Invert Level	(Out) 71.45				(In) 70.75		(Out) 70.67	(In) 70.34
Pipe Slope & Diameter	150mm @1:60						225mm @1:60	
Pipe Name	F3.000						F3.001	

FOUL DRAINAGE - LONGSECTION F3
SCALE: H 1:500,V 1:100. DATUM: 68.000

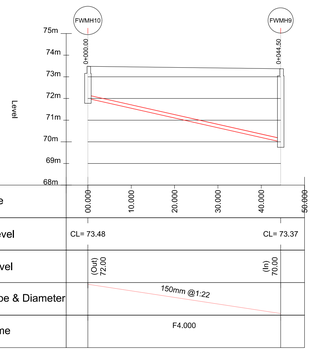


Chainage	00.000	10.000	20.000	30.000	40.000	50.000
Cover Level	CL= 73.48					CL= 73.37
Invert Level	(Out) 72.00					(In) 70.93
Pipe Slope & Diameter	150mm @1:22					
Pipe Name	F4.000					

FOUL DRAINAGE - LONGSECTION F4
SCALE: H 1:500,V 1:100. DATUM: 68.000

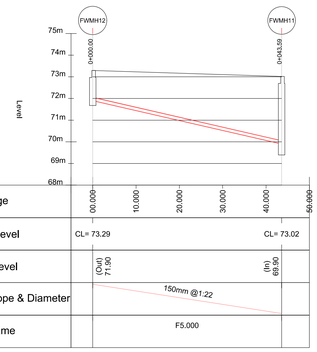


Chainage	00.000	10.000	20.000	30.000	40.000	50.000
Cover Level	CL= 73.29					CL= 73.02
Invert Level	(Out) 71.90					(In) 69.90
Pipe Slope & Diameter	150mm @1:22					
Pipe Name	F5.000					

FOUL DRAINAGE - LONGSECTION F5
SCALE: H 1:500,V 1:100. DATUM: 68.000

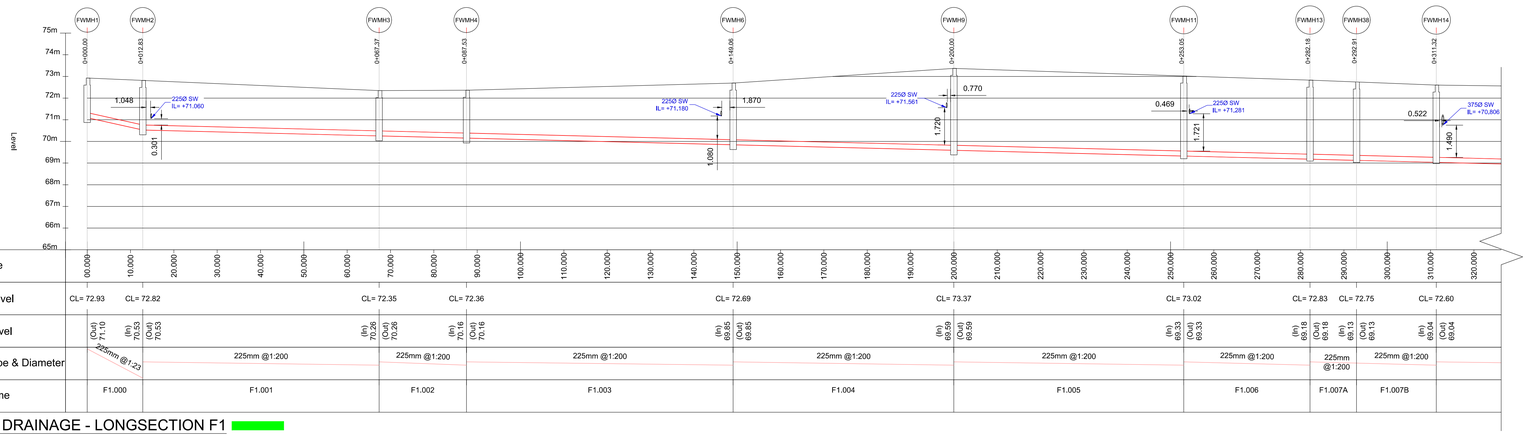


Chainage	00.000	10.000	20.000	30.000	40.000	50.000	60.000	70.000	80.000	90.000	100.000	110.000	120.000	130.000	140.000	150.000	160.000	170.000	180.000	190.000	200.000	210.000	220.000	230.000	240.000	250.000	260.000	270.000	280.000	290.000	300.000	310.000	320.000
Cover Level	CL= 72.93	CL= 72.82						CL= 72.35	CL= 72.36							CL= 72.69					CL= 73.37					CL= 73.02			CL= 72.83	CL= 72.75		CL= 72.60
Invert Level	(Out) 71.10	(In) 70.53	(Out) 70.53					(In) 70.26	(Out) 70.26	(In) 70.16	(Out) 70.16					(In) 69.85	(Out) 69.85				(In) 69.59	(Out) 69.59				(In) 69.33	(Out) 69.33		(In) 69.18	(Out) 69.18	(In) 69.13	(Out) 69.13		(In) 69.04	(Out) 69.04
Pipe Slope & Diameter	225mm @1:23	225mm @1:200						225mm @1:200		225mm @1:200																		225mm @1:200			225mm @1:200			
Pipe Name	F1.000	F1.001						F1.002		F1.003						F1.004					F1.005					F1.006			F1.007A	F1.007B			

FOUL DRAINAGE - LONGSECTION F1
SCALE: H 1:500,V 1:100. DATUM: 65.000

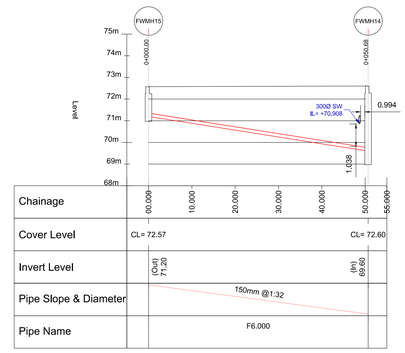

Chainage	00.000	10.000	20.000	30.000	40.000	50.000	55.000
Cover Level	CL= 72.57						CL= 72.60
Invert Level	(Out) 71.20						(In) 69.56
Pipe Slope & Diameter	150mm @1:32						
Pipe Name	F6.000						


FOUL DRAINAGE - LONGSECTION F6
SCALE: H 1:500,V 1:100. DATUM: 68.000

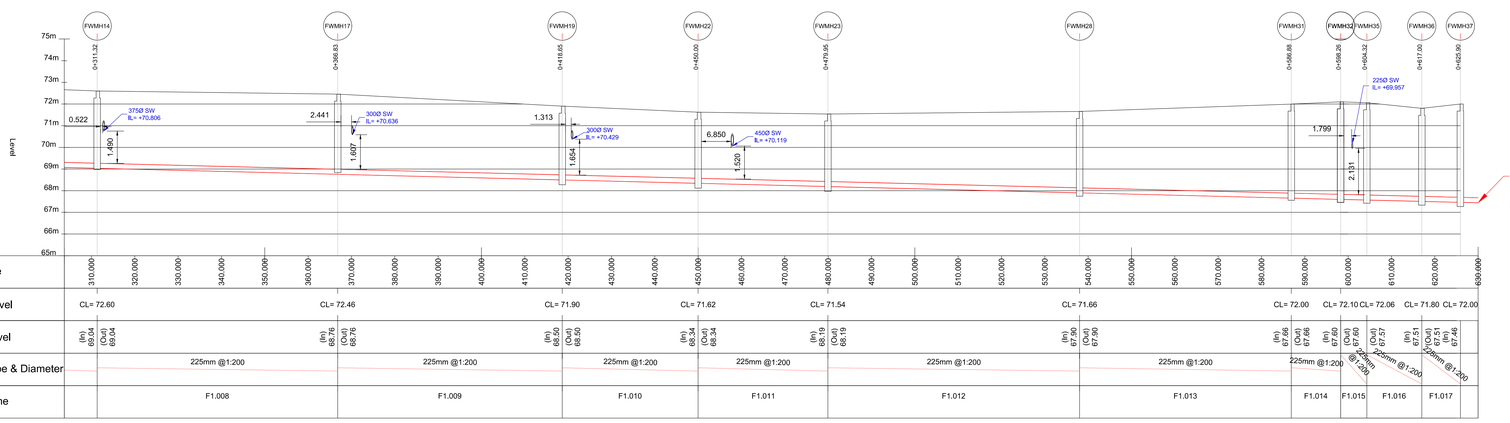

Chainage	310.000	320.000	330.000	340.000	350.000	360.000	370.000	380.000	390.000	400.000	410.000	420.000	430.000	440.000	450.000	460.000	470.000	480.000	490.000	500.000	510.000	520.000	530.000	540.000	550.000	560.000	570.000	580.000	590.000	600.000	610.000	620.000	630.000
Cover Level	CL= 72.60						CL= 72.46					CL= 71.90			CL= 71.62			CL= 71.54						CL= 71.66					CL= 72.00	CL= 72.10	CL= 72.06	CL= 71.80	CL= 72.00
Invert Level	(In) 69.64	(Out) 69.64					(In) 69.76	(Out) 69.76				(In) 69.50	(Out) 69.50		(In) 69.34	(Out) 69.34		(In) 69.19	(Out) 69.19					(In) 67.90	(Out) 67.90				(In) 67.66	(Out) 67.66	(In) 67.60	(Out) 67.60	(Out) 67.57	(In) 67.51	(Out) 67.51	(In) 67.46
Pipe Slope & Diameter	225mm @1:200					225mm @1:200					225mm @1:200			225mm @1:200					225mm @1:200									225mm @1:200		225mm @1:200		225mm @1:200		
Pipe Name	F1.008					F1.009					F1.010			F1.011				F1.012						F1.013					F1.014	F1.015		F1.016		F1.017	

FOUL DRAINAGE - LONGSECTION F1 (CONTINUED)
SCALE: H 1:500,V 1:100. DATUM: 65.000

Outfall discharge to proposed foul pumping station inlet manhole
Refer to drawing
D144-CSC-XX-XX-DR-C-0026
for details

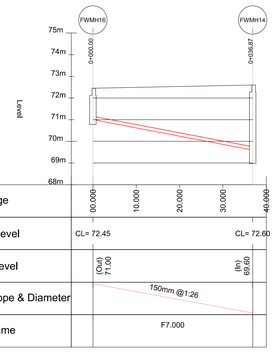

Chainage	00.000	10.000	20.000	30.000	40.000
Cover Level	CL= 72.45				CL= 72.60
Invert Level	(Out) 71.00				(In) 69.60
Pipe Slope & Diameter	150mm @1:26				
Pipe Name	F7.000				

FOUL DRAINAGE - LONGSECTION F7
SCALE: H 1:500,V 1:100. DATUM: 68.000

PLANNING DRAWING
NOT FOR CONSTRUCTION.
ALL LEVELS GIVEN ARE
RELATIVE TO ORDNANCE DATUM.
THIS DRAWING HAS BEEN ISSUED FOR INFORMATION PURPOSES ONLY AND MUST NOT BE USED FOR CONSTRUCTION UNDER ANY CIRCUMSTANCES.

NOTES
1. For setting out refer to Architect's drawings.
2. This drawing to be read in conjunction with all other Architectural and Engineering drawings and all other relevant drawings and Specifications.
3. DO NOT SCALE THIS DRAWING. Use figured dimensions only.
4. No part of this document may be reproduced or transmitted in any form or stored in any retrieval system of any nature without the written permission as copyright holder except as agreed for use on the project for which the document was originally issued.
5. Ordnance Survey Ireland Licence Number EN 0074026.

REV	DESCRIPTION	DRN. BY	CHK. BY	DATE
P01	ISSUED FOR PLANNING	SC	LJ	03.07.2026
P02	ISSUED FOR PLANNING	SC	LJ	24.07.2026
P03	ISSUED FOR FINAL PLANNING DRAFT	SC	LJ	14.08.2026
P04	ISSUED FOR PLANNING	SC	LJ	17.08.2026

PROJECT	RESIDENTIAL DEVELOPMENT AT SUMMERHILL RD,
CLIENT	SOLKERRY VENTURES LTD.
JOB No.	D144
DRAWING No.	D144-CSC-XX-XX-DR-C-0029
STATUS	STATUS S2 - Suitable for Information
TITLE	FOUL DRAINAGE LONGSECTIONS SHEET 2

CS CONSULTING
Civil , Structural & Traffic Engineering
Head Office: 19-22 Dame Street Dublin 2
T: +353 (0)1 5480563 e: info@csconsulting.ie w: www.csconsulting.ie

DRAWN BY	CHECKED BY	REVISION
SC	LJ	P04
SCALE	DATE	
AS SHOWN @ A0	JAN. '26	

Last Plotted: 17/08/2026 - File Location: J:\D_JOBS\D144\Civil\4_Planning\D144-CSC-XX-XX-DR-C-0029-Foul_Foul Drainage Longsections.dwg - Last Modified By: Stephen Cullen