
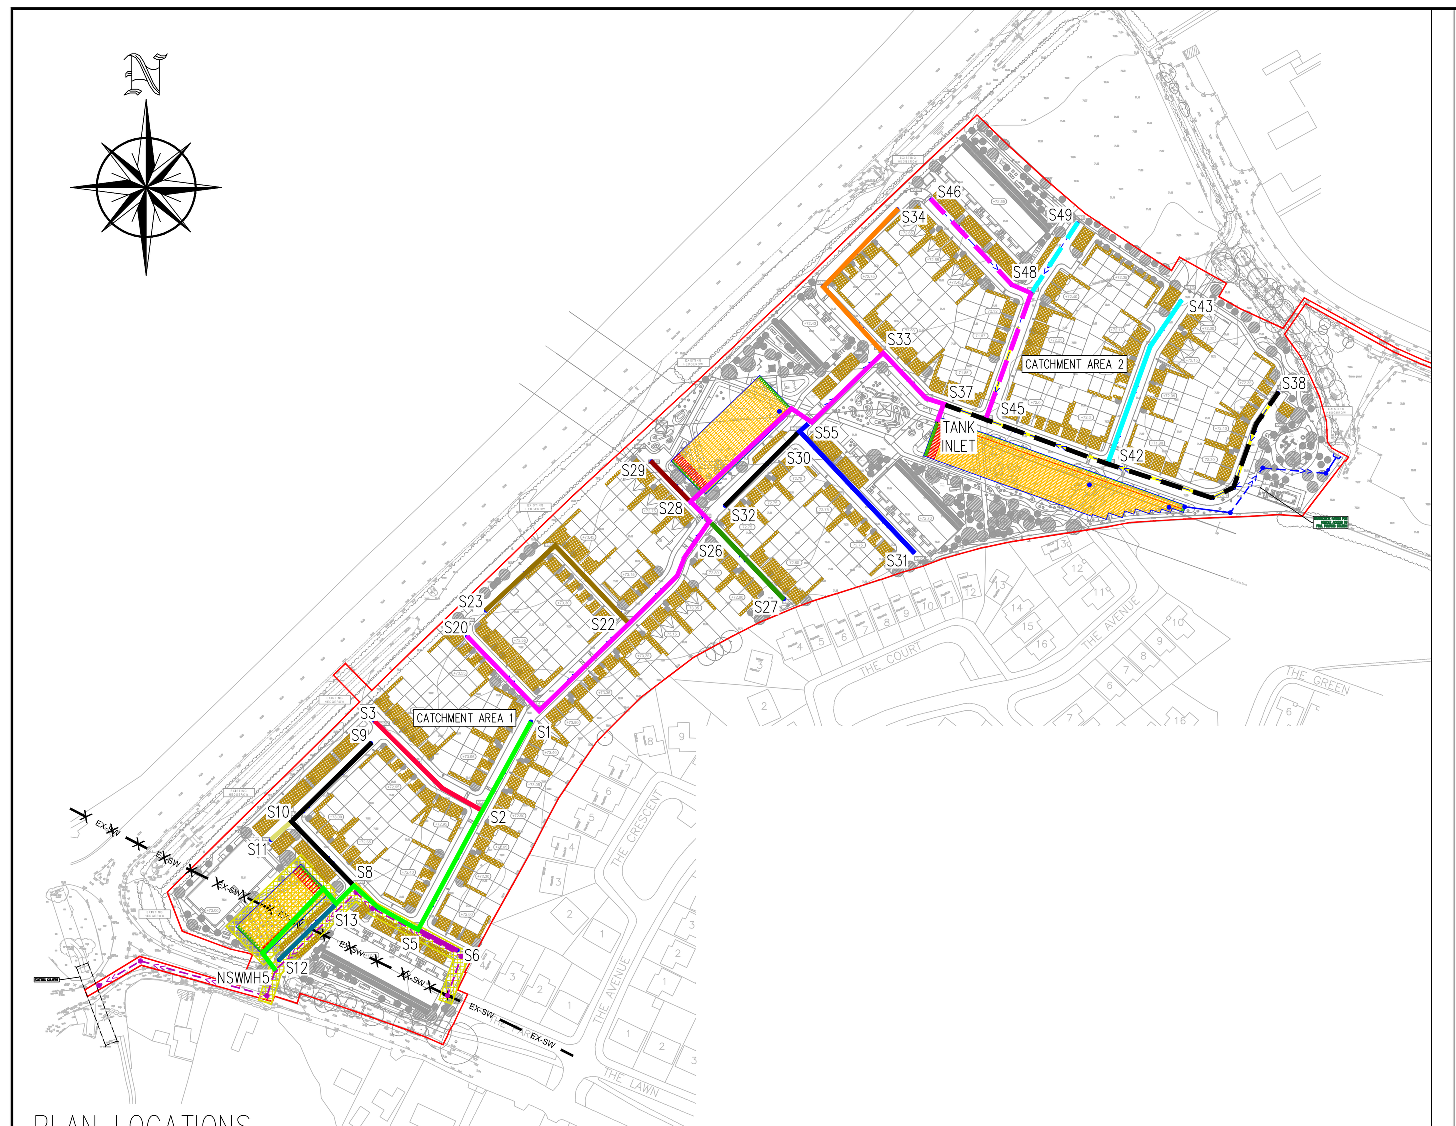



PLAN LOCATIONS.
SCALE 1:2000

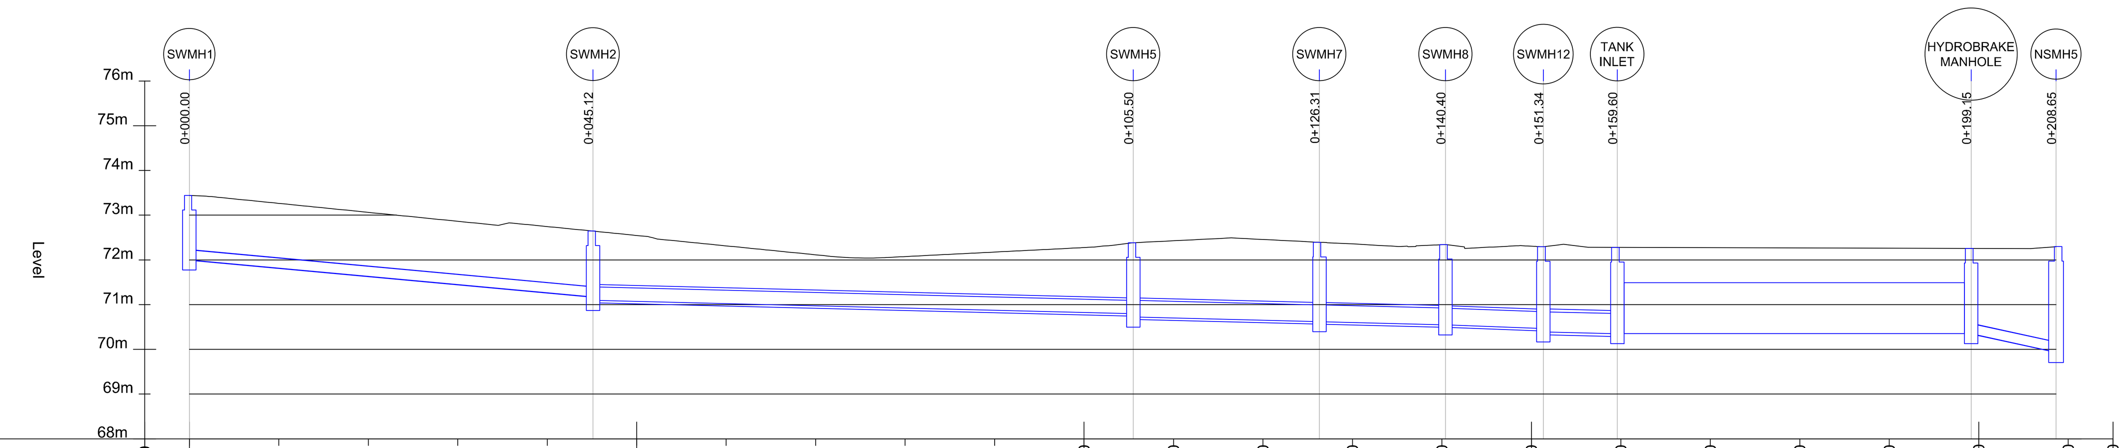

Chainage	-05.000	00.000	10.000	20.000	30.000	40.000	50.000	60.000	70.000	80.000	90.000	100.000	110.000	120.000	130.000	140.000	150.000	160.000	170.000	180.000	190.000	200.000	210.000	215.000

Cover Level	CL= 73.44; CL= 72.66; CL= 72.38; CL= 72.39; CL= 72.38; CL= 72.35; CL= 72.30; CL= 72.30
Invert Level	(Out) 72.00; (In) 71.17; (Out) 71.10; (In) 70.80; (Out) 70.72; (In) 70.62; (Out) 70.62; (In) 70.55; (Out) 70.55; (In) 70.46; (Out) 70.39; (In) 70.35; (Out) 70.35; (In) 70.35; (Out) 70.35; (In) 69.93
Pipe Slope & Diameter	225mm @1:54; 300mm @1:200; 375mm @1:200; 375mm @1:198; 375mm @1:133; 450mm @1:190; 225mm @1:20
Pipe Name	S1.000; S1.001; S1.002; S1.003; S1.004; S1.005; CATCHMENT 1 ATTENUATION TANK STORMTECH DC-780; S1.006


PROPOSED STORM WATER LONGSECTION - S1.000
SCALE: H 1:500,V 1:100. DATUM: 68.000

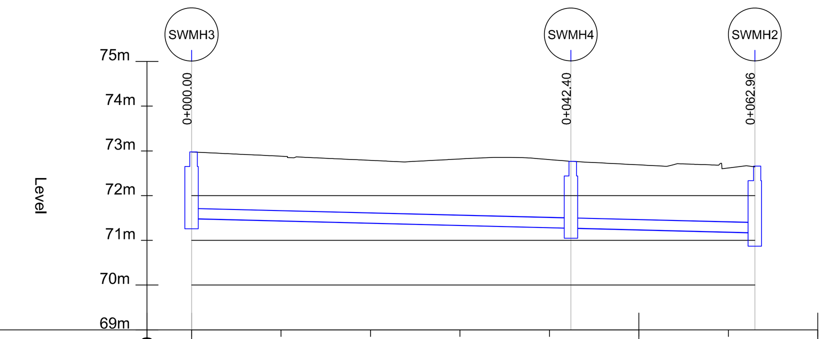

Chainage	-05.000	00.000	10.000	20.000	30.000	40.000	50.000	60.000	70.000

Cover Level	CL= 73.00; CL= 72.80; CL= 72.66
Invert Level	(Out) 71.48; (In) 71.27; (Out) 71.27; (In) 71.17
Pipe Slope & Diameter	225mm @1:200; 225mm @1:200
Pipe Name	S2.000; S2.001


PROPOSED STORM WATER LONGSECTION - S2.000
SCALE: H 1:500,V 1:100. DATUM: 69.000

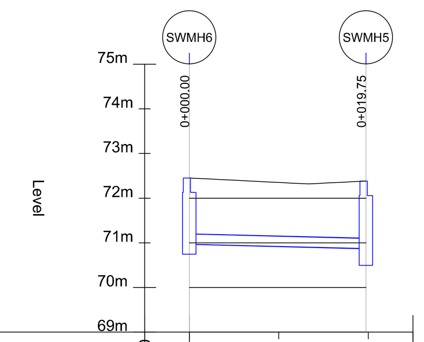

Chainage	-05.000	00.000	10.000	20.000	25.000

Cover Level	CL= 72.45; CL= 72.38
Invert Level	(Out) 70.97; (In) 70.87
Pipe Slope & Diameter	225mm @1:199
Pipe Name	S3.000


PROPOSED STORM WATER LONGSECTION - S3.000
SCALE: H 1:500,V 1:100. DATUM: 69.000

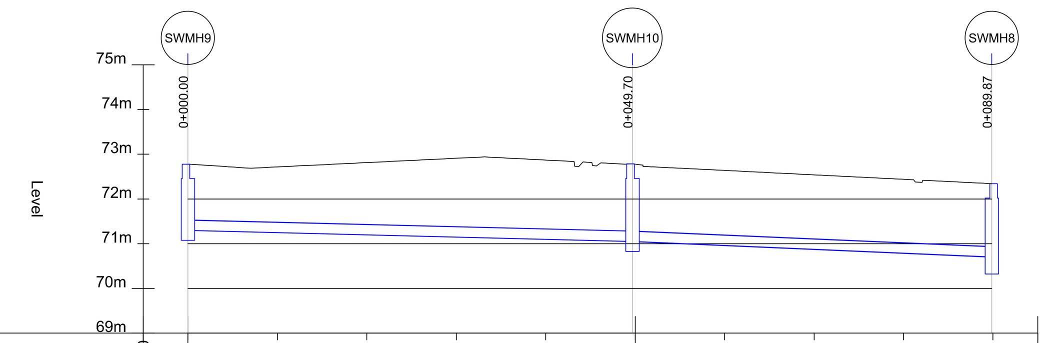

Chainage	-05.000	00.000	10.000	20.000	30.000	40.000	50.000	60.000	70.000	80.000	90.000	95.000

Cover Level	CL= 72.80; CL= 72.79; CL= 72.38
Invert Level	(Out) 71.30; (In) 71.05; (Out) 71.05; (In) 70.70
Pipe Slope & Diameter	225mm @1:200; 225mm @1:115
Pipe Name	S4.000; S4.001


PROPOSED STORM WATER LONGSECTION - S4.000
SCALE: H 1:500,V 1:100. DATUM: 69.000

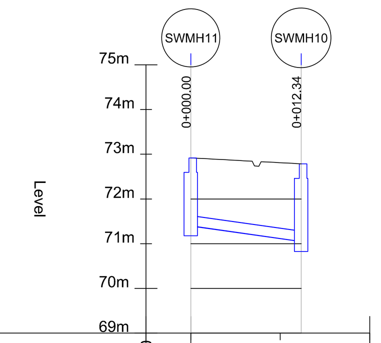

Chainage	-05.000	00.000	10.000	20.000

Cover Level	CL= 72.92; CL= 72.79
Invert Level	(Out) 71.40; (In) 71.05
Pipe Slope & Diameter	225mm @1:35
Pipe Name	S5.000


PROPOSED STORM WATER LONGSECTION - S5.000
SCALE: H 1:500,V 1:100. DATUM: 69.000

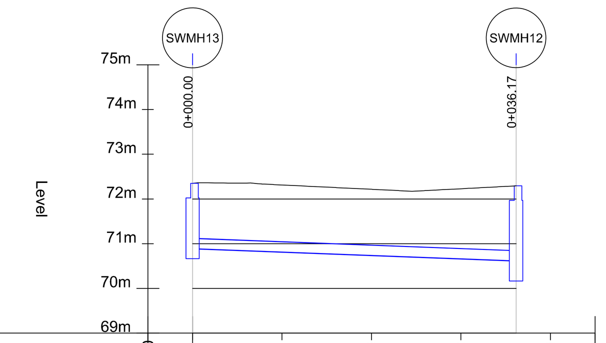

Chainage	-05.000	00.000	10.000	20.000	30.000	40.000	45.000

Cover Level	CL= 72.32; CL= 72.35
Invert Level	(Out) 70.89; (In) 70.62
Pipe Slope & Diameter	225mm @1:132
Pipe Name	S6.000

PROPOSED STORM WATER LONGSECTION - S6.000
SCALE: H 1:500,V 1:100. DATUM: 69.000



Chainage	-05.000	00.000	10.000	20.000	30.000	40.000	50.000	60.000	70.000	80.000	90.000	100.000	110.000	120.000	130.000	140.000	150.000	160.000	170.000	180.000	190.000	200.000	210.000	220.000	230.000	240.000	250.000	260.000	270.000	280.000	290.000	300.000	310.000	320.000	330.000	340.000	350.000	360.000	370.000	380.000	390.000	400.000	410.000	420.000	430.000	440.000	450.000	460.000	470.000	480.000	490.000	500.000	510.000	520.000	530.000	540.000

Cover Level	CL= 73.46; CL= 73.40; CL= 73.03; CL= 72.80; CL= 72.75; CL= 72.56; CL= 72.48; CL= 72.30; CL= 72.65; CL= 71.93; CL= 71.65; CL= 71.56; CL= 72.10; CL= 72.10; CL= 71.80; CL= 71.50; CL= 71.60
Invert Level	(Out) 71.80; (In) 71.55; (Out) 71.55; (In) 71.27; (Out) 71.20; (In) 71.04; (Out) 71.04; (In) 71.00; (Out) 71.00; (In) 70.90; (Out) 70.82; (In) 70.72; (Out) 70.72; (In) 70.68; (Out) 70.68; (In) 70.68; (Out) 70.68; (In) 70.60; (Out) 70.60; (In) 70.42; (Out) 70.34; (In) 70.23; (Out) 70.23; (In) 70.20; (Out) 70.12; (In) 70.10; (Out) 70.10; (In) 70.10; (Out) 70.10; (In) 70.02; (Out) 70.02; (In) 69.89; (Out) 69.89; (In) 69.75; (Out) 69.75; (In) 69.70
Pipe Slope & Diameter	225mm @1:184; 225mm @1:200; 300mm @1:200; 300mm @1:200; 300mm @1:200; 375mm @1:118; 375mm @1:135; 300mm @1:123; 300mm @1:251; 375mm @1:250; 375mm @1:247; 450mm @1:314; 225mm @1:240; 225mm @1:199; 225mm @1:200; 225mm @1:169
Pipe Name	S10.000; S10.001; S10.002; S10.003A; S10.003B; S10.004; S10.005; CATCHMENT 2 DETENTION BASIN 1 AND TANK 1 STORMTECH SC-310; S10.006; S10.008; S10.009; S10.010; S10.011; CATCHMENT 2 DETENTION BASIN 2A, 2B, 2C AND TANK 2 STORMTECH SC-160LP; S10.012; S10.013; S10.014; S10.015

PROPOSED STORM WATER LONGSECTION - S10.000
SCALE: H 1:500,V 1:100. DATUM: 69.000

Last saved by: Stephen.Curran(17/08/2026) Last Plotted: 17/08/2026 File Location: J:\D_JOBS\Job-D144\A_DRAWINGS\A_Planning\D144-CSC-XX-XX-DR-C-0035-0037_Storm Water Drainage Longsections.dwg

PLANNING DRAWING
NOT FOR CONSTRUCTION.
ALL LEVELS GIVEN ARE RELATIVE TO ORDNANCE DATUM.
THIS DRAWING HAS BEEN ISSUED FOR INFORMATION PURPOSES ONLY AND MUST NOT BE USED FOR CONSTRUCTION UNDER ANY CIRCUMSTANCES.

NOTES

1. For setting out refer to Architect's drawings.
2. This drawing to be read in conjunction with all other Architectural and Engineering drawings and all other relevant drawings and Specifications.
3. DO NOT SCALE THIS DRAWING. Use figured dimensions only.
4. No part of this document may be reproduced or transmitted in any form or stored in any retrieval system of any nature without the written permission as copyright holder except as agreed for use on the project for which the document was originally issued.
5. Ordnance Survey Ireland Licence Number EN 0074026.

REV	DESCRIPTION	DRN. BY	CHK. BY	DATE
P01	ISSUED FOR FINAL PLANNING DRAFT	JS	AC	14.08.2026
P02	ISSUED FOR PLANNING	SC	LJ	17.08.2026

PROJECT	RESIDENTIAL DEVELOPMENT AT SUMMERHILL RD,
CLIENT	SOLKERRY VENTURES LTD.
JOB No.	D144
DRAWING No.	D144-CSC-XX-XX-DR-C-0036
STATUS	STATUS S2 - Suitable for Information
DRAWN BY	JS
CHECKED BY	AC
REVISION	P02
TITLE	STORM WATER DRAINAGE LONG SECTIONS SHEET 2
SCALE	AS SHOWN @ A0
DATE	AUG 2026

CS CONSULTING
Civil , Structural & Traffic Engineering
Head Office: 19-22 Dame Street, Dublin 2.
t: +353 (0)1 5480863 e: info@csconsulting.ie w: www.csconsulting.ie