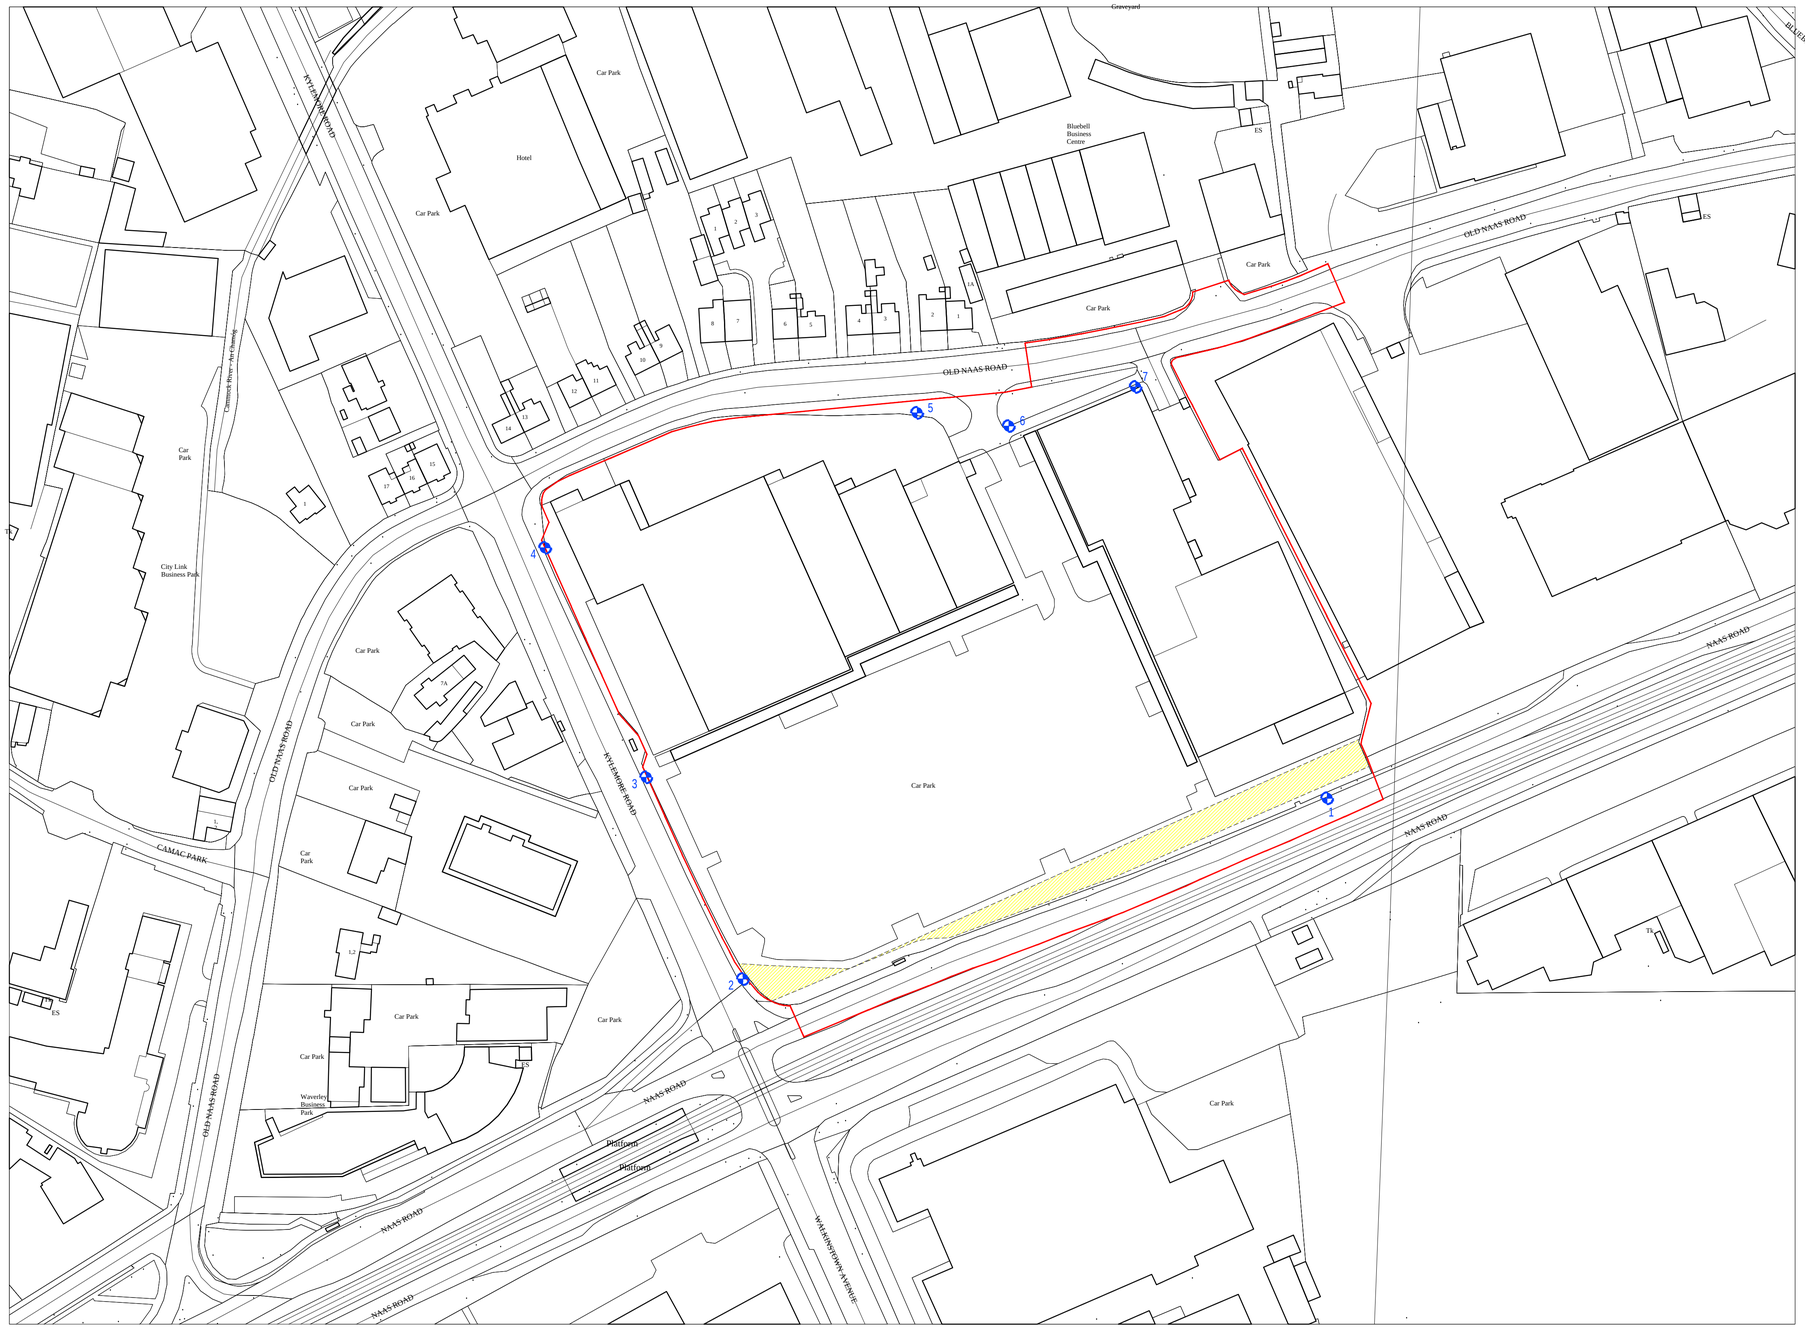


Description:
==========
Digital Landscape Model (DLM)

Publisher / Source:
==========
Tailte Éireann

Data Source / Reference:
==========
PRIME2

File Format:
==========
Autodesk AutoCAD (DWG_R2013)

File Name:
==========
v_50493864_1.dwg

Clip Extent / Area of Interest (AOI):
==========
LLX,LLY= 710148.5,731936.0
LRX,LRY= 710731.5,731936.0
ULX,ULY= 710148.5,732366.0
URX,URY= 710731.5,732366.0

Projection / Spatial Reference:
==========
Projection=
IRENET95_Irish_Transverse_Mercator

Centre Point Coordinates:
==========
X,Y= 71044.0,732151.0

Reference Index:
==========
Map Series | Map Sheets
1:1,000 | 3327-03
1:1,000 | 3262-23
1:1,000 | 3262-24
1:1,000 | 3327-04

Data Extraction Date:
==========
Date= 01-Oct-2025

Source Data Release:
==========
DCMLS Release V1.191.121

Product Version:
==========
Version= 1.4

License / Copyright:
==========
Compiled and published by:
Tailte Éireann,
Phoenix Park,
Dublin 8,
Ireland.
D08F6E4

www.tailte.ie

Any unauthorised reproduction
infringes Tailte Éireann copyright.

No part of this publication may
be copied, reproduced or
transmitted
in any form or by any means
without
the prior written permission of the
copyright owner.

The representation on this map
of a road, track or footpath
is not evidence of the existence
of a right of way.

This topographic map
does not show
legal property boundaries,
nor does it show
ownership of physical features.

© Tailte Éireann, 2025
All rights reserved.
Gach cead ar cosnamh.

Ní ceadmhach aon chuid
den fhoilseachán seo
a chóipeáil, a atáirgeadh nó a
tharchur
in aon fhoirm ná ar aon
bhealach gan cead i scríbhinn
roimh
ré ó úinéirí an chóipchirt

Ní hionann bóthar,
bealach nó cosán a bheith
ar an léarscáil seo agus
fianaise ar chead sli.

Ní thaispeánann an léarscáil
topagrafach seo teorainneacha
réadmhaoine dlíthiúla,
agus ní léiríonn sé úinéireacht
ar ghnéithe fisiceacha.

ALL DIMENSIONS TO BE CHECKED ON SITE
NO DIMENSIONS TO BE SCALED FROM THIS DRAWING
DRAWING IS TO BE READ IN CONJUNCTION WITH RELEVANT CONSULTANTS DRAWINGS
ALL LEVELS TO MALIN HEAD OS DATUM

N

APPLICATION SITE BOUNDARY

UISCE EIREANN WAYLEAVE

LOCATION OF SITE NOTICE

REV	DATE	DESCRIPTION	CKH	DRN
P1	18/09/2026	ISSUED FOR PLANNING	PP	HC

STATUS CODE DESCRIPTION

ISSUED FOR PLANNING

CLIENT

THE LAND DEVELOPMENT AGENCY

PROJECT

AMENDMENTS TO THE PREVIOUSLY PERMITTED REDEVELOPMENT OF THE ROYAL LIVER RETAIL PARK

DRAWING

SITE LOCATION MAP

PROJECT NUMBER
951453

DATE
18/09/2026

SCALE@ A1:
1 : 1000

DRAWN/CHECKED:
HC / PP

STATUS CODE:
A1

DRAWING NUMBER
PRL-HJL-00-00-DR-A-0001

REVISION
P1

Henry J Lyons

Architecture + Interiors
henryjlyons.com

+353 1 888 3333
info@henryjlyons.com

51-54 Pearse Street
Dublin D02 KA66