

ALL DIMENSIONS TO BE CHECKED ON SITE
NO DIMENSIONS TO BE SCALED FROM THIS DRAWING
DRAWING IS TO BE READ IN CONJUNCTION WITH RELEVANT CONSULTANTS DRAWINGS
THIS DRAWING AND ITS TITLE BLOCK ARE THE EXCLUSIVE PROPERTY OF HJL. NO PART OF THIS DOCUMENT MAY BE FORMATTED, MODIFIED, REPURPOSED, OR FORWARDED TO EXTERNAL PARTIES WITHOUT THE PRIOR CONSENT OF HJL.
THIS DRAWING MAY NOT BE USED TO TRAIN, ENHANCE, OR IMPROVE ANY AI, MACHINE LEARNING, LARGE LANGUAGE MODELS, OR OTHER SIMILAR NETWORKS, ALGORITHMS, OR SYSTEMS.

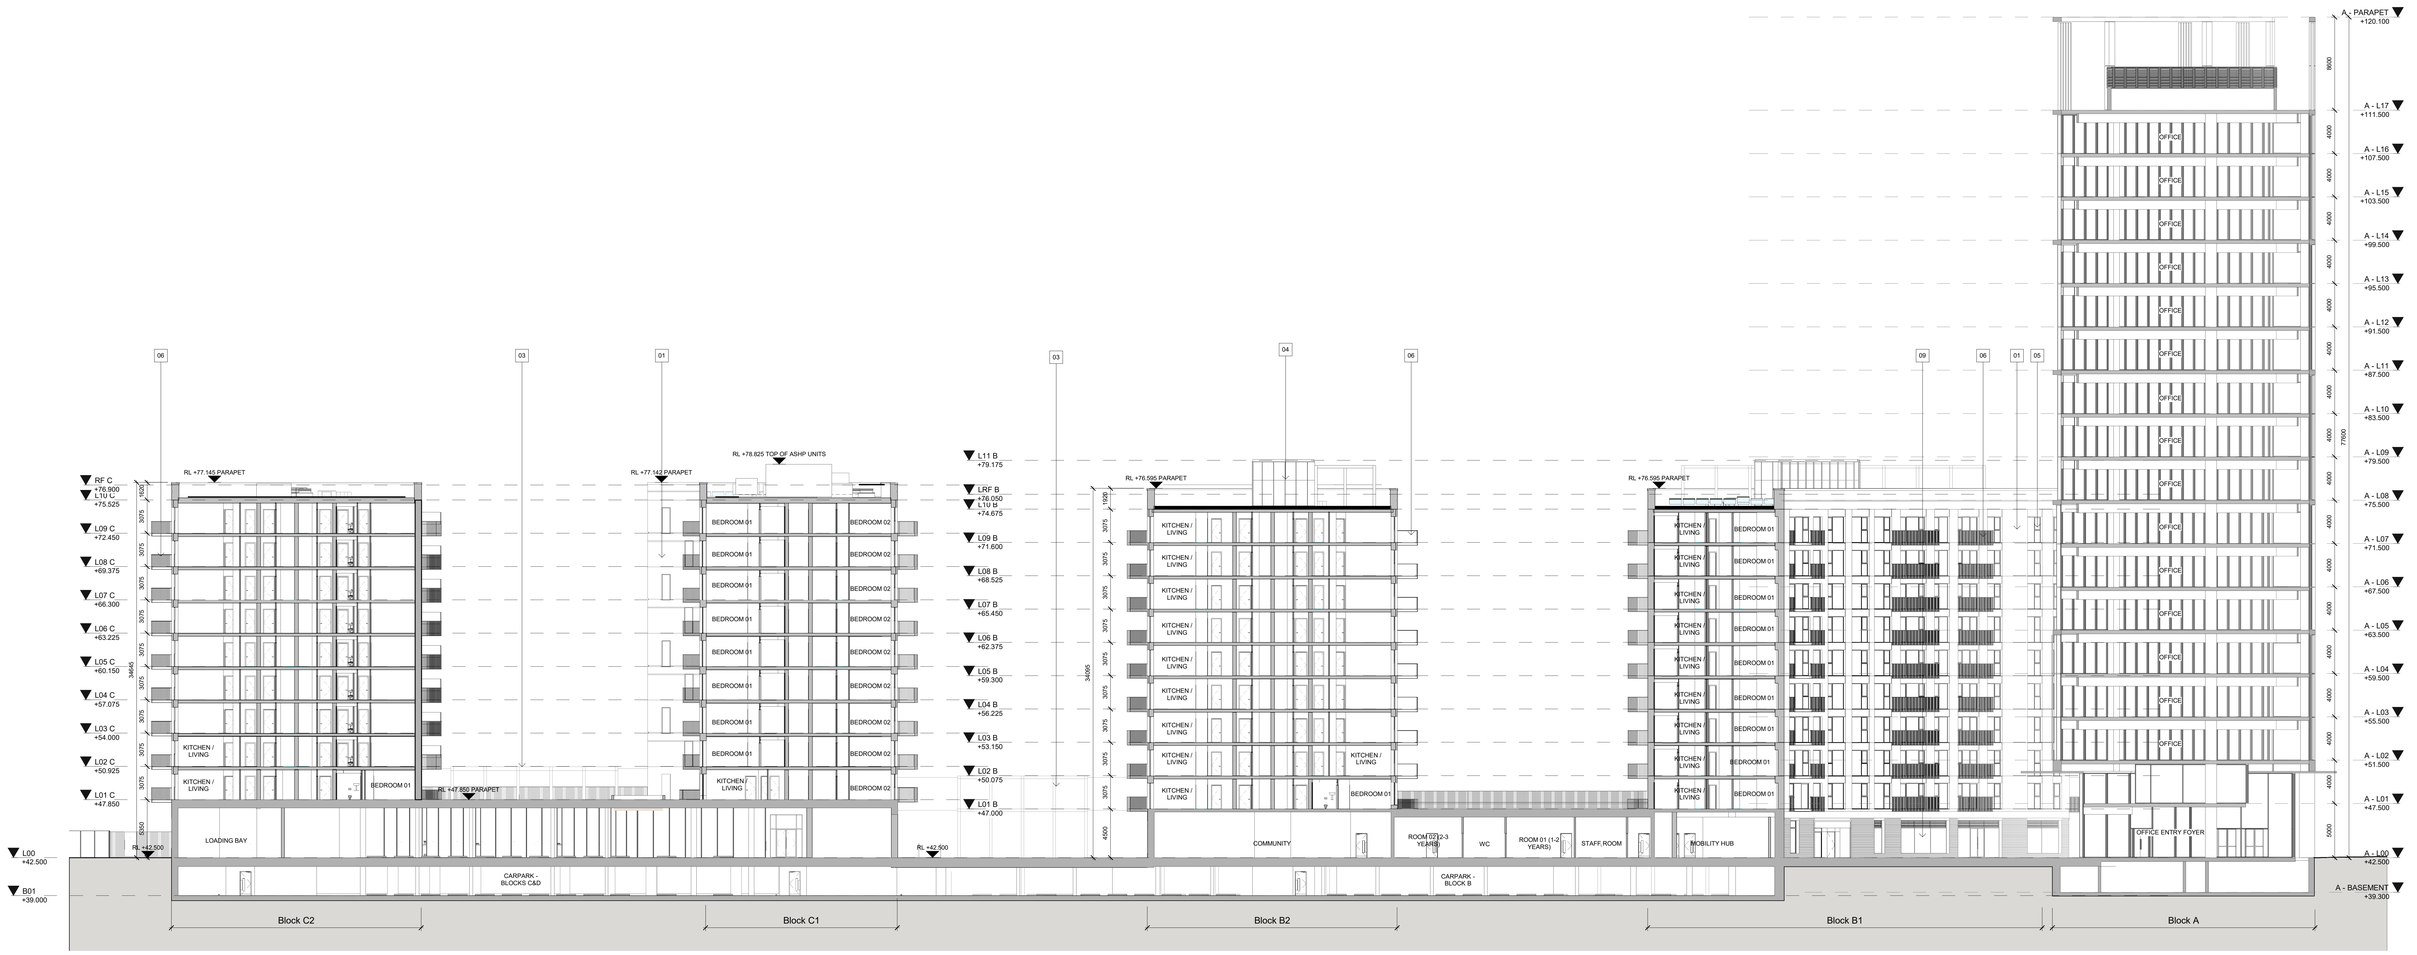


1 **SITE SECTION 01 - Proposed**
1 : 200

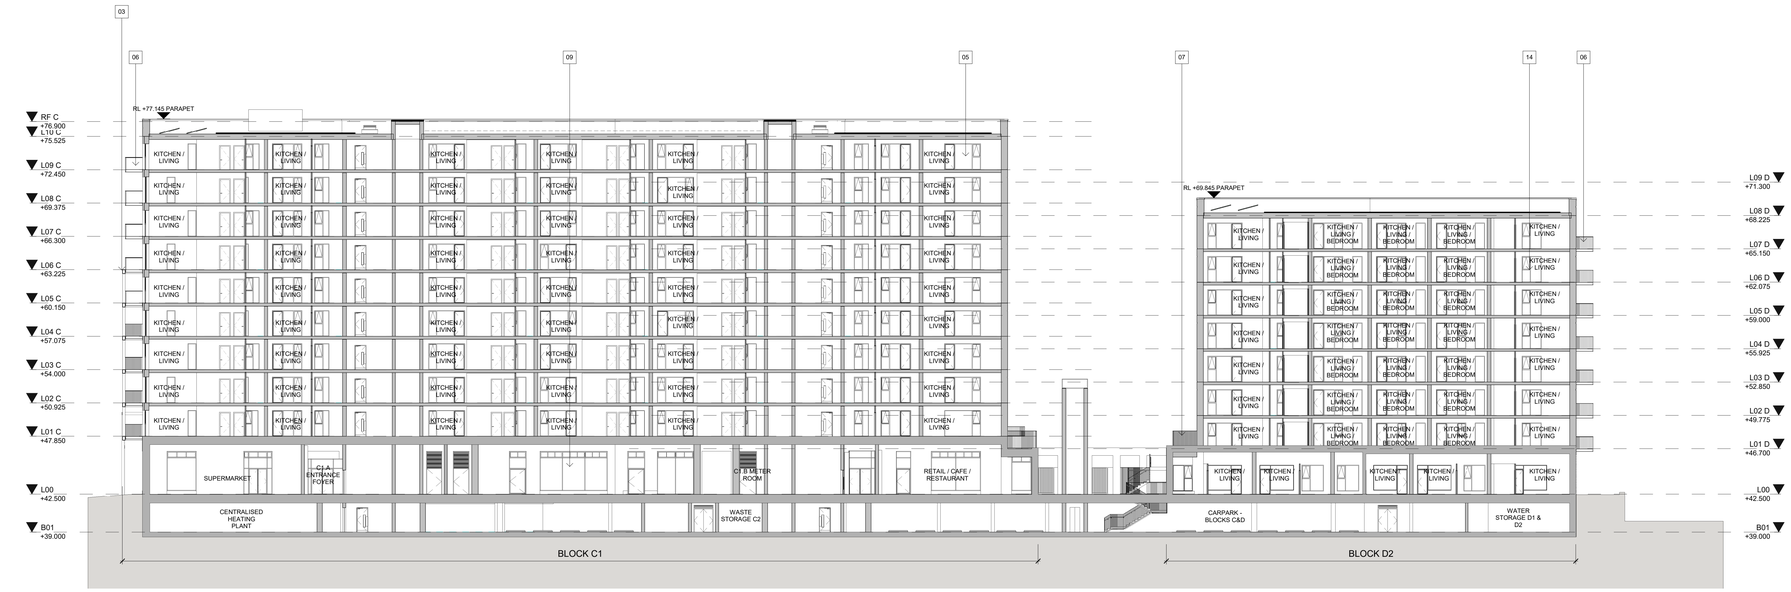

2 **SITE SECTION 02 - Proposed**
1 : 200

Elevation Material Legend	
#	Material
01	Brick to selected colour.
02	Brick plinth with alternating projecting courses to create rustication.
03	Metal framing to selected colour.
04	Metal rainscreen cladding system to selected colour.
05	Selected aluminium window system to selected colour.
06	Cantilevered balcony with metal balustrade, pressed metal fascia and soffit to selected colour.
07	Metal balustrade to selected colour.
09	Double-glazed curtain wall system with metal framing, spandrel panels and louvres to selected colour.
11	Metal railings to creche screen openings in selected colour.
12	Brick soldier course to selected colour.
13	Metal gate to selected colour.
14	Decorative perforated metal panels to ventilation opes. PPC finish to selected colour.
16	Solid perspex infill to creche wall opes.

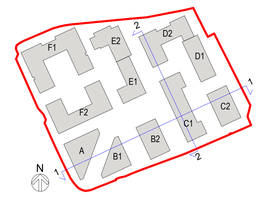

Keyplan
1 : 2500

REV	DATE	DESCRIPTION	CKH	ORN
P1	18/09/2026	ISSUED FOR PLANNING	PP	HC

STATUS CODE DESCRIPTION
ISSUED FOR PLANNING APPROVAL

CLIENT
THE LAND DEVELOPMENT AGENCY

PROJECT
AMENDMENTS TO THE PREVIOUSLY PERMITTED REDEVELOPMENT OF THE ROYAL LIVER RETAIL PARK

DRAWING
SECTIONS
SITE SECTIONS SHEET A - Proposed

PROJECT NUMBER	DATE
951453	18/09/2026
SCALE@ A0	DRAWN/CHECKED
AS INDICATED	HC/ PP

STATUS CODE:	DRAWING NUMBER	REVISION
A1	PRL-HJL-00-ZZ-DR-A-3001A	P1

Henry J Lyons
Architecture + Interiors
henryjlyons.com
+353 1 888 3333
info@henryjlyons.com
51-54 Pearse Street
Dublin D02 KA66