
1

## GA - 02 - BLOCK B - SECOND FLOOR

1 : 200

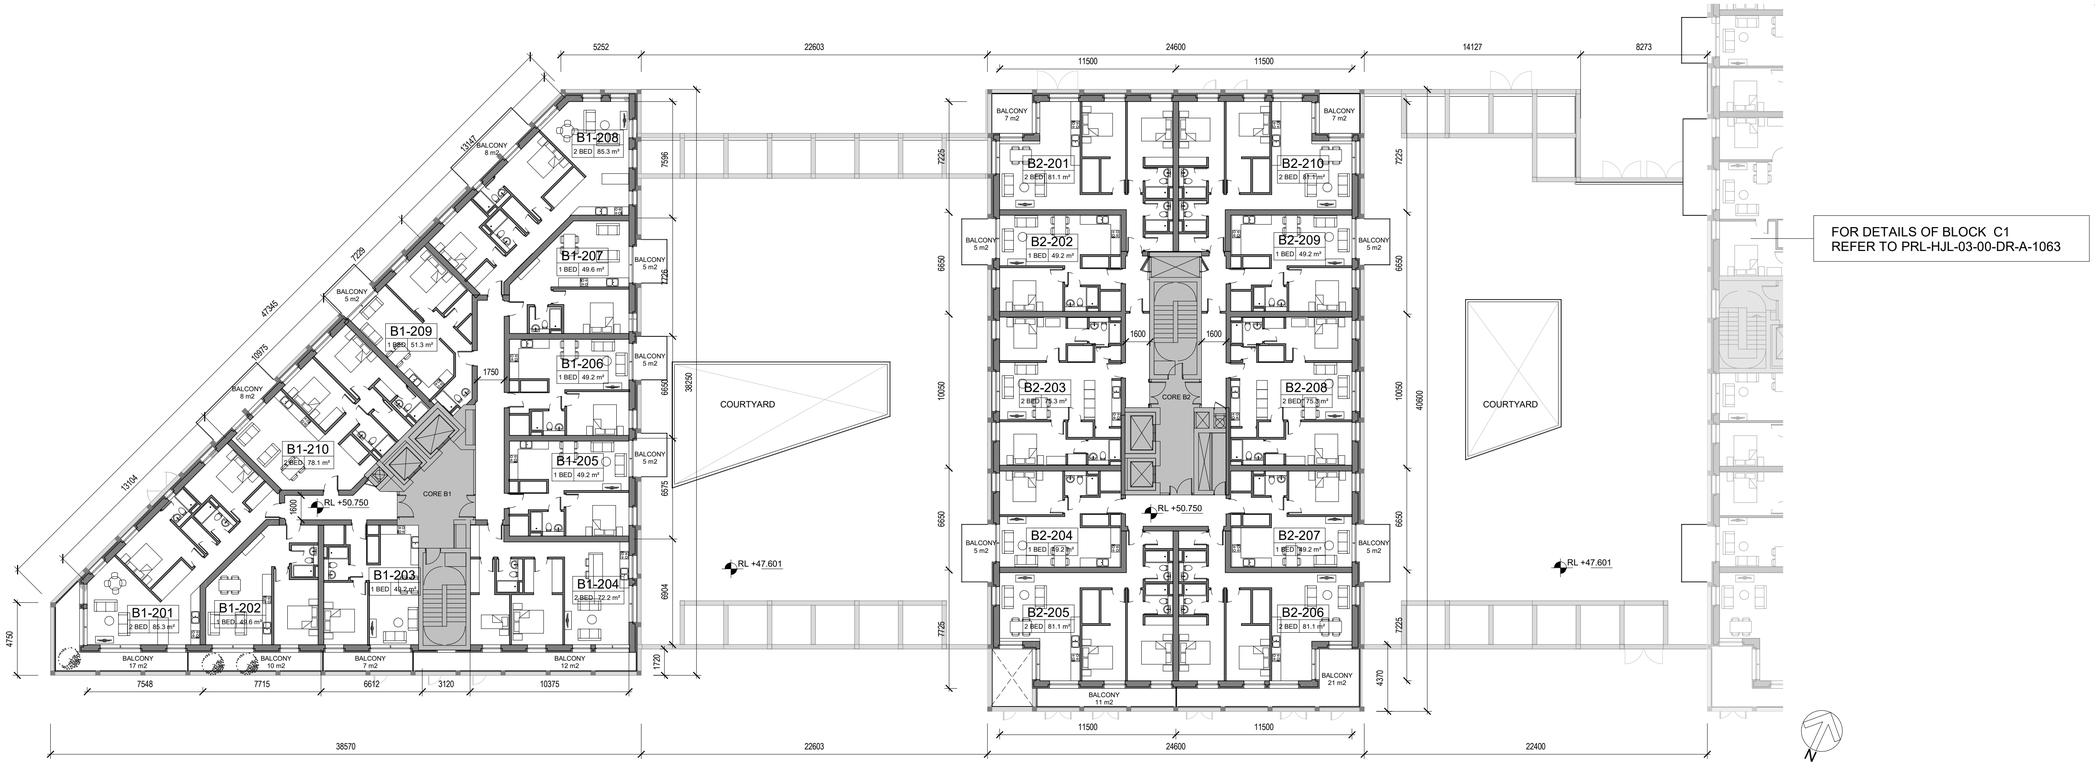



FOR DETAILS OF BLOCK C1
REFER TO PRL-HJL-03-00-DR-A-1063

2


## GA - 03 - BLOCK B - THIRD FLOOR

1 : 200

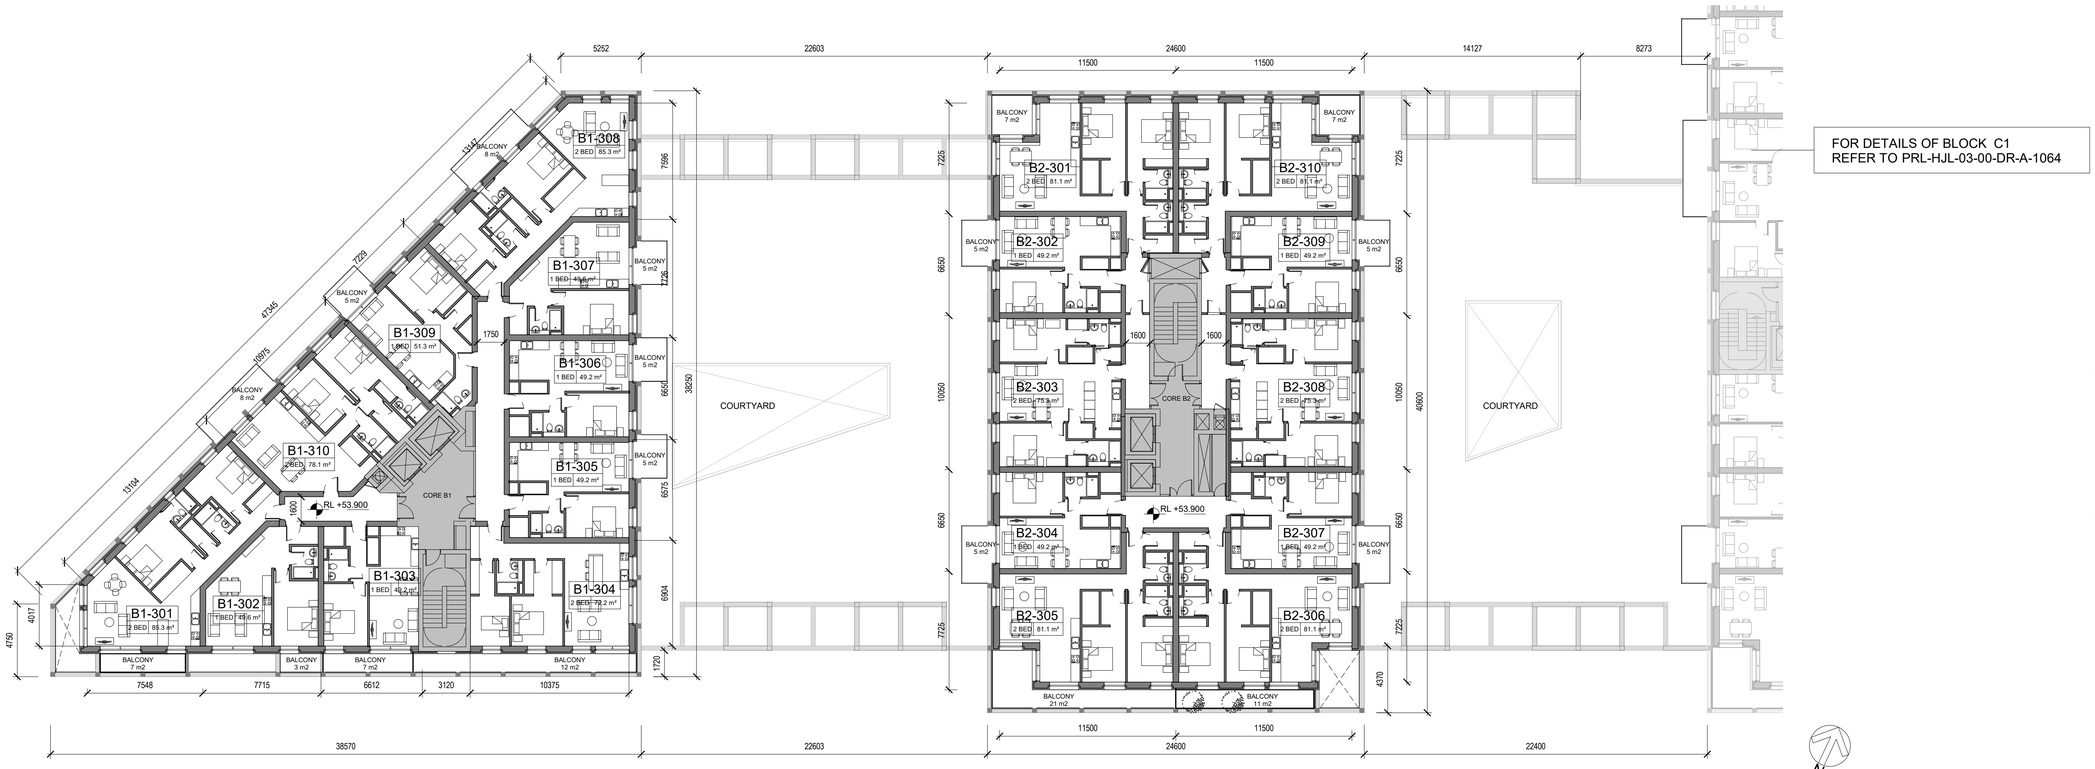


FOR DETAILS OF BLOCK C1
REFER TO PRL-HJL-03-00-DR-A-1064

ALL DIMENSIONS TO BE CHECKED ON SITE
NO DIMENSIONS TO BE SCALED FROM THIS DRAWING
DRAWING IS TO BE READ IN CONJUNCTION WITH RELEVANT CONSULTANTS DRAWINGS

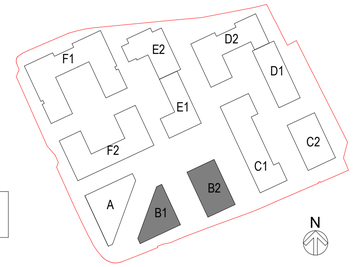


**General Arrangement Legend**

Refer to DBFL Civil Engineering Drawings for all drainage and site services information.

Survey information provided by Land Surveys on 08 07 2019.

Please refer to Mitchells + Associates Landscape Drawings for all information relating to proposed landscaping. Any reference to landscape in these drawings is indicative only.

Refer to 4000 drawing series for typical apartment types drawings.

Site Boundary

ENTRANCE
Proposed Building Entrances

XXXX
Spot Elevation above Datum

Part V Units

| REV | DATE | DESCRIPTION | CKH | DRN |
|---|---|---|---|---|
| P1 | 18/09/2026 | ISSUED FOR PLANNING | PMcG | PP |

STATUS CODE DESCRIPTION

**ISSUED FOR PLANNING APPROVAL**

CLIENT

**THE LAND DEVELOPMENT AGENCY**

PROJECT

**AMENDMENTS TO THE PREVIOUSLY PERMITTED REDEVELOPMENT OF THE ROYAL LIVER RETAIL PARK**

DRAWING

**GA - BLOCK B1, B2 - LEVEL 02 & LEVEL 03 PLANS EXISTING PERMITTED**

| PROJECT NUMBER | DATE |
|---|---|
| 951453 | 18/09/2026 |
| SCALE@ A1: | DRAWN/CHECKED: |
| 1 : 200 | Author/ Checker |

| STATUS CODE: | DRAWING NUMBER | REVISION |
|---|---|---|
| A1 | PRL-HJL-02-ZZ-DR-A-1052 | P1 |


**Henry J Lyons**

Architecture + Interiors
henryjlyons.com

+353 1 888 3333
info@henryjlyons.com

51-54 Pearse Street
Dublin D02 KA66