


FOR DETAILS OF BLOCK C1
REFER TO PRL-HJL-03-00-DR-A-1065


1 **GA - 04 - BLOCK B - FOURTH FLOOR**
1 : 200

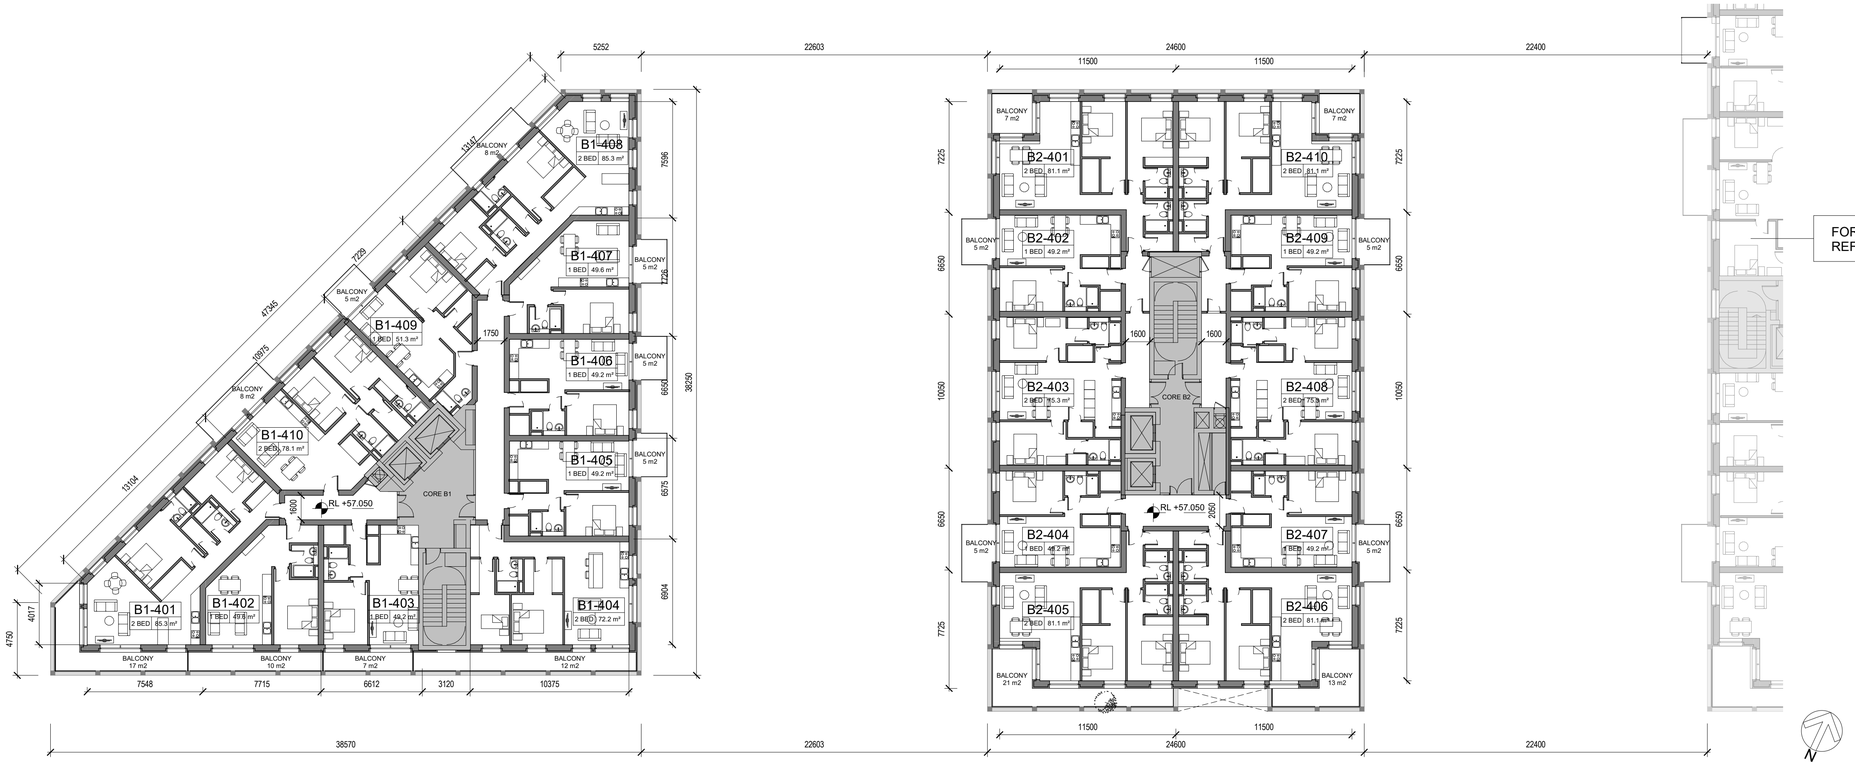

FOR DETAILS OF BLOCK C1
REFER TO PRL-HJL-03-00-DR-A-1066

2 **GA - 05 - BLOCK B - FIFTH FLOOR**
1 : 200

ALL DIMENSIONS TO BE CHECKED ON SITE
NO DIMENSIONS TO BE SCALED FROM THIS DRAWING
DRAWING IS TO BE READ IN CONJUNCTION WITH RELEVANT CONSULTANTS DRAWINGS

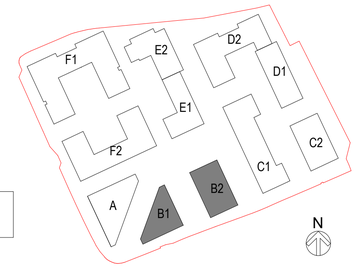

General Arrangement Legend

Refer to DBFL Civil Engineering Drawings for all drainage and site services information.

Survey information provided by Land Surveys on 08 07 2019.

Please refer to Mitchells + Associates Landscape Drawings for all information relating to proposed landscaping. Any reference to landscape in these drawings is indicative only.

Refer to 4000 drawing series for typical apartment types drawings.

Site Boundary

ENTRANCE
Proposed Building Entrances

XXXX
Spot Elevation above Datum

Part V Units

REV	DATE	DESCRIPTION	CKH	DRN
P1	18/09/2026	ISSUED FOR PLANNING	PMcG	PP

STATUS CODE DESCRIPTION
ISSUED FOR PLANNING APPROVAL

CLIENT
THE LAND DEVELOPMENT AGENCY

PROJECT
AMENDMENTS TO THE PREVIOUSLY PERMITTED REDEVELOPMENT OF THE ROYAL LIVER RETAIL PARK

DRAWING
GA - BLOCK B1, B2 - LEVEL 04 & LEVEL 05 PLANS EXISTING PERMITTED

PROJECT NUMBER	DATE
951453	18/09/2026
SCALE@ A1:	DRAWN/CHECKED:
1 : 200	Author/ Checker

STATUS CODE:	DRAWING NUMBER	REVISION
A1	PRL-HJL-02-ZZ-DR-A-1053	P1

Henry J Lyons
Architecture + Interiors
henryjlyons.com
+353 1 888 3333
info@henryjlyons.com
51-54 Pearse Street
Dublin D02 KA66