

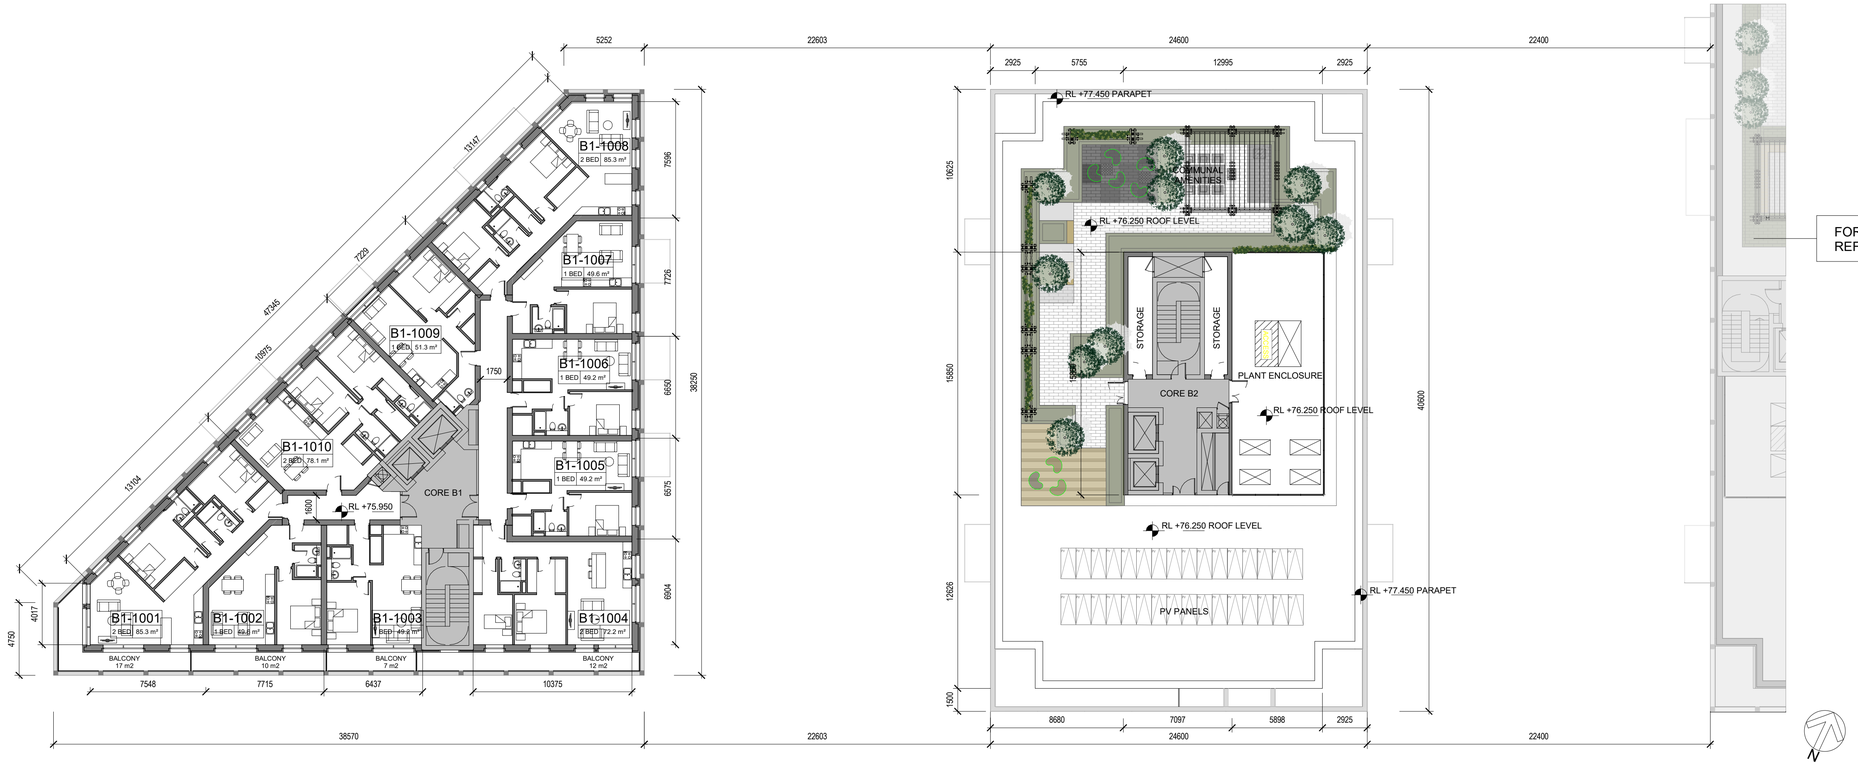


1 **GA - 10 - BLOCK B - TENTH FLOOR**
1 : 200

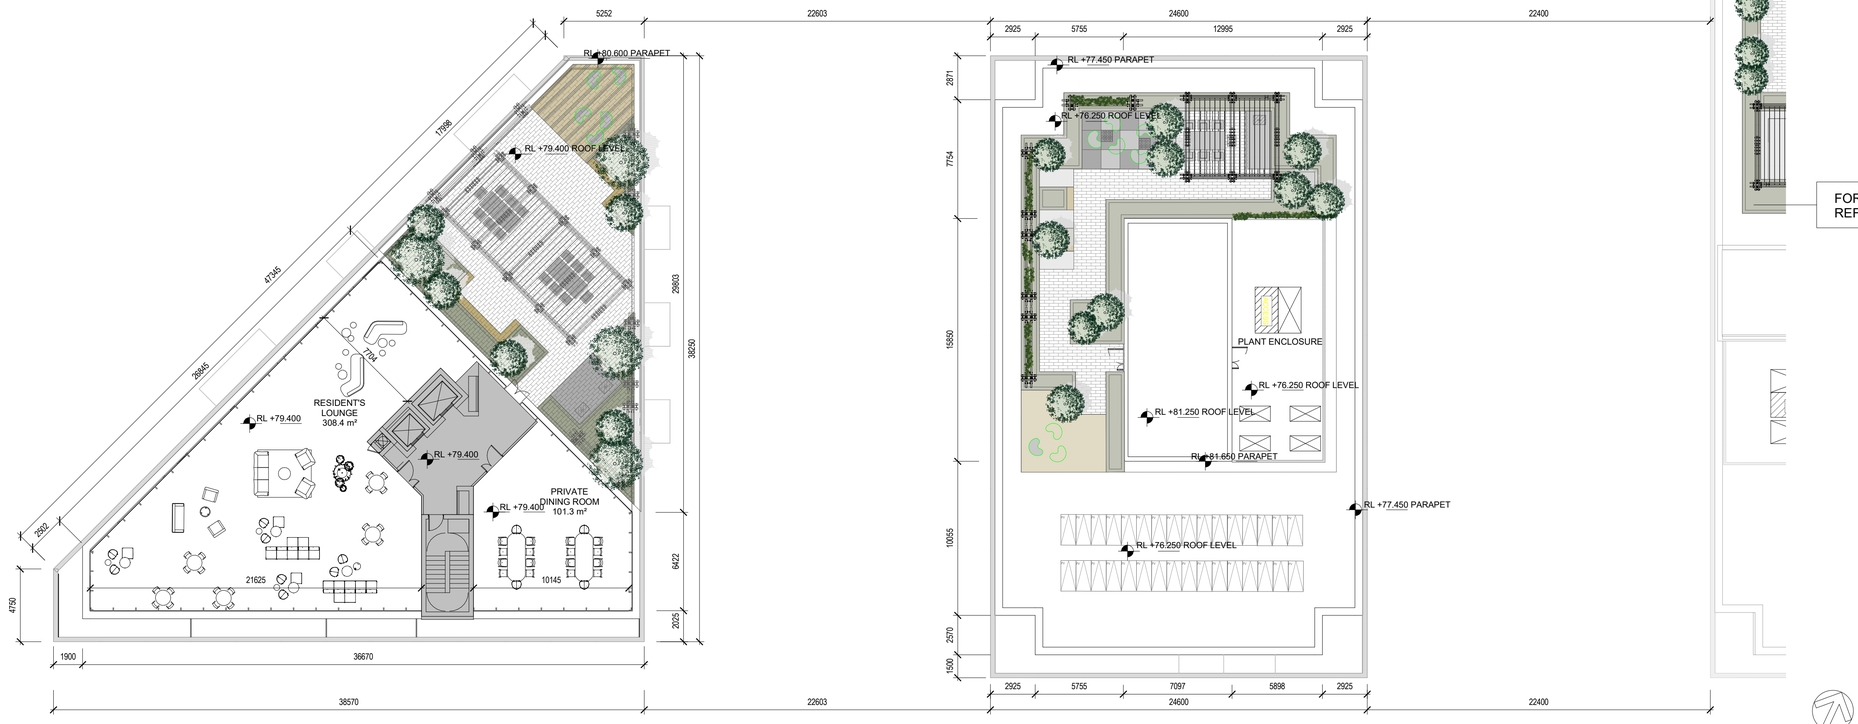

2 **GA - 11 - BLOCK B - ELEVENTH FLOOR**
1 : 200

ALL DIMENSIONS TO BE CHECKED ON SITE
NO DIMENSIONS TO BE SCALED FROM THIS DRAWING
DRAWING IS TO BE READ IN CONJUNCTION WITH RELEVANT CONSULTANTS DRAWINGS

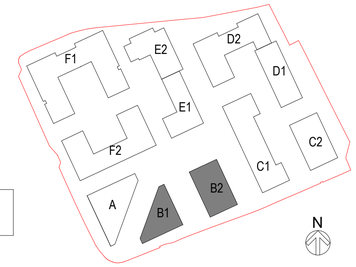

General Arrangement Legend

Refer to DBFL Civil Engineering Drawings for all drainage and site services information.

Survey information provided by Land Surveys on 08 07 2019.

Please refer to Mitchells + Associates Landscape Drawings for all information relating to proposed landscaping. Any reference to landscape in these drawings is indicative only.

Refer to 4000 drawing series for typical apartment types drawings.

Site Boundary

ENTRANCE
Proposed Building Entrances

XXXX
Spot Elevation above Datum

Part V Units

The layout of the amenity space is indicative only and subject to alteration during detailed design phase. Individual room areas within the amenity space are indicative and subject to change.

REV	DATE	DESCRIPTION	CKH	DRN
P1	18/09/2026	ISSUED FOR PLANNING	PMcG	PP

STATUS CODE DESCRIPTION

ISSUED FOR PLANNING APPROVAL

CLIENT

THE LAND DEVELOPMENT AGENCY

PROJECT

AMENDMENTS TO THE PREVIOUSLY PERMITTED REDEVELOPMENT OF THE ROYAL LIVER RETAIL PARK

DRAWING

GA - BLOCK B1, B2 - LEVEL 10 & LEVEL 11 PLANS EXISTING PERMITTED

PROJECT NUMBER
951453

DATE
18/06/2026

SCALE@ A1:
1 : 200

DRAWN/CHECKED:
Author/ Checker

STATUS CODE: A1

DRAWING NUMBER
PRL-HJL-02-ZZ-DR-A-1056

REVISION
P1

Henry J Lyons

Architecture + Interiors
henryjlyons.com

+353 1 888 3333
info@henryjlyons.com

51-54 Pearse Street
Dublin D02 KA66