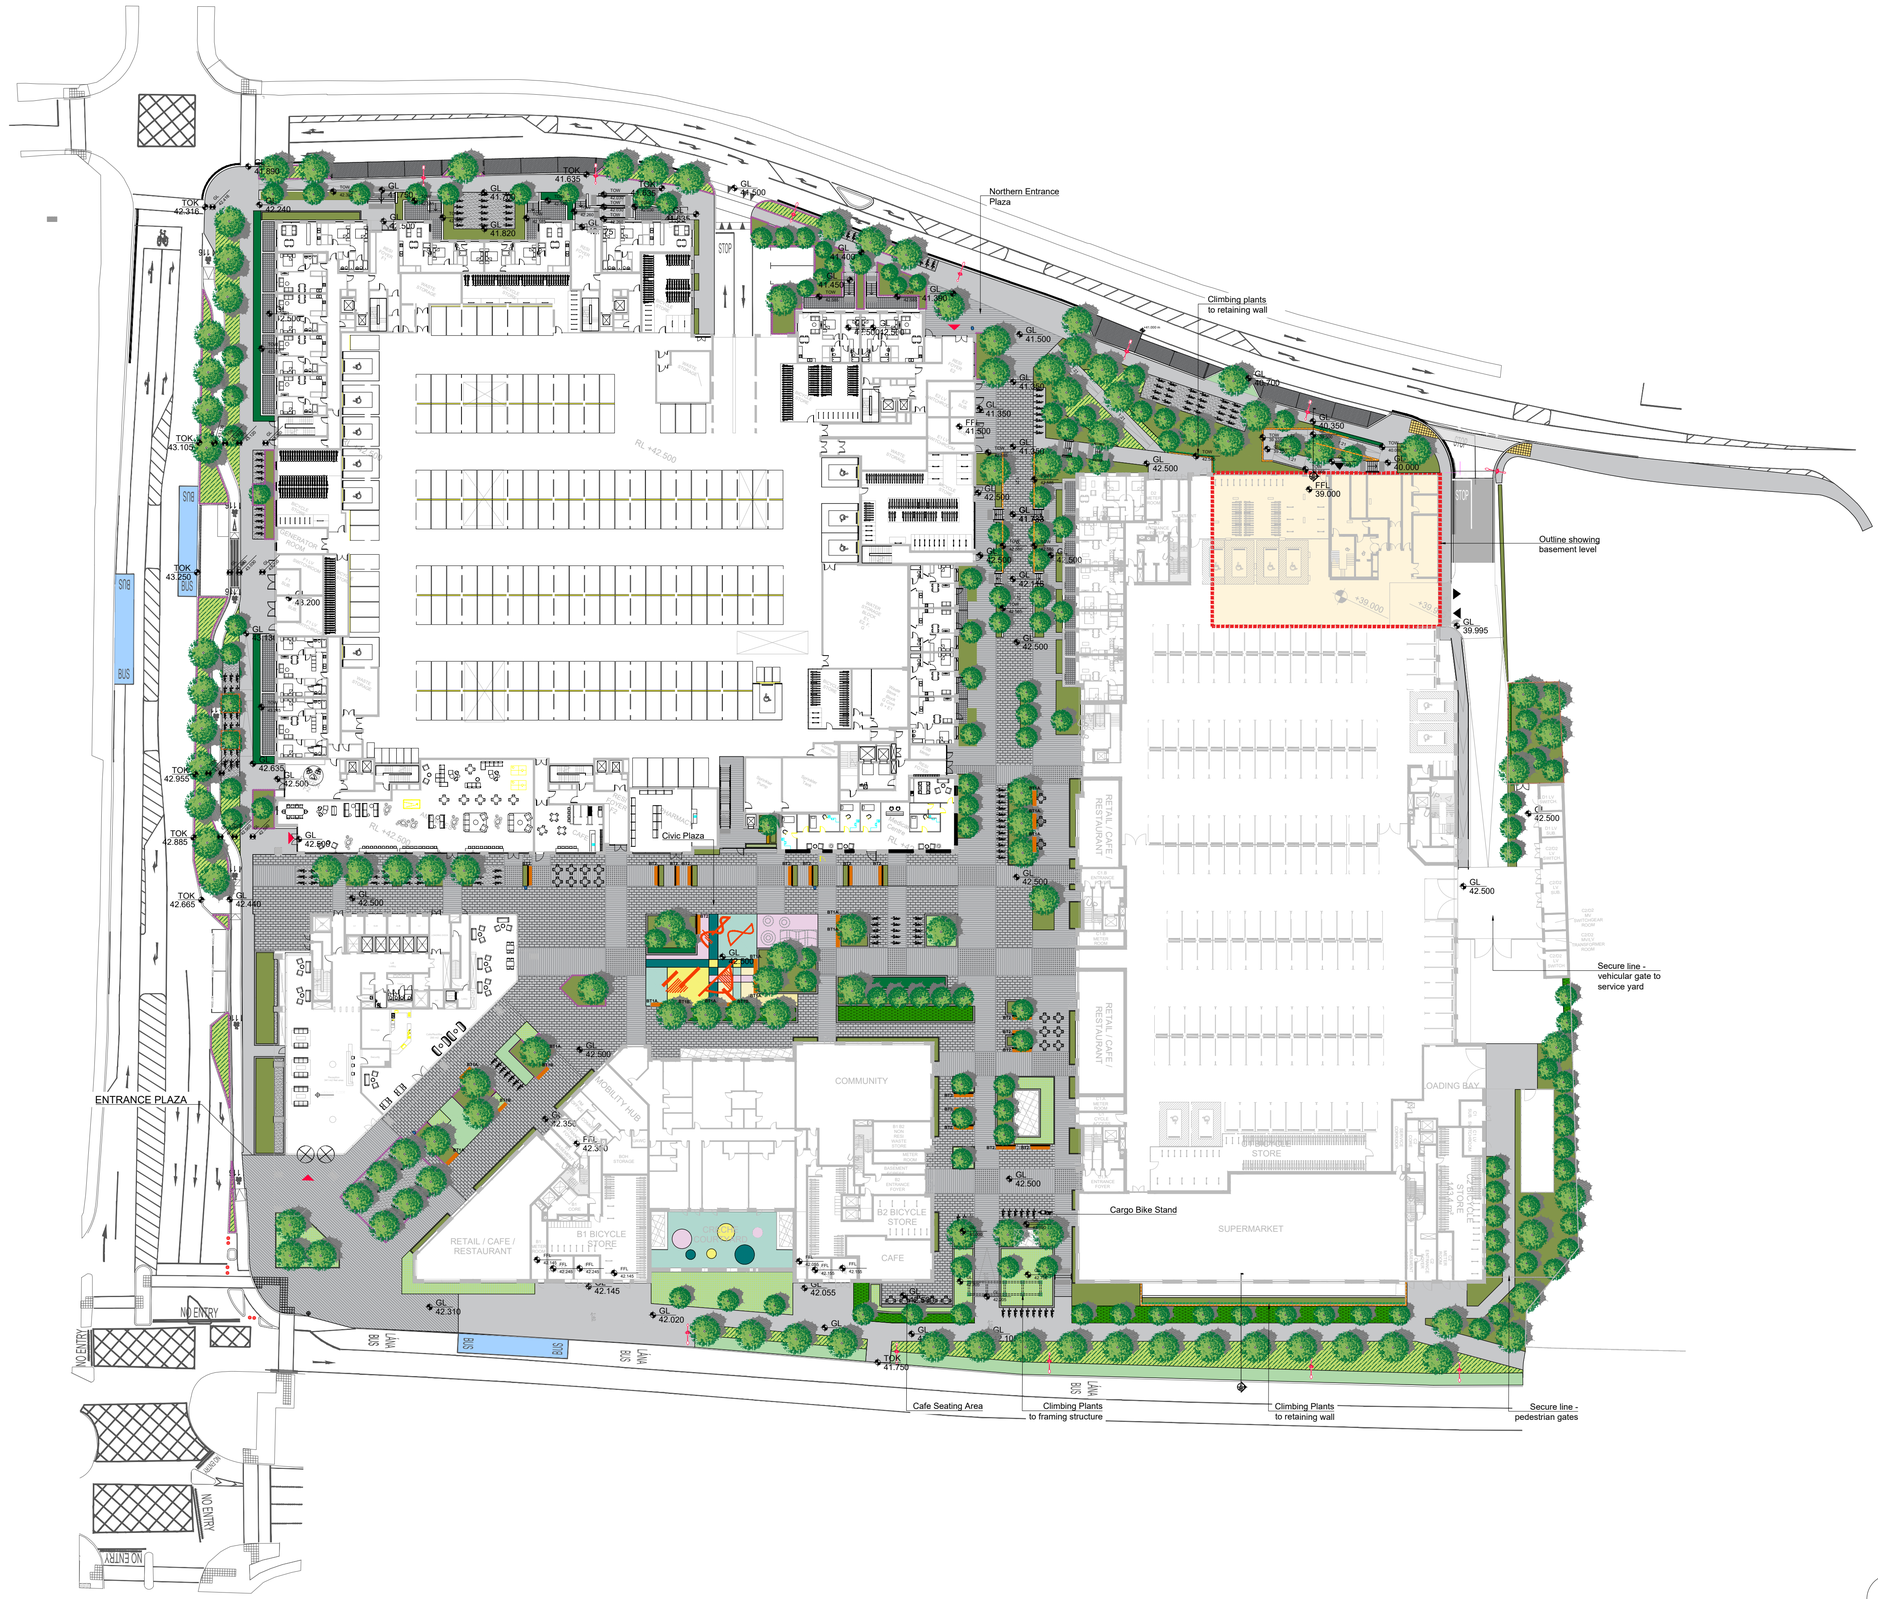


LEGEND:

PLANTING

- PROPOSED STANDARD TREE PLANTING
- ORNAMENTAL SHRUB PLANTING
- ORNAMENTAL GRASS
- HEDGE PLANTING
- AMENITY GRASS
- MEADOW PLANTING

PAVING HATCHES

- EXPOSED AGGREGATE IN-SITU CONCRETE
- PC FEATURE PAVING FLAGS
- COMPACTED GRAVEL SURFACE BALLYLUSK
- SELECTED PRECAST CONCRETE BLOCK PAVING TO PRIVATE TERRACES
- GRANITE PAVING SETTS
- PERMEABLE PAVING
- WETPOUR SAFETY SURFACE

SITE FURNITURE & SYMBOLS

- BT1A. BT1B. **BENCH TYPE 1** — **1a.** Bench without back & arm rests; **1b.** Bench with back & arm rests
- BT2. **BENCH TYPE 2** — Timber bench with high back
- 3. **BENCH TYPE 3** — Timber bench integrated into metal planters
- **SCULPTURE & PLAYING ELEMENTS** — Artist to be appointed.
- **MOUNDS**
- **PLANTING EDGE** — 300mm wide flush PC concrete edging
- **PLANTING EDGE** — 125mm wide PC concrete edging Raised 150mm
- **LITTER BINS**
- **STREET LIGHT COLUMN** — To engineers detail
- **ROOT PROTECTION BARRIER**
- **1.1m GUARD RAIL**
- **1.6m HIGH FENCE WITH PEDESTRIAN GATE**
- **CYCLE RACKS** — Refer to drawing 0301. Spec Q50 cl. 210

REV	DESCRIPTION	DATE
P07	Planning	22.09.2026
P06	Planning	11.09.2026
P05	LDR Opinion response	13.08.2026
P04	LRD Opinion	22.07.2026
P03	Cycle Park Amendment	21.07.2026
P02	Issue for pre planning	16.07.2026
P01	Issue for pre planning	18.06.2026

Mitchell + Associates

PROJECT TITLE:
Royal Liver

CLIENT:
LDA

DRAWING NAME:
Landscape Masterplan

DRAWING NUMBER:
PRL-MAS-ZZ-XX-DR-L-0101

JOB NUMBER:
LNAA007

STATUS:
PLANNING

DRAWN:	CHECKED:	SCALE:
FMcC	FMcG	1:500 @ A1

NOTES:
All dimensions are in millimeters unless otherwise stated and shall be checked and confirmed by the contractor on site. Any discrepancies shall be immediately reported to the landscape architects. Work to figured dimensions only - Do not scale from drawing. Do Not Scale. Use Figured Dimensions Only. Not for Construction Purposes unless Specifically Marked. © This Drawing is Copyright of Mitchell + Associates.

www.mitchell.ie info@mitchell.ie +353 1 454 5066