


LEGEND

- PROPOSED FLAT BAR RAILING, 1.2M HEIGHT
- PROPOSED WELDMESH FENCE, 1.5M HEIGHT, COLOUR BLACK OR DARK GREY
- PROPOSED CONCRETE POST AND COMPOSITE PANEL FENCE, 1.8M HEIGHT
- PROPOSED CONCRETE BLOCK, EXTERIOR PLASTER FINISH WITH COPING, 1.8M HEIGHT
- PROPOSED TEMPORARY WELDMESH FENCE, 1.8M HEIGHT, COLOUR BLACK OR DARK GREY
- EXISTING TREES and HEDGEROW TO BE RETAINED
- EXISTING TREES and HEDGEROW FOR REMOVAL
- EXISTING BRIARS AND SCRUB FOR REMOVAL
- PROPOSED NATIVE HEDGEROW THORN FREE SPECIES
- SITE BOUNDARY

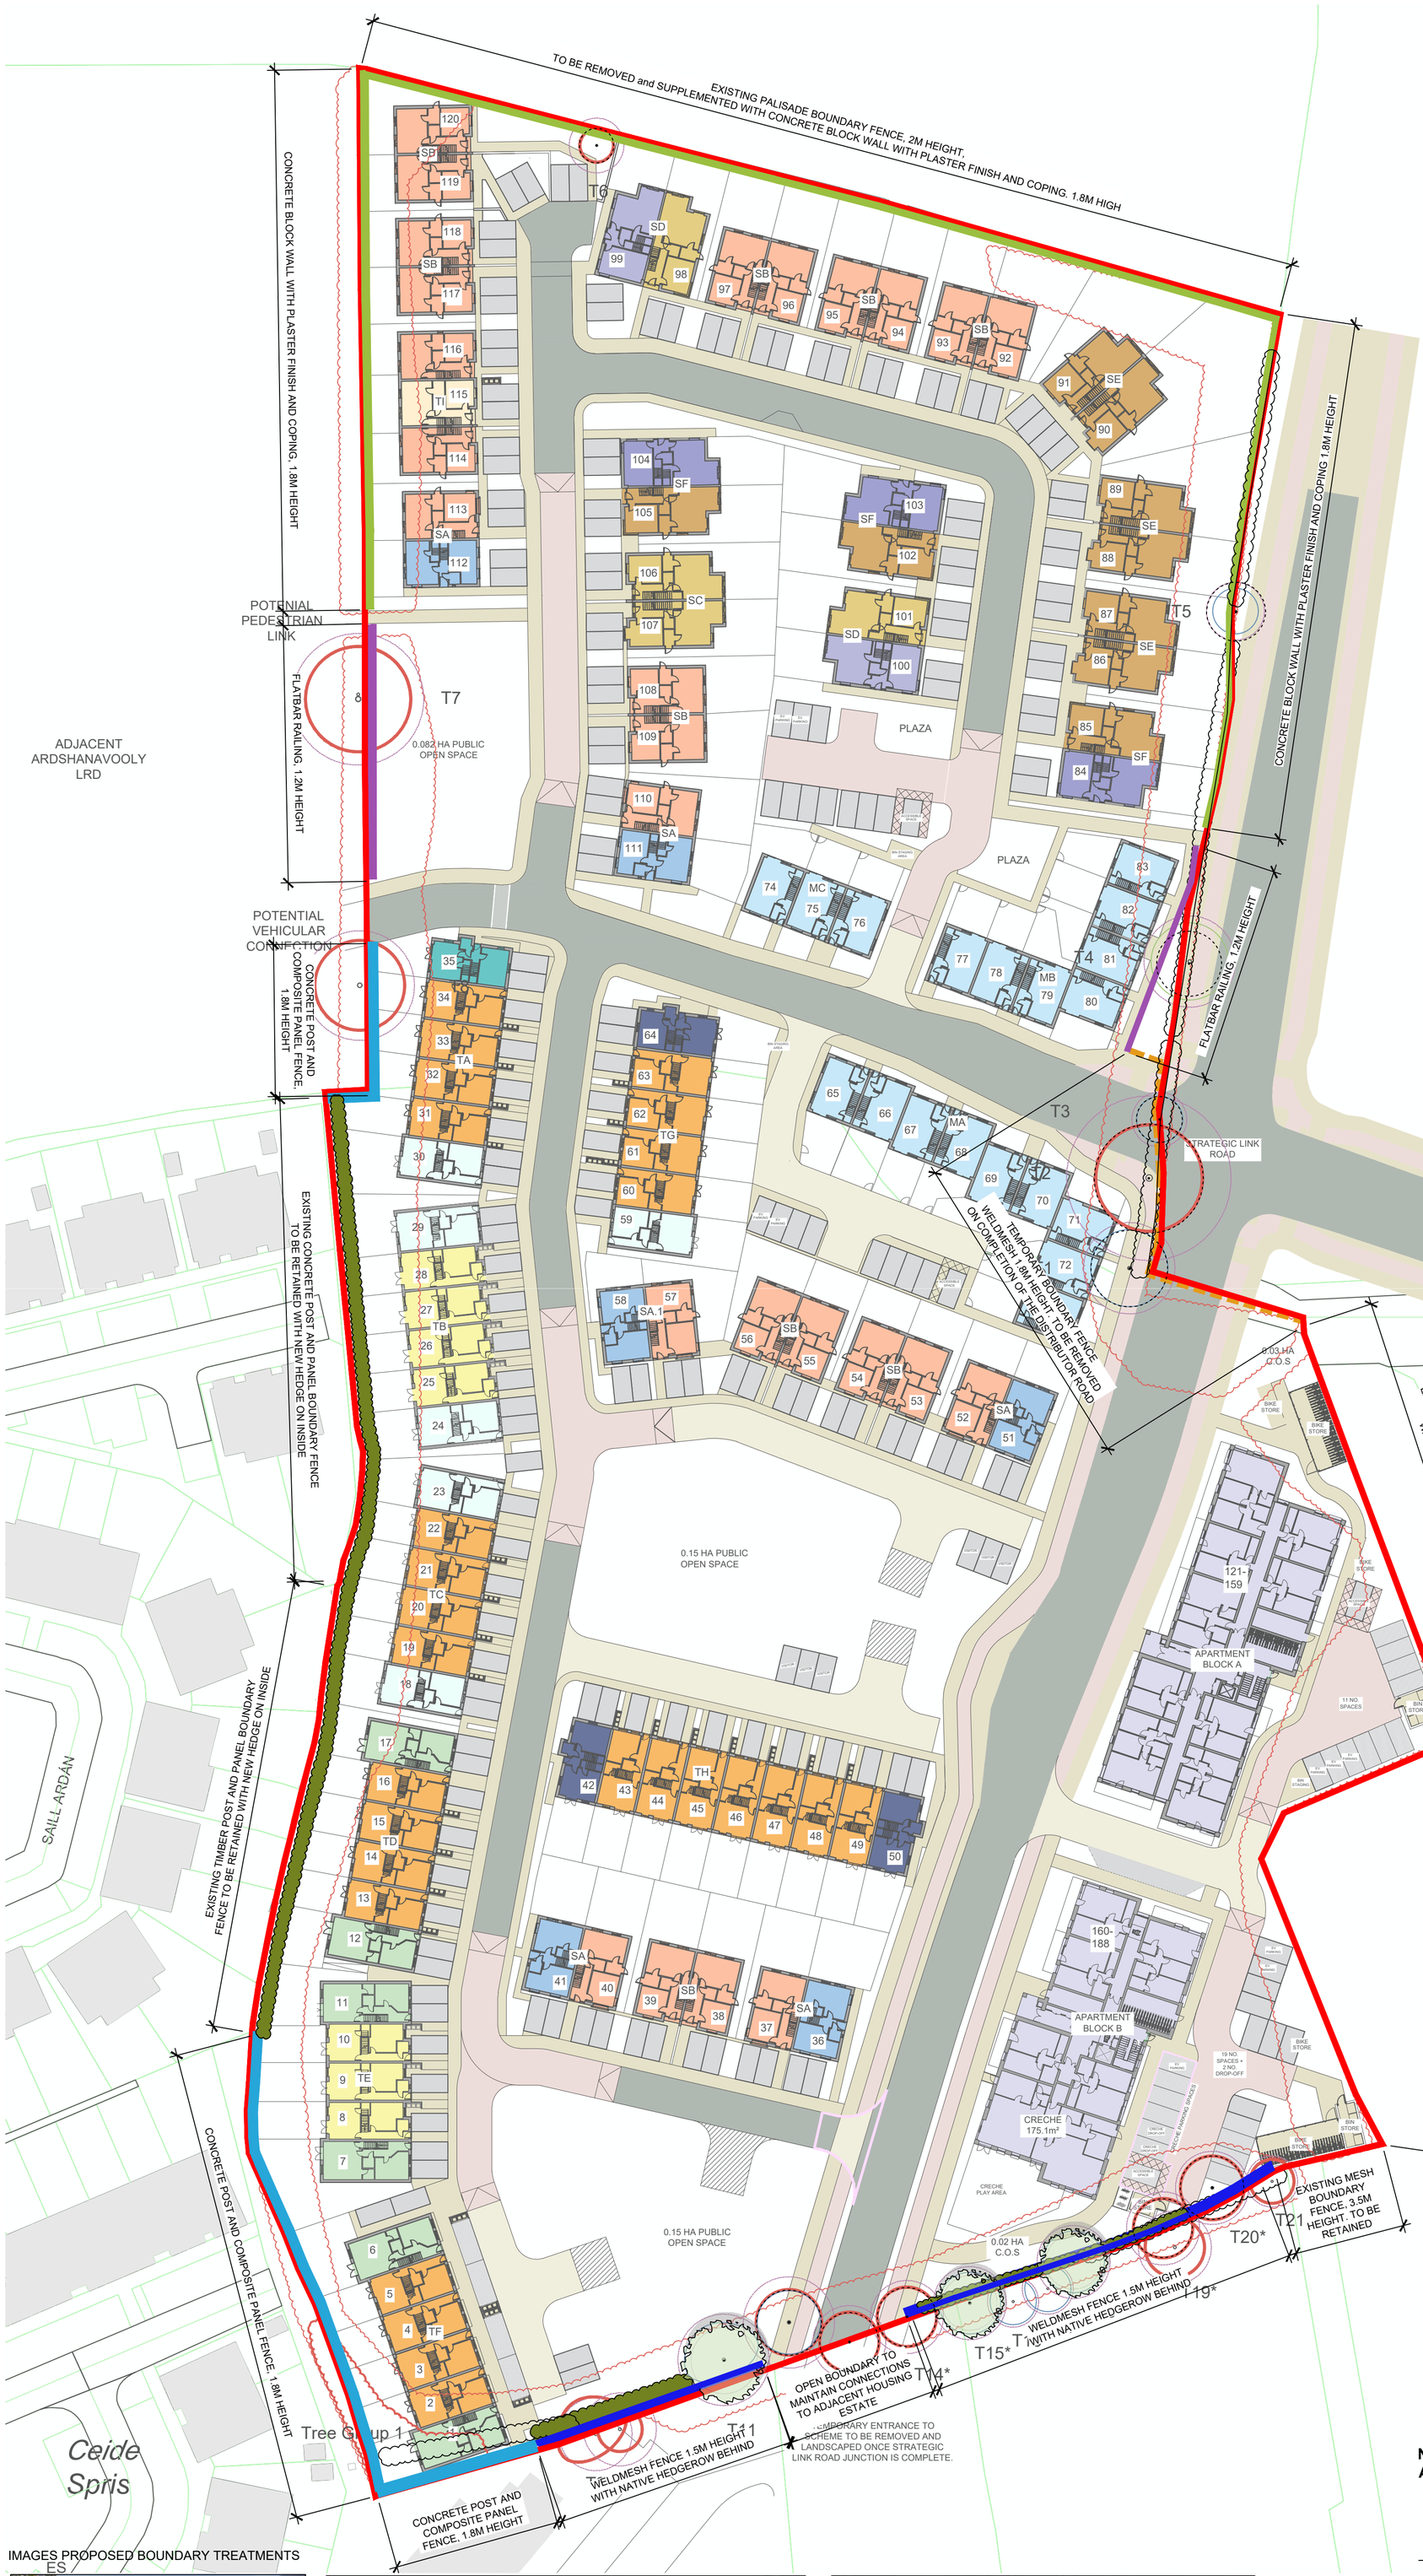

Site Photo: Existing concrete post and panel fence to western boundary



Site Photo: Existing timber post and panel fence to western boundary



Site Photo: Existing Concrete Block and Cap Boundary Wall, 1.5m height to eastern boundary




Site Photo: Existing Mesh Boundary fence, 3.5m height to eastern boundary

NOTE: THIS DRAWING IS INTENDED FOR THE PURPOSE OF MAKING A PLANNING APPLICATION AND MAY NOT BE USED FOR ANY OTHER PURPOSE.

REV	DATE	AMENDMENT


IMAGES PROPOSED BOUNDARY TREATMENTS

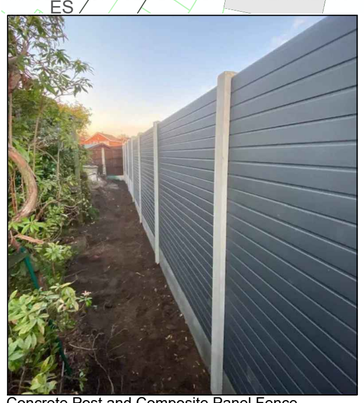

Concrete Post and Composite Panel Fence



Black Weldmesh Fence

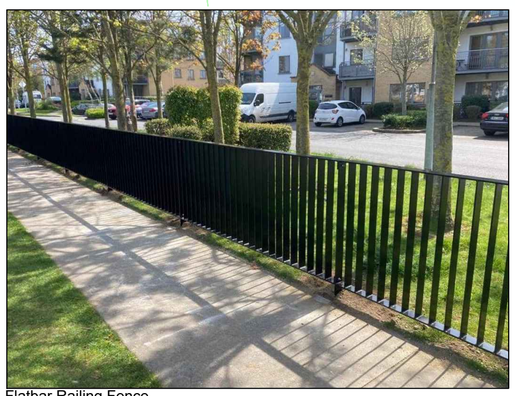

Flatbar Railing Fence

CUNNANE STRATTON REYNOLDS

LAND PLANNING & DESIGN

CORK OFFICE
COPLEY HALL COTTERS STREET CORK
TEL 021 496 9224 FAX 021 496 9012
EMAIL corkinfo@csrlandplan.ie

N

PROJECT: **DEERPARK KILLARNEY CO. KERRY**	DATE: FEBRUARY 2026
	SCALE: 1:500 @ A1
	DRAWN: BL CHECKED: TP
DRAWING: **BOUNDARY TREATMENT PLAN**	DRAWING NO: **24353-1-102**