

CONCRETE BLOCK, PLASTER FINISH TO EXTERIOR WITH COPING, 1.8M HEIGHT

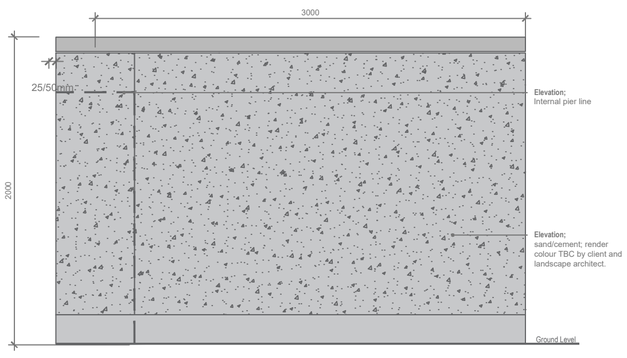


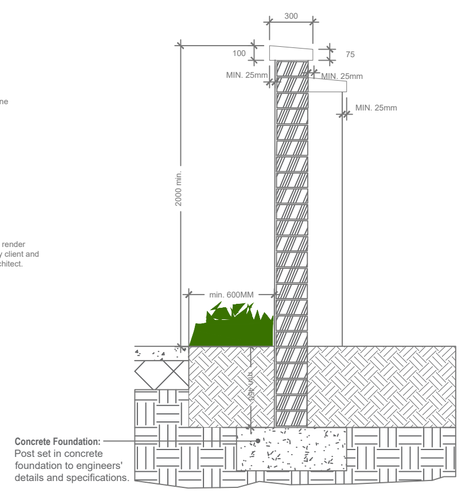


NOTES ON WALL:

All structural elements to consulting engineers' details and specification.

PROPOSED CONCRETE POST AND COMPOSITE PANEL FENCE, 1.8M HEIGHT

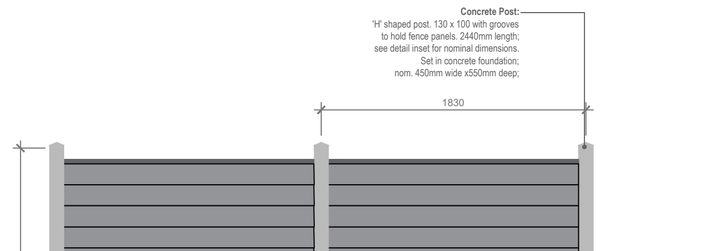


ELEVATION

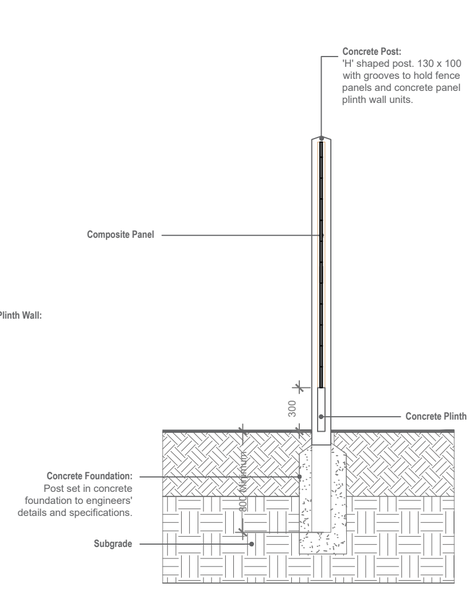


SECTION

NOTE:
- All post foundations to be dug by hand within the Root Protection Area of existing trees.
- All screws and fixings to be hot-dip galvanised.

WELDMESH FENCE, 1.5M HEIGHT

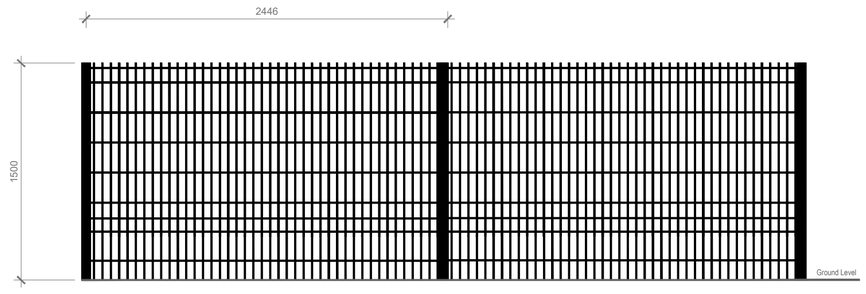


ELEVATION

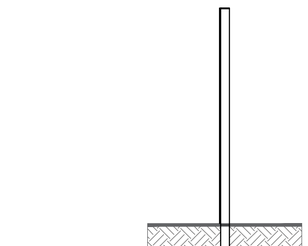


SECTION

NOTE:
- All post foundations to be dug by hand within the Root Protection Area of existing trees.
- All screws and fixings to be hot-dip galvanised.
- All steel to be hot dip galvanised and powder coated.

FLAT BAR RAILING, 1.2M HEIGHT

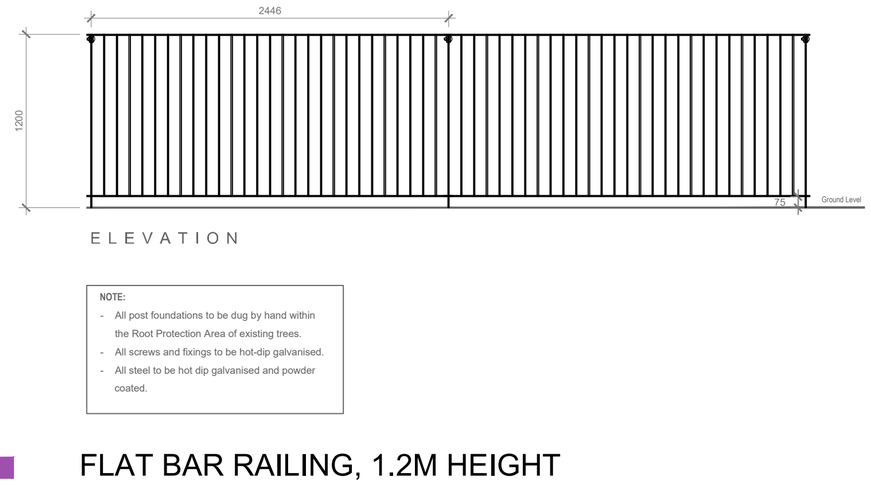


ELEVATION

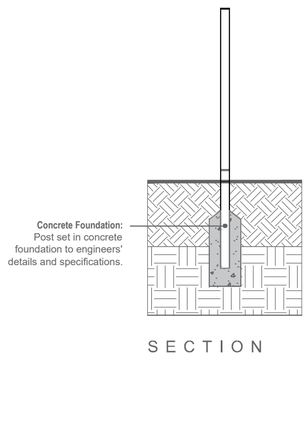


SECTION

NOTE:
- All post foundations to be dug by hand within the Root Protection Area of existing trees.
- All screws and fixings to be hot-dip galvanised.
- All steel to be hot dip galvanised and powder coated.

WELDMESH FENCE, 1.8M HEIGHT

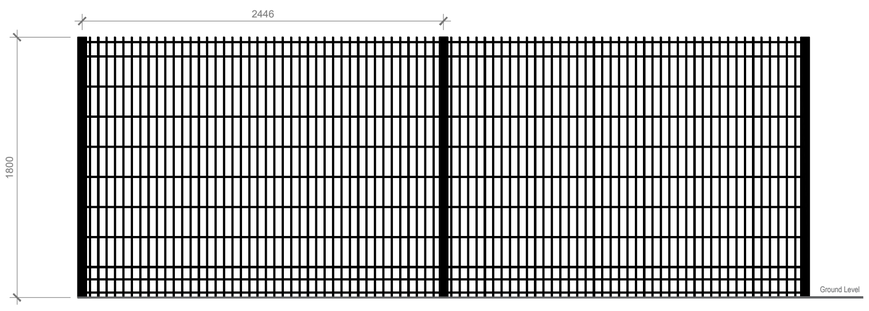

ELEVATION

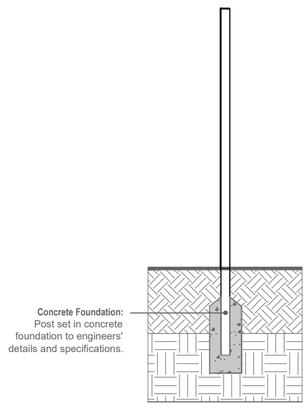

SECTION

NOTE:
- All post foundations to be dug by hand within the Root Protection Area of existing trees.
- All screws and fixings to be hot-dip galvanised.
- All steel to be hot dip galvanised and powder coated.

NOTE: THIS DRAWING IS INTENDED FOR THE PURPOSE OF MAKING A PLANNING APPLICATION AND MAY NOT BE USED FOR ANY OTHER PURPOSE.

REV	DATE	AMENDMENT

CUNNANE STRATTON REYNOLDS

LAND PLANNING & DESIGN

CORK OFFICE
COPLEY HALL COTTERS STREET CORK
TEL 021 496 9224 FAX 021 496 9012
EMAIL corkinfo@csrlandplan.ie

N

PROJECT: **DEERPARK KILLARNEY CO. KERRY**	DATE: SEPTEMBER 2026
	SCALE: N.T.S @ A1
	DRAWN: BL CHECKED: TP
DRAWING: **BOUNDARY TYPE DETAILS**	DRAWING NO: **24353-1-103**