
DO NOT SCALE FROM THIS DRAWING. USE FIGURED DIMENSIONS IN ALL CASES. VERIFY DIMENSIONS ON SITE AND REPORT ANY DISCREPANCIES TO THE DESIGNERS IMMEDIATELY. THIS DRAWING TO BE READ IN CONJUNCTION WITH THE DESIGNERS © THIS DRAWING IS COPYRIGHT AND MAY ONLY BE REPRODUCED WITH THE DESIGNERS PERMISSION.

NOTES

1. ALL DRAWINGS ARE TO BE READ IN CONJUNCTION WITH ALL RELEVANT SPECIFICATIONS, BILLS OF QUANTITIES, ARCHITECTURAL, SERVICES AND ENGINEERING DRAWINGS.
2. ALL LEVELS ARE IN METRES RELATED TO:
   DATUM: ORDNANCE DATUM MALIN HEAD
   REFERENCE SYSTEM: IRISH TRANSVERSE MERCATOR (ITM)
   GEOID: OSGM15
3. ALL DIMENSIONS ARE IN MILLIMETRES, UNLESS NOTED OTHERWISE.
4. ANY DISCREPANCIES BETWEEN THESE DOCUMENTS SHALL BE BROUGHT TO THE ATTENTION OF THE ENGINEER.
5. DRAWINGS ARE NOT TO BE SCALED.
6. AERIAL IMAGERY, WHEN USED, IS SOURCED FROM MICROSOFT BING MAPS THROUGH THE OPEN LICENSING AGREEMENT WITH AUTODESK.

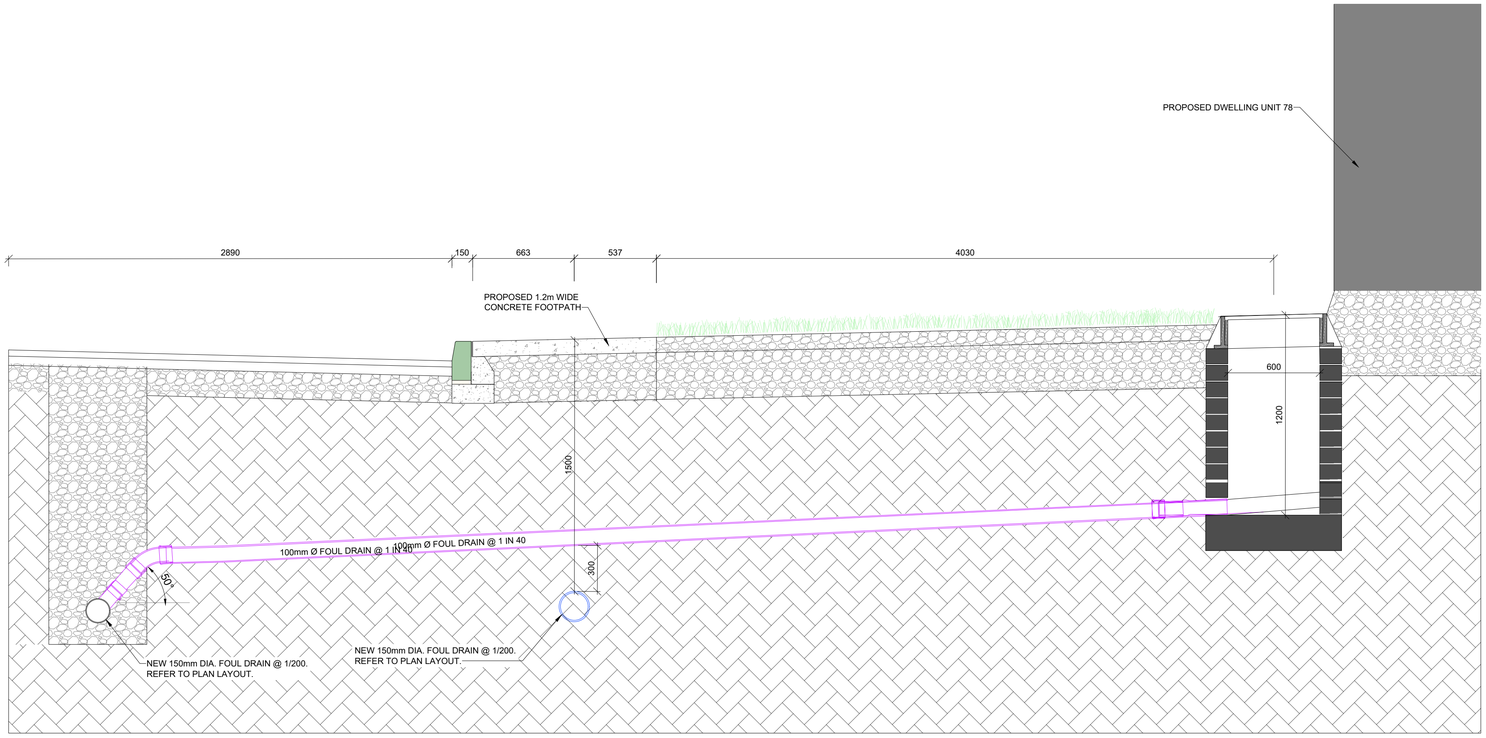

TYPICAL DETAIL C-C
SCALE: 1:20

REV	DATE	DESCRIPTION	BY	APP
P03	29.09.26	ISSUED FOR INFORMATION	P.V.	I.B.
P02	14.09.26	ISSUED FOR INFORMATION	P.V.	I.B.
P01	12.03.26	ISSUED FOR INFORMATION	P.V.	I.B.

PROJECT:
DEERPARK HOUSING

TITLE:
PROPOSED CONNECTION DETAIL SHEET 2

CLIENT:
ROSS-PARK RESIDENTIAL HS LIMITED

MWP
ENGINEERING AND ENVIRONMENTAL CONSULTANTS
CORK | TRALEE | LONDON | LIMERICK
mwp.ie

DRAWN:	CHECKED:	APPROVED:
P.V.	S.H.	I.B.
PROJECT NUMBER:	DATE:	SCALE @ A1:
25123	MAR 2026	1:20
ACCEPTANCE CODE:	PURPOSE OF ISSUE:	PURPOSE CODE:
S	ISSUED FOR INFORMATION	P1
DRAWING NUMBER:		REV:
25123-00-DTM-DR-MWP-CE-0403		P03

THIS DRAWING AND THE INFORMATION EMBODIED IN THE DRAWING IS THE SOLE PROPERTY OF MWP. NO PART OF THIS DRAWING IS TO BE COPIED OR MADE USE OF IN ANY MANNER WHATSOEVER WITHOUT THE PRIOR CONSENT OF MWP, AND IN THAT EVENT ONLY ON THE CONDITION THAT THIS NOTICE IS INCLUDED IN SUCH COPY. THIS DRAWING IS ISSUED IN CONFIDENCE AND MWP SHALL NOT BE LIABLE FOR THE USE OR INTERPRETATION OF THE DRAWING BY PERSONS OTHER THAN THOSE FOR WHOM IT WAS PREPARED AND FOR WHOM THE RECIPIENT SHALL ALTER OR AUTHORISE THE ALTERATION OF THE DRAWING. THE RECIPIENT SHALL INDEMNIFY MWP AGAINST ANY LOSS OR EXPENSE ARISING AS A RESULT OF ANY SUCH ALTERATION. ANY REVISIONS TO THE DRAWING WILL BE NOTED IN THE REVISION SCHEDULE. THE RECIPIENT SHALL NOT SCALE THE DRAWING. ONLY FIGURED DIMENSIONS ARE TO BE USED. ALL DIMENSIONS ARE TO BE CHECKED ON SITE BY THE CONTRACTOR AND ANY DISCREPANCIES REPORTED TO MWP BEFORE ANY WORK IS COMMENCED. THIS DRAWING IS TO BE READ IN CONJUNCTION WITH ALL OTHER RELEVANT DRAWINGS AND SPECIFICATIONS. CONTRACTORS ARE ADVISED NOT TO SCALE DRAWINGS FOR SETTING OUT PURPOSES. ALL DIMENSIONS ARE IN MILLIMETRES UNLESS OTHERWISE STATED.