




PROPOSED WATERMIAN - SV1 TO SV12 SECTION - DATUM = 35.000m
SCALE H 1:250, V 1:250

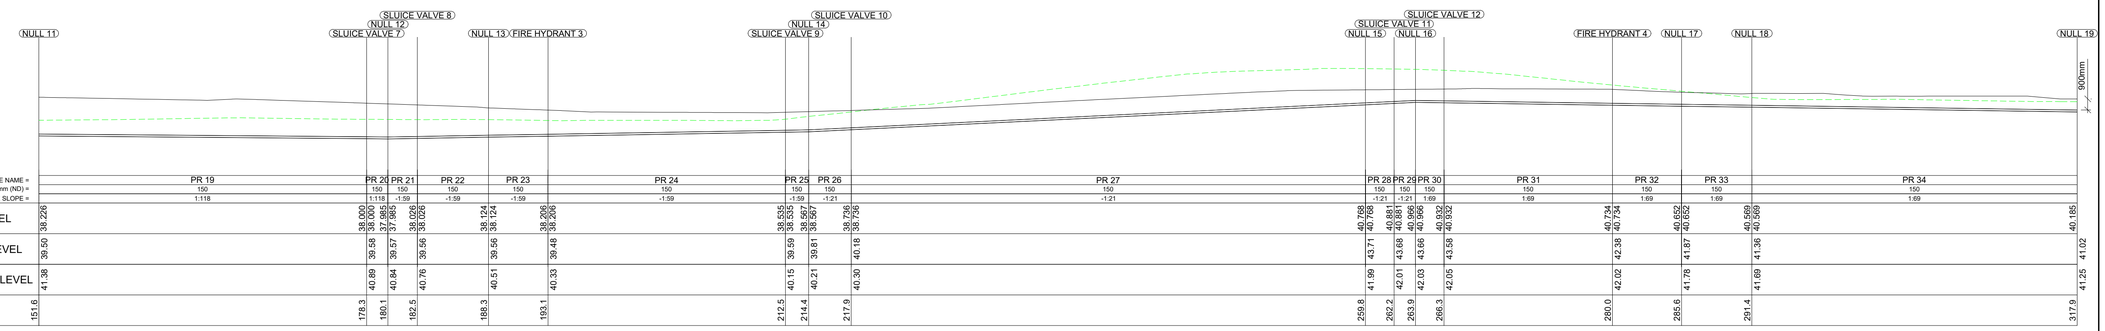

PROPOSED WATERMIAN - SV1 TO SV12 SECTION - DATUM = 35.000m
SCALE H 1:250, V 1:250

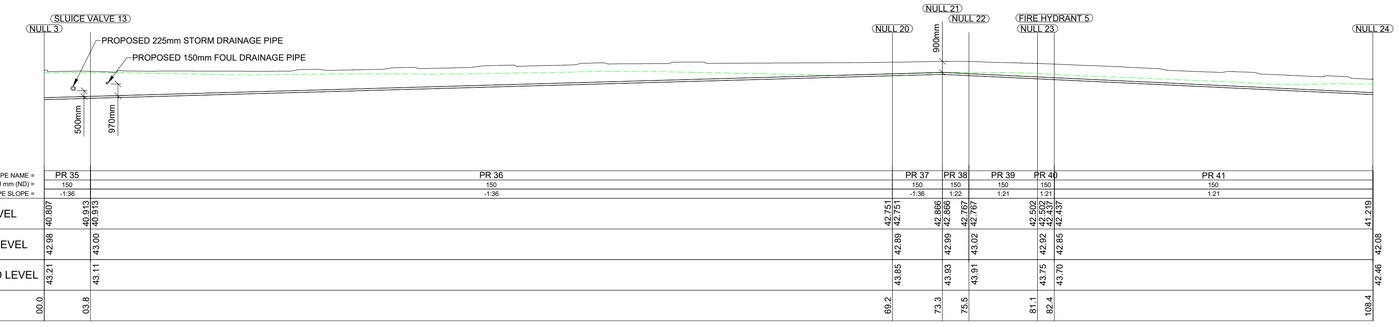

PROPOSED WATERMIAN - SV13 TO SV14 SECTION - DATUM = 35.000m
SCALE H 1:250, V 1:250

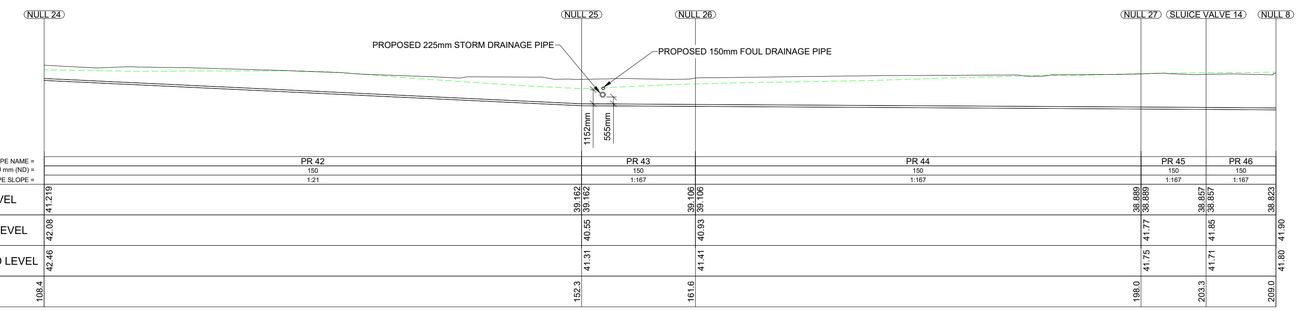

PROPOSED WATERMIAN - SV13 TO SV14 SECTION - DATUM = 35.000m
SCALE H 1:250, V 1:250

DO NOT SCALE FROM THIS DRAWING. USE FIGURED DIMENSIONS IN ALL CASES. VERIFY DIMENSIONS ON SITE AND REPORT ANY DISCREPANCIES TO THE DESIGNERS IMMEDIATELY. THIS DRAWING TO BE READ IN CONJUNCTION WITH THE DESIGNERS © THIS DRAWING IS COPYRIGHT AND MAY ONLY BE REPRODUCED WITH THE DESIGNERS PERMISSION.

NOTES

1. ALL DRAWINGS ARE TO BE READ IN CONJUNCTION WITH ALL RELEVANT SPECIFICATIONS, BILLS OF QUANTITIES, ARCHITECTURAL, SERVICES AND ENGINEERING DRAWINGS.
2. ALL LEVELS ARE IN METRES RELATED TO:
   DATUM: ORDNANCE DATUM MALIN HEAD
   REFERENCE SYSTEM: IRISH TRANSVERSE MERCATOR (ITM)
   GEOID: OSGM15
3. ALL DIMENSIONS ARE IN MILLIMETRES, UNLESS NOTED OTHERWISE.
4. ANY DISCREPANCIES BETWEEN THESE DOCUMENTS SHALL BE BROUGHT TO THE ATTENTION OF THE ENGINEER.
5. DRAWINGS ARE NOT TO BE SCALED.
6. AERIAL IMAGERY, WHEN USED, IS SOURCED FROM MICROSOFT BING MAPS THROUGH THE OPEN LICENSING AGREEMENT WITH AUTODESK.

REV	DATE	DESCRIPTION	BY	APP
P02	29.09.26	ISSUED FOR INFORMATION	P.V.	I.B.
P01	16.09.26	ISSUED FOR INFORMATION	P.V.	I.B.

PROJECT:

DEERPARK HOUSING

TITLE:

PROPOSED WATERMAIN
LONGSECTIONS SHEET 1

CLIENT:

ROSS-PARK RESIDENTIAL HS LIMITED

MWP
ENGINEERING AND ENVIRONMENTAL CONSULTANTS
CORK | TRALEE | LONDON | LIMERICK
mwp.ie

DRAWN:	CHECKED:	APPROVED:
P.V.	S.H.	I.B.

PROJECT NUMBER:	DATE:	SCALE @ A1
25123	SEPT 2026	1:500

ACCEPTANCE CODE:	PURPOSE OF ISSUE:	PURPOSE CODE:
S	ISSUED FOR INFORMATION	P1

DRAWING NUMBER: 25123-00-DTM-DR-MWP-CE-2201 REV: P02

COPYRIGHT OF THIS DRAWING IS VESTED IN MWP. IT MAY NOT BE REPRODUCED OR USED EXCEPT AS PERMITTED BY LICENCE OR AGREEMENT WITH MWP. ALL RIGHTS RESERVED. THIS DRAWING IS TO BE USED ONLY FOR THE PURPOSE FOR WHICH IT WAS PREPARED AND PROVIDED BY MWP. IT MAY NOT BE USED FOR ANY OTHER PURPOSE OR ON ANY OTHER PROJECT WITHOUT THE WRITTEN AUTHORITY OF MWP. IF THIS DRAWING IS SUPPLIED IN DIGITAL FORMAT, NO RELIANCE MAY BE PLACED ON ITS ACCURACY OR SUITABILITY FOR ANY USE OTHER THAN THAT FOR WHICH IT WAS ORIGINALLY PREPARED AND PROVIDED. ANY AMENDMENTS TO THE DRAWING MADE BY ANY PARTY OTHER THAN MWP SHALL BE AT THE SOLE RISK OF THE PERSON MAKING THE AMENDMENT. ANY AMENDMENTS MADE BY ANY PARTY OTHER THAN MWP SHALL BE CLEARLY MARKED AS SUCH. MWP ACCEPTS NO RESPONSIBILITY FOR USE BY ANY PERSON OR FOR ANY PURPOSE OTHER THAN THAT FOR WHICH IT WAS PROVIDED BY MWP, NOR NEITHER DOES MWP ACCEPT ANY RESPONSIBILITY FOR LOSSES OR DAMAGES SUFFERED BY ANY SUCH PERSON AS A RESULT OF SUCH USE. ANY UNAUTHORISED USE, COPYING OR MODIFICATION OF THIS DRAWING, IN WHOLE OR IN PART, IS STRICTLY PROHIBITED AND MAY BE UNLAWFUL AND WILL RESULT IN LEGAL ACTION BEING TAKEN AGAINST THE PERSON(S) RESPONSIBLE. BY OPENING, VIEWING OR USING THIS DRAWING, YOU ACKNOWLEDGE AND AGREE TO BE BOUND BY THESE TERMS AND CONDITIONS. IF YOU DO NOT AGREE TO THESE TERMS, YOU MUST NOT OPEN, VIEW OR USE THIS DRAWING AND MUST DELETE IT FROM YOUR SYSTEM IMMEDIATELY.