




PROPOSED WATERMIAN - SV15 TO SV19 SECTION - DATUM = 35.000m
SCALE H 1:250, V 1:250

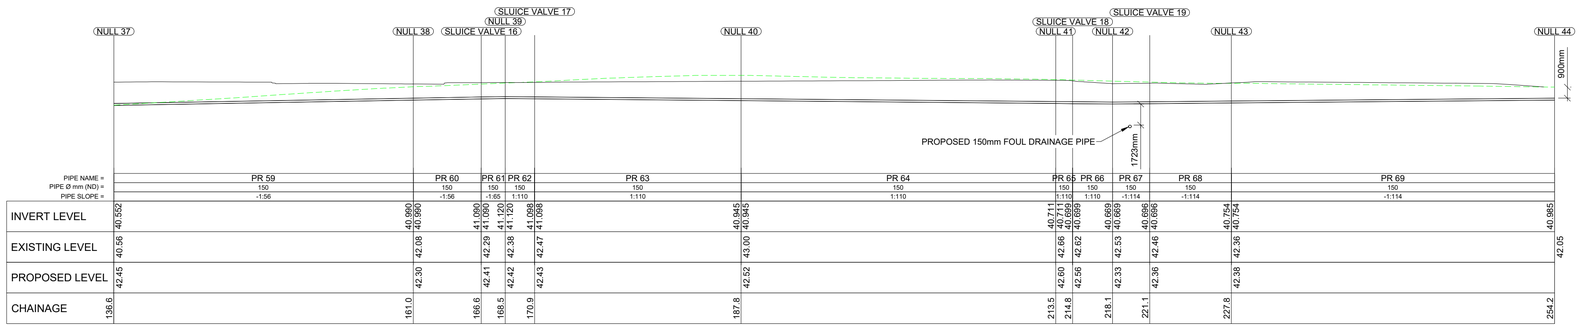

PROPOSED WATERMIAN - SV15 TO SV19 SECTION - DATUM = 35.000m
SCALE H 1:250, V 1:250

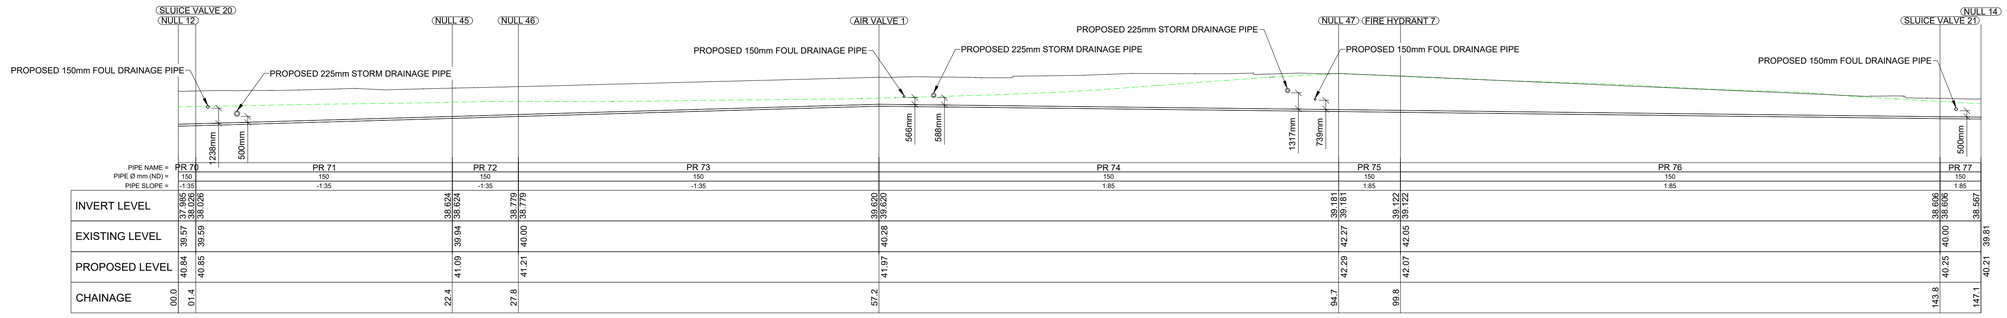

PROPOSED WATERMIAN - SV20 TO SV21 SECTION - DATUM = 35.000m
SCALE H 1:250, V 1:250

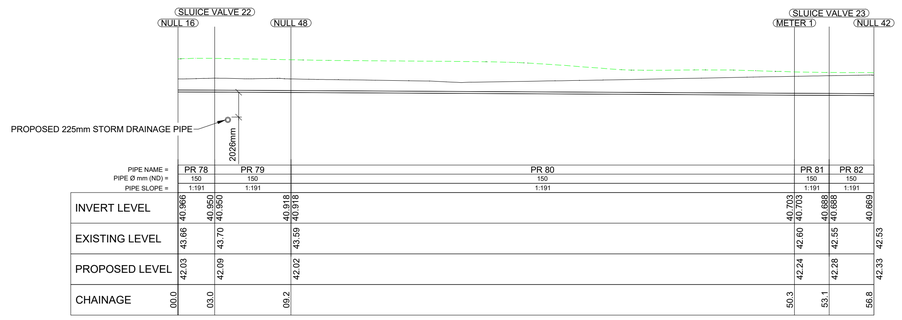

PROPOSED WATERMIAN - SV22 TO SV23 SECTION - DATUM = 35.000m
SCALE H 1:250, V 1:250

DO NOT SCALE FROM THIS DRAWING. USE FIGURED DIMENSIONS IN ALL CASES. VERIFY DIMENSIONS ON SITE AND REPORT ANY DISCREPANCIES TO THE DESIGNERS IMMEDIATELY. THIS DRAWING TO BE READ IN CONJUNCTION WITH THE DESIGNERS © THIS DRAWING IS COPYRIGHT AND MAY ONLY BE REPRODUCED WITH THE DESIGNERS PERMISSION.

NOTES

1. ALL DRAWINGS ARE TO BE READ IN CONJUNCTION WITH ALL RELEVANT SPECIFICATIONS, BILLS OF QUANTITIES, ARCHITECTURAL, SERVICES AND ENGINEERING DRAWINGS.
2. ALL LEVELS ARE IN METRES RELATED TO:
   DATUM: ORDNANCE DATUM MALIN HEAD
   REFERENCE SYSTEM: IRISH TRANSVERSE MERCATOR (ITM)
   GEOID: OSGM15
3. ALL DIMENSIONS ARE IN MILLIMETRES, UNLESS NOTED OTHERWISE.
4. ANY DISCREPANCIES BETWEEN THESE DOCUMENTS SHALL BE BROUGHT TO THE ATTENTION OF THE ENGINEER.
5. DRAWINGS ARE NOT TO BE SCALED.
6. AERIAL IMAGERY, WHEN USED, IS SOURCED FROM MICROSOFT BING MAPS THROUGH THE OPEN LICENSING AGREEMENT WITH AUTODESK.

REV	DATE	DESCRIPTION	BY	APP
P02	29.09.26	ISSUED FOR INFORMATION	P.V.	I.B.
P01	16.09.26	ISSUED FOR INFORMATION	P.V.	I.B.

PROJECT:

DEERPARK HOUSING

TITLE:

PROPOSED WATERMAIN
LONGSECTIONS SHEET 2

CLIENT:

ROSS-PARK RESIDENTIAL HS LIMITED

MWP
ENGINEERING AND ENVIRONMENTAL CONSULTANTS
CORK | TRALEE | LONDON | LIMERICK
mwp.ie

DRAWN:	CHECKED:	APPROVED:
P.V.	S.H.	I.B.

PROJECT NUMBER:	DATE:	SCALE @ A1:
25123	SEPT 2026	1:500

ACCEPTANCE CODE:	PURPOSE OF ISSUE:	PURPOSE CODE:
S	ISSUED FOR INFORMATION	P1

DRAWING NUMBER:	REV:
25123-00-DTM-DR-MWP-CE-2202	P02

COPYRIGHT AND THE INFORMATION CONTAINED IN THIS DRAWING IS RESERVED TO MWP. THIS DRAWING MAY NOT BE USED, COPIED OR REPRODUCED IN WHOLE OR IN PART FOR ANY PURPOSE OTHER THAN FOR THE PURPOSE FOR WHICH IT WAS PROVIDED WITHOUT THE PRIOR WRITTEN CONSENT OF MWP. ANY SUCH UNAUTHORISED USE, COPYING OR REPRODUCTION SHALL BE AT THE SOLE RISK OF THE USER AND MWP WILL HOLD THE USER RESPONSIBLE FOR ALL LOSS, DAMAGE, COSTS AND EXPENSES ARISING FROM OR IN CONNECTION WITH SUCH UNAUTHORISED USE. IF AN AMENDED DRAWING IS ISSUED, THE USER MUST ENSURE THAT THEY ARE USING THE LATEST REVISION OF THE DRAWING AND MWP SHALL NOT BE LIABLE FOR ANY LOSS, DAMAGE, COSTS OR EXPENSES ARISING FROM THE USE OF AN OUTDATED DRAWING. MWP ACCEPTS NO RESPONSIBILITY OR LIABILITY FOR ANY DRAWING IT DID NOT PREPARE OR FOR THE USE OF ANY DRAWING BY ANY PARTY FOR ANY PURPOSE OTHER THAN THAT FOR WHICH IT WAS PREPARED AND PROVIDED TO THE RECIPIENT.