
PART V AGREEMENT UNIT LIST:

Unit No:	Block Type:
1	2 Bed Apt
2	1 Bed Apt
3	2 Bed Apt
4	1 Bed Apt
5	1 Bed Apt
6	1 Bed Apt
7	2 Bed Apt
8	2 Bed Apt
9	1 Bed Apt
10	2 Bed Apt
11	1 Bed Apt
12	2 Bed Apt
13	1 Bed Apt
14	1 Bed Apt
15	1 Bed Apt
16	1 Bed Apt
17	2 Bed Apt
18	2 Bed Apt
19	2 Bed Apt
20	2 Bed Apt
21	1 Bed Apt
22	2 Bed Apt
23	1 Bed Apt
24	1 Bed Apt
25	1 Bed Apt
26	1 Bed Apt
27	2 Bed Apt
28	2 Bed Apt
29	2 Bed Apt
30	2 Bed Apt
31	1 Bed Apt
32	2 Bed Apt
33	1 Bed Apt
34	1 Bed Apt
35	1 Bed Apt
36	1 Bed Apt
37	2 Bed Apt
Total Number of Units:	**37**

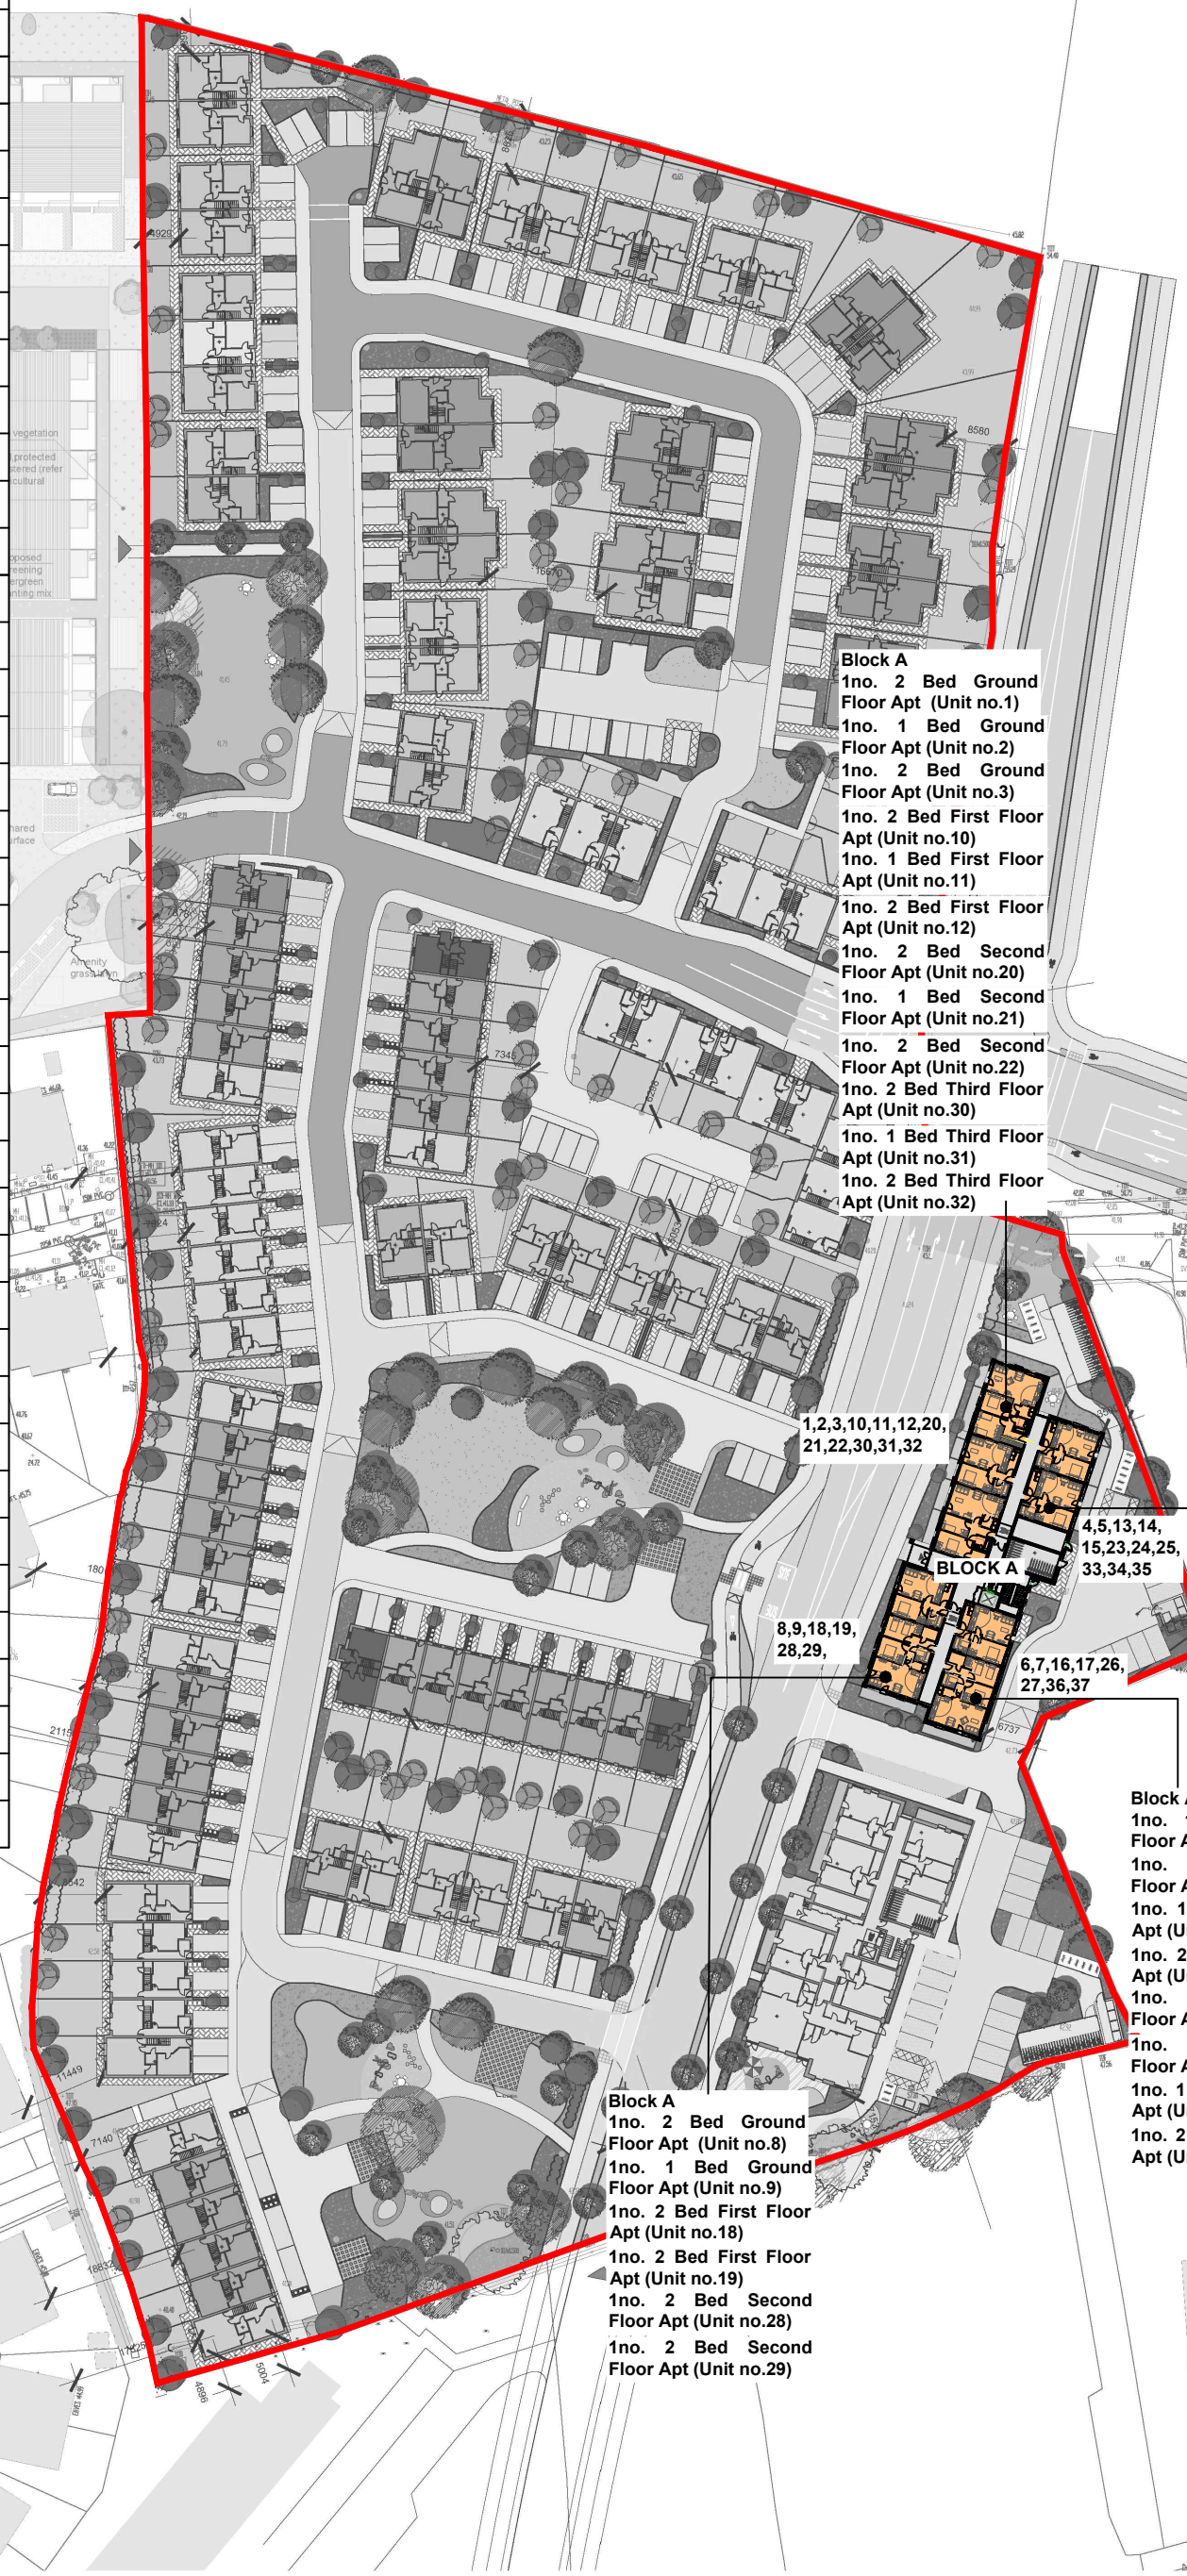

Notes:

- Do not scale from this drawing. Use figured dimensions in all cases.
- Verify dimensions on site and report any discrepancies to the Architect immediately.
- This drawing to be read in conjunction with the Architect 's Specification.
- © This drawing is copyright and may only be reproduced with the Architect 's permission.

Drawing Notes:

N

Issues & Revisions			
Rev.	Date	Drwn	Details of Issue / Revision
P1-S-5	04.02.2026	IT	ISSUED FOR INFORMATION
P3-S-0	04.02.2026	KL	ISSUED FOR PLANNING
P3-S-0	18.05.2026	MP	ISSUED FOR INFORMATION
P3-S-0	09.07.2026	MP	ISSUED FOR INFORMATION
P3-S-0	14.09.2026	MP	ISSUED FOR PLANNING

Dartry Mills,
Dartry Road
Dublin 6,
D06 Y0E3
T: +353 (0)1 498 7000
W: www.reddyarchitecture.com
E: info@reddyarchitecture.com

Client Details:
Ross-Park Residential HS Limited

Project Details:
Deer Park LRD
Off Park Road, Ardshanavooly (Townland), Kilarney, Co. Kerry

Drawing Title:
Proposed Part V Allocation

Job No.	Sheet Size:	Scale @A1:	Status	Purpose of Issue
P24-126C	A3_Portrait	1 : 1000	P3	Planning

Issue Date:	Drawn By:	Reviewed By:	Project - System - Spatial Zone - Level - Type - Originator - Role - Number	Revision
14/09/2026	MP	PM	DPK-06-SW-XXX-DR-RAU-AR-0100	P3-S-0

© Copyright Reddy Architecture & Urbanism