
FOR CONTINUATION REFER TO DRG 25123-00-DTM-DR-MWP-CE-0105

FOR CONTINUATION REFER TO DRG 25123-00-DTM-DR-MWP-CE-0106

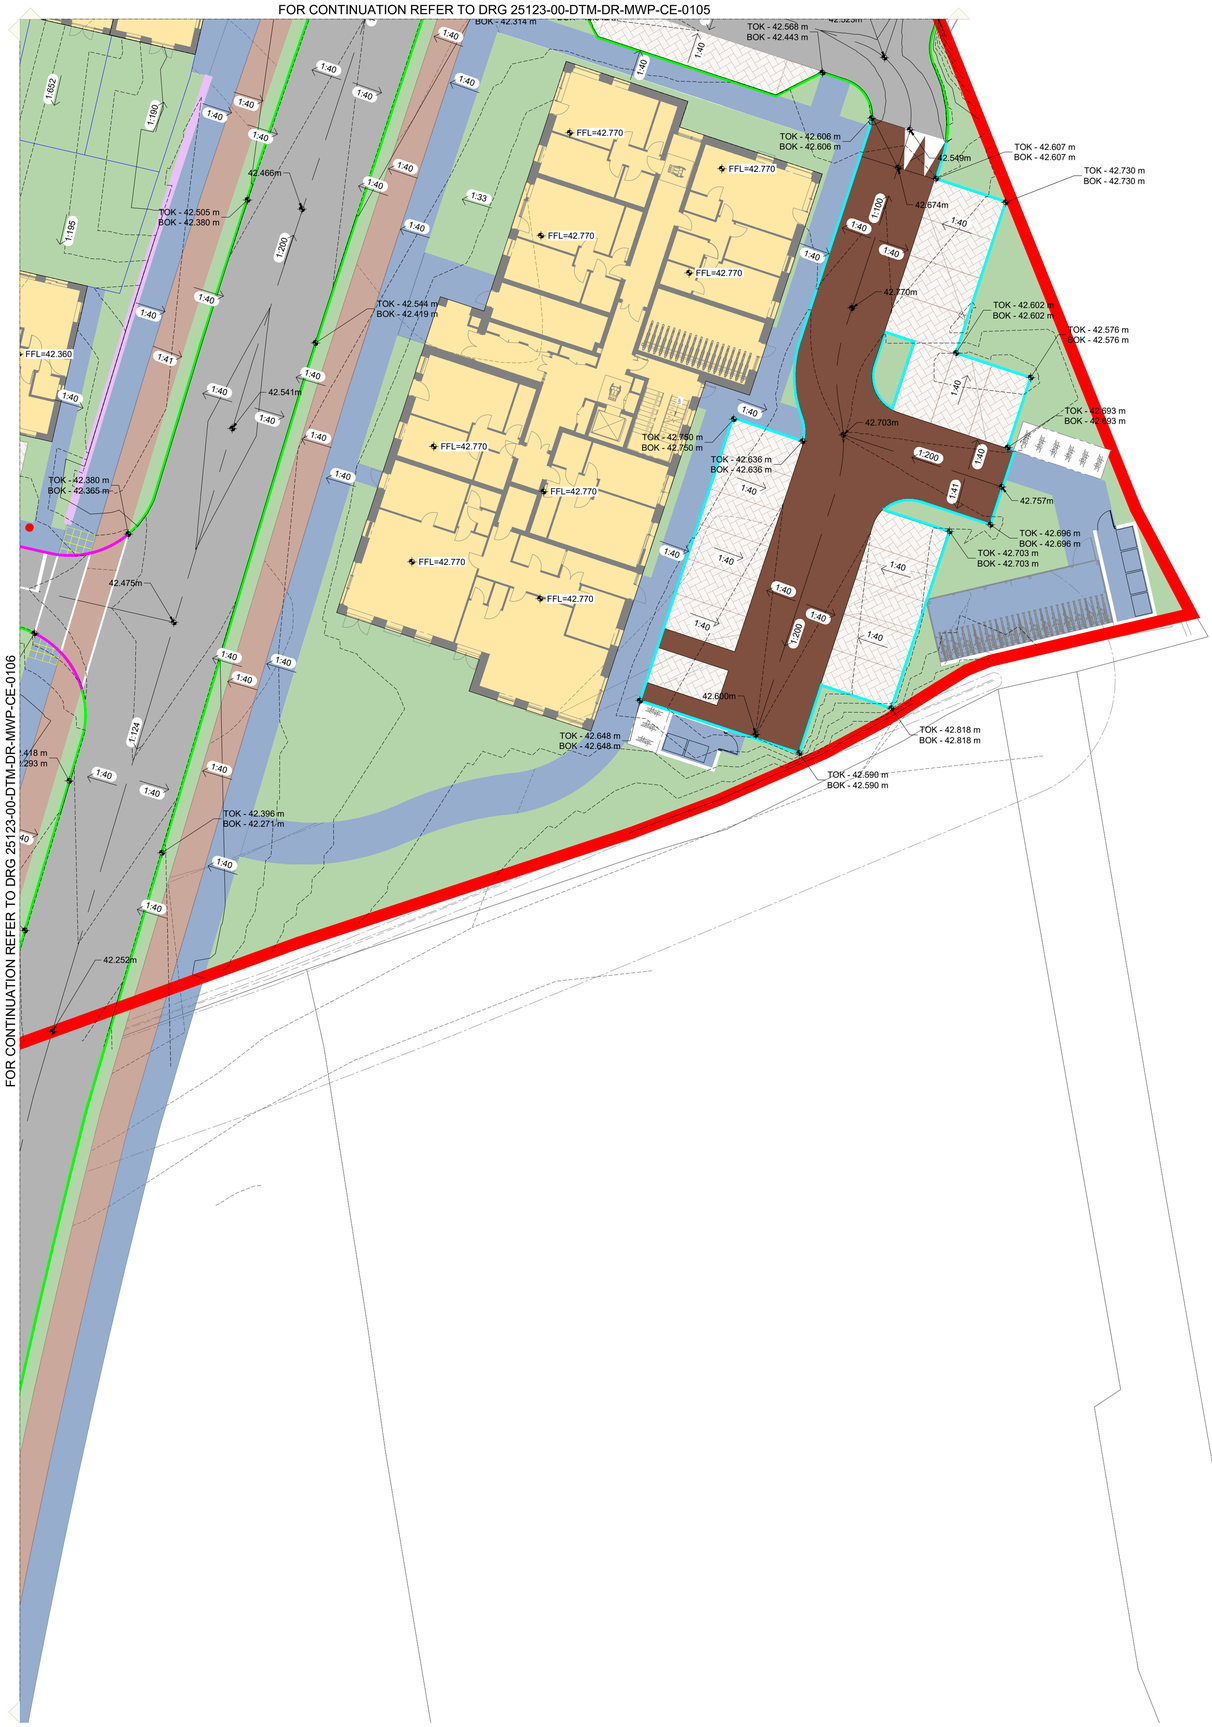



DO NOT SCALE FROM THIS DRAWING. USE FIGURED DIMENSIONS IN ALL CASES. VERIFY DIMENSIONS ON SITE AND REPORT ANY DISCREPANCIES TO THE DESIGNERS IMMEDIATELY. THIS DRAWING TO BE READ IN CONJUNCTION WITH THE DESIGNERS © THIS DRAWING IS COPYRIGHT AND MAY ONLY BE REPRODUCED WITH THE DESIGNERS PERMISSION.

NOTES

1. ALL DRAWINGS ARE TO BE READ IN CONJUNCTION WITH ALL RELEVANT SPECIFICATIONS, BILLS OF QUANTITIES, ARCHITECTURAL, SERVICES AND ENGINEERING DRAWINGS.
2. ALL LEVELS ARE IN METRES RELATED TO:
   DATUM: ORDNANCE DATUM MALIN HEAD
   REFERENCE SYSTEM: IRISH TRANSVERSE MERCATOR (ITM)
   GEOID: OSGM15
3. ALL DIMENSIONS ARE IN MILLIMETRES, UNLESS NOTED OTHERWISE.
4. ANY DISCREPANCIES BETWEEN THESE DOCUMENTS SHALL BE BROUGHT TO THE ATTENTION OF THE ENGINEER.
5. DRAWINGS ARE NOT TO BE SCALED.
6. AERIAL IMAGERY, WHEN USED, IS SOURCED FROM MICROSOFT BING MAPS THROUGH THE OPEN LICENSING AGREEMENT WITH AUTODESK.

LEGEND

- SITE BOUNDARY
- PROPOSED FLUSH KERB
- PROPOSED 15mm DROP KERB
- PROPOSED 125mm UPSTAND BULLNOSE KERB
- SITE OWNERSHIP BOUNDARY
- PROPOSED RETAINING WALL
- PROPOSED 1.8m HIGH BLOCK WALL
- PROPOSED ACCESS ROAD
- PROPOSED CONCRETE FOOTPATH
- PAVING
- GRASS
- BUILDING
- HOMEZONE AREA
- PARKING AREA
- GRASSCRETE



KEY PLAN
NOT TO SCALE

REV	DATE	DESCRIPTION	BY	APP
P03	29.09.26	ISSUED FOR INFORMATION	P.V.	I.B.
P02	14.09.26	ISSUED FOR INFORMATION	P.V.	I.B.
P01	12.03.26	ISSUED FOR INFORMATION	P.V.	I.B.

PROJECT:
DEEPARK HOUSING

TITLE:
SITE LEVEL AND ROAD LAYOUT SHEET 7

CLIENT:
ROSS-PARK RESIDENTIAL HS LIMITED

MWP
ENGINEERING AND ENVIRONMENTAL CONSULTANTS
CORK | TRALEE | LONDON | LIMERICK
mwp.ie

DRAWN:	CHECKED:	APPROVED:
P.V.	S.H.	I.B.
PROJECT NUMBER:	DATE:	SCALE @ A1:
25123	MAR 2026	1:200
ACCEPTANCE CODE:	PURPOSE OF ISSUE:	PURPOSE CODE:
S	ISSUED FOR INFORMATION	P1
DRAWING NUMBER:		REV:
25123-00-DTM-DR-MWP-CE-0107		P03

THIS DRAWING AND THE INFORMATION CONTAINED IN IT AND IN THE ELECTRONIC DATA FILES FROM WHICH IT WAS PRODUCED ARE THE COPYRIGHT OF MWP. THE DRAWING AND DATA ARE NOT TO BE USED OR MODIFIED FOR ANY PURPOSE OTHER THAN THAT FOR WHICH THEY WERE SUPPLIED BY MWP. THEY MAY NOT BE PASSED TO ANY THIRD PARTY WITHOUT THE PRIOR WRITTEN AGREEMENT OF MWP. THE DRAWING AND DATA ARE NOT TO BE USED FOR ANY PURPOSE OR PROJECT OTHER THAN THAT FOR WHICH THEY WERE SUPPLIED BY MWP. IF THE RECIPIENT DOES NOT AGREE TO THESE TERMS, THE DRAWING AND DATA SHOULD BE RETURNED TO MWP IMMEDIATELY. THE RECIPIENT'S USE OF THE DRAWING AND DATA SHALL BE DEEMED TO BE AN ACCEPTANCE OF THESE TERMS. ANY UNAUTHORISED REUSE OR MODIFICATION OF THE DRAWING AND DATA SHALL BE AT THE RECIPIENT'S SOLE RISK AND WITHOUT LIABILITY TO MWP. THE RECIPIENT SHALL INDEMNIFY AND HOLD HARMLESS MWP AGAINST ANY CLAIMS, LOSSES, DAMAGES AND EXPENSES ARISING OUT OF OR IN CONNECTION WITH ANY UNAUTHORISED REUSE OR MODIFICATION OF THE DRAWING AND DATA.