
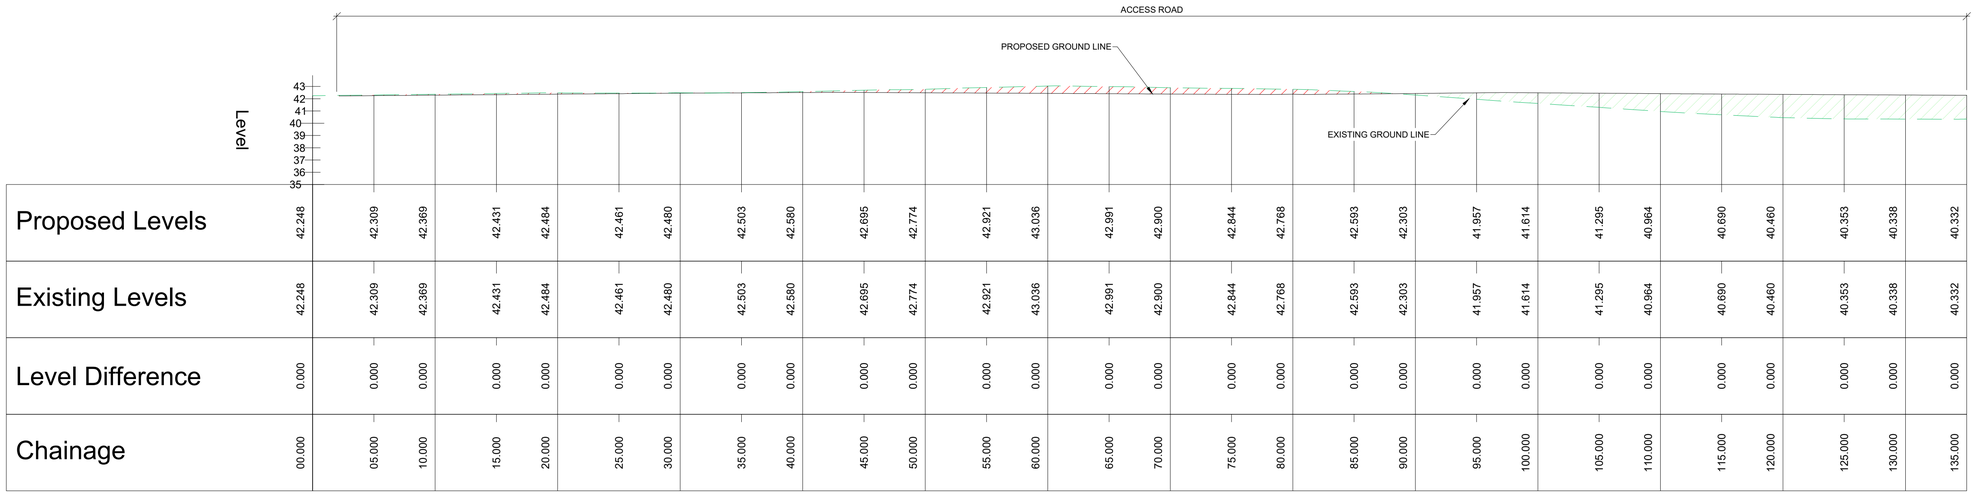


Proposed Levels	42.248	42.309	42.369	42.431	42.484	42.461	42.480	42.503	42.580	42.695	42.774	42.921	43.036	42.991	42.900	42.844	42.768	42.593	42.303	41.957	41.614	41.295	40.964	40.690	40.460	40.353	40.338	40.332
Existing Levels	42.248	42.309	42.369	42.431	42.484	42.461	42.480	42.503	42.580	42.695	42.774	42.921	43.036	42.991	42.900	42.844	42.768	42.593	42.303	41.957	41.614	41.295	40.964	40.690	40.460	40.353	40.338	40.332
Level Difference	0.000	0.000	0.000	0.000	0.000	0.000	0.000	0.000	0.000	0.000	0.000	0.000	0.000	0.000	0.000	0.000	0.000	0.000	0.000	0.000	0.000	0.000	0.000	0.000	0.000	0.000	0.000	0.000
Chainage	00.000	05.000	10.000	15.000	20.000	25.000	30.000	35.000	40.000	45.000	50.000	55.000	60.000	65.000	70.000	75.000	80.000	85.000	90.000	95.000	100.000	105.000	110.000	115.000	120.000	125.000	130.000	135.000

SECTION 12 PART 1
CH0.0M TO 135.0M
SCALE H 1:250 , V 1:250

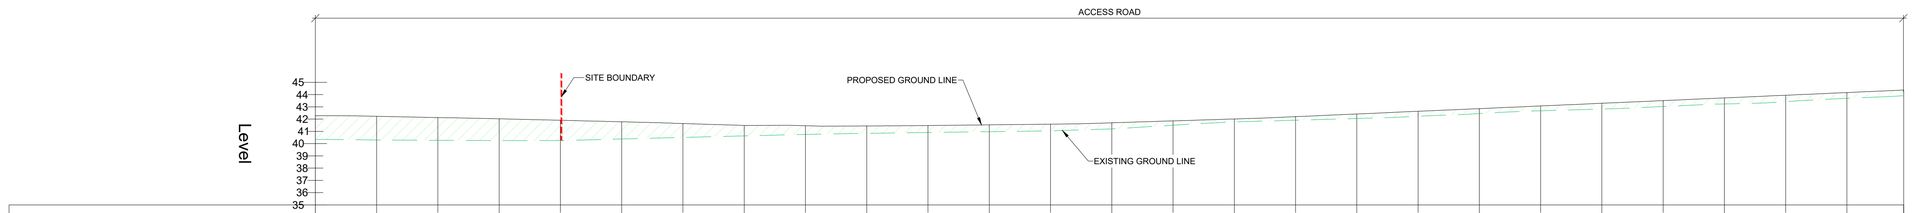

Proposed Levels	40.332	40.295	40.267	40.246	40.250	40.374	40.501	40.629	40.750	40.837	40.906	40.971	41.041	41.198	41.499	41.766	41.907	42.048	42.229	42.448	42.681	42.817	43.031	43.234	43.425	43.693	43.902
Existing Levels	40.332	40.295	40.267	40.246	40.250	40.374	40.501	40.629	40.750	40.837	40.906	40.971	41.041	41.198	41.499	41.766	41.907	42.048	42.229	42.448	42.681	42.817	43.031	43.234	43.425	43.693	43.902
Level Difference	0.000	0.000	0.000	0.000	0.000	0.000	0.000	0.000	0.000	0.000	0.000	0.000	0.000	0.000	0.000	0.000	0.000	0.000	0.000	0.000	0.000	0.000	0.000	0.000	0.000	0.000	0.000
Chainage	135.000	140.000	145.000	150.000	155.000	160.000	165.000	170.000	175.000	180.000	185.000	190.000	195.000	200.000	205.000	210.000	215.000	220.000	225.000	230.000	235.000	240.000	245.000	250.000	255.000	260.000	264.636

SECTION 12 PART 2
CH135.0M TO 264.6M
SCALE H 1:250 , V 1:250

DO NOT SCALE FROM THIS DRAWING. USE FIGURED DIMENSIONS IN ALL CASES. VERIFY DIMENSIONS ON SITE AND REPORT ANY DISCREPANCIES TO THE DESIGNERS IMMEDIATELY. THIS DRAWING TO BE READ IN CONJUNCTION WITH THE DESIGNERS © THIS DRAWING IS COPYRIGHT AND MAY ONLY BE REPRODUCED WITH THE DESIGNERS PERMISSION.

NOTES

1. ALL DRAWINGS ARE TO BE READ IN CONJUNCTION WITH ALL RELEVANT SPECIFICATIONS, BILLS OF QUANTITIES, ARCHITECTURAL, SERVICES AND ENGINEERING DRAWINGS.
2. ALL LEVELS ARE IN METRES RELATED TO:
   DATUM: ORDNANCE DATUM MALIN HEAD
   REFERENCE SYSTEM: IRISH TRANSVERSE MERCATOR (ITM)
   GEOID: OSGM15
3. ALL DIMENSIONS ARE IN MILLIMETRES, UNLESS NOTED OTHERWISE.
4. ANY DISCREPANCIES BETWEEN THESE DOCUMENTS SHALL BE BROUGHT TO THE ATTENTION OF THE ENGINEER.
5. DRAWINGS ARE NOT TO BE SCALED.
6. AERIAL IMAGERY, WHEN USED, IS SOURCED FROM MICROSOFT BING MAPS THROUGH THE OPEN LICENSING AGREEMENT WITH AUTODESK.

LEGEND

CUT AREA

FILL AREA

PROPOSED SURFACE

EXISTING SURFACE



KEY PLAN
NOT TO SCALE

REV	DATE	DESCRIPTION	BY	APP
P03	29.09.26	ISSUED FOR INFORMATION	P.V.	I.B.
P02	14.09.26	ISSUED FOR INFORMATION	P.V.	I.B.
P01	12.03.26	ISSUED FOR INFORMATION	P.V.	I.B.

PROJECT:
DEERPARK HOUSING

TITLE:
SITE SECTIONS SHEET 11

CLIENT:
ROSS-PARK RESIDENTIAL HS LIMITED

MWP
ENGINEERING AND ENVIRONMENTAL CONSULTANTS
CORK | TRALEE | LONDON | LIMERICK
mwp.ie

DRAWN:	CHECKED:	APPROVED:
P.V.	S.H.	I.B.
PROJECT NUMBER:	DATE:	SCALE @ A1:
25123	MAR 2026	1:250

ACCEPTANCE CODE:	PURPOSE OF ISSUE:	PURPOSE CODE:
S	ISSUED FOR INFORMATION	P1

DRAWING NUMBER: 25123-00-DTM-DR-MWP-CE-0211
REV: P03

THIS DRAWING AND THE INFORMATION CONTAINED IN IT IS THE COPYRIGHT OF MWP. IT IS NOT TO BE USED OR REPRODUCED IN WHOLE OR IN PART WITHOUT THE PRIOR WRITTEN CONSENT OF MWP. IT IS NOT TO BE LENT, COPIED OR DISCLOSED BY OR TO ANY UNAUTHORISED PERSON. IN THE ABSENCE OF A SIGNED AGREEMENT BETWEEN MWP AND THE RECIPIENT, THE RECIPIENT SHALL BE DEEMED TO HAVE ACCEPTED THE TERMS OF THIS NOTICE. ALL LIABILITY ARISING FROM ANY AMENDMENTS TO THIS DRAWING MADE BY PERSONS OTHER THAN MWP SHALL BE THE RESPONSIBILITY OF THE PERSON MAKING THE AMENDMENTS. CONSULTING ENGINEERS SHALL NOT BE LIABLE FOR THE USE OF ANY DRAWING BY ANY PARTY FOR ANY PURPOSE OTHER THAN THAT FOR WHICH THE DRAWING WAS ISSUED. IF ANY PERSON MAKES UNAUTHORISED USE OF THIS DRAWING OR ANY PART THEREOF, THEY SHALL INDEMNIFY MWP AGAINST ALL EXPENSES, LOSSES, DAMAGES AND THIRD PARTY CLAIMS ARISING FROM SUCH UNAUTHORISED USE.