


Proposed Levels	43.197	43.263	43.420	43.420	43.389	43.200	43.070	43.148	42.840	42.840	42.840	42.540	42.540	42.540	42.104	42.185	42.185	41.966	41.925	41.925	41.806	41.689
Existing Levels	43.199	43.181	43.113	43.047	43.011	42.918	42.786	42.669	42.545	42.310	42.025	41.738	41.488	41.451	41.414	41.388	41.450	41.526	41.638	41.665	41.680	41.594
Level Difference	-0.003	0.081	0.307	0.373	0.378	0.283	0.283	0.479	0.295	0.530	0.815	0.802	1.052	1.089	0.689	0.797	0.735	0.440	0.289	0.260	0.126	0.095
Chainage	00.000	05.000	10.000	15.000	20.000	25.000	30.000	35.000	40.000	45.000	50.000	55.000	60.000	65.000	70.000	75.000	80.000	85.000	90.000	95.000	100.000	105.000	110.000

SECTION E PART 1

CH0.0M TO 110.0M

SCALE H 1:250 , V 1:250

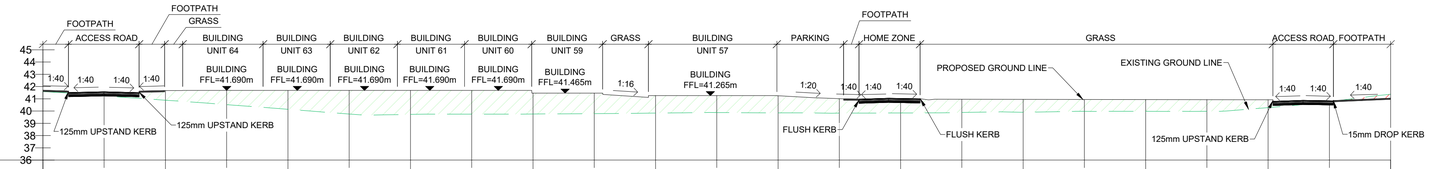

Proposed Levels	41.689	41.578	41.674	41.690	41.690	41.690	41.690	41.690	41.465	41.465	41.265	41.265	41.250	41.011	41.031	40.961	40.954	40.946	40.938	40.931	40.922	40.847	41.056
Existing Levels	41.594	41.230	40.888	40.522	40.148	39.760	39.728	39.749	39.761	39.793	39.840	39.879	39.852	39.830	39.846	39.887	39.900	39.978	39.982	39.983	40.286	40.769	41.366
Level Difference	0.095	0.348	0.786	1.168	1.542	1.930	1.962	1.941	1.704	1.672	1.425	1.386	1.397	1.181	1.185	1.075	1.053	0.968	0.957	0.948	0.635	0.078	-0.311
Chainage	110.000	115.000	120.000	125.000	130.000	135.000	140.000	145.000	150.000	155.000	160.000	165.000	170.000	175.000	180.000	185.000	190.000	195.000	200.000	205.000	210.000	215.000	220.000

SECTION E PART 2

CH110.0M TO 220.0M

SCALE H 1:250 , V 1:250

DO NOT SCALE FROM THIS DRAWING. USE FIGURED DIMENSIONS IN ALL CASES. VERIFY DIMENSIONS ON SITE AND REPORT ANY DISCREPANCIES TO THE DESIGNERS IMMEDIATELY. THIS DRAWING TO BE READ IN CONJUNCTION WITH THE DESIGNERS © THIS DRAWING IS COPYRIGHT AND MAY ONLY BE REPRODUCED WITH THE DESIGNERS PERMISSION.

NOTES

1. ALL DRAWINGS ARE TO BE READ IN CONJUNCTION WITH ALL RELEVANT SPECIFICATIONS, BILLS OF QUANTITIES, ARCHITECTURAL, SERVICES AND ENGINEERING DRAWINGS.
2. ALL LEVELS ARE IN METRES RELATED TO:
   DATUM: ORDNANCE DATUM MALIN HEAD
   REFERENCE SYSTEM: IRISH TRANSVERSE MERCATOR (ITM)
   GEOID: OSGM15
3. ALL DIMENSIONS ARE IN MILLIMETRES, UNLESS NOTED OTHERWISE.
4. ANY DISCREPANCIES BETWEEN THESE DOCUMENTS SHALL BE BROUGHT TO THE ATTENTION OF THE ENGINEER.
5. DRAWINGS ARE NOT TO BE SCALED.
6. AERIAL IMAGERY, WHEN USED, IS SOURCED FROM MICROSOFT BING MAPS THROUGH THE OPEN LICENSING AGREEMENT WITH AUTODESK.

LEGEND

CUT AREA

FILL AREA

PROPOSED SURFACE

EXISTING SURFACE



KEY PLAN
NOT TO SCALE

REV	DATE	DESCRIPTION	BY	APP
P03	29.09.26	ISSUED FOR INFORMATION	P.V.	I.B.
P02	14.09.26	ISSUED FOR INFORMATION	P.V.	I.B.
P01	12.03.26	ISSUED FOR INFORMATION	P.V.	I.B.

PROJECT:
DEERPARK HOUSING

TITLE:
SITE SECTIONS SHEET 5

CLIENT:
ROSS-PARK RESIDENTIAL HS LIMITED

MWP
ENGINEERING AND ENVIRONMENTAL CONSULTANTS
CORK | TRALEE | LONDON | LIMERICK
mwp.ie

DRAWN:	CHECKED:	APPROVED:
P.V.	S.H.	I.B.
PROJECT NUMBER:	DATE:	SCALE @ A1:
25123	MAR 2026	1:250

ACCEPTANCE CODE:	PURPOSE OF ISSUE:	PURPOSE CODE:
S	ISSUED FOR INFORMATION	P1

DRAWING NUMBER: 25123-00-DTM-DR-MWP-CE-0205
REV: P03

COPYRIGHT AND THE INFORMATION CONTAINED IN THIS DRAWING IS PROPRIETARY DATA AND IS FURNISHED SOLELY FOR THE PURPOSE OF REVIEW. THIS DRAWING IS NOT TO BE COPIED IN WHOLE OR IN PART, NOR IS IT TO BE USED FOR ANY PURPOSE OTHER THAN THAT FOR WHICH IT IS SPECIFICALLY FURNISHED WITHOUT THE EXPRESS WRITTEN PERMISSION OF MWP. ANY USE OF THIS DRAWING BY ANY PARTY FOR ANY PURPOSE OTHER THAN THAT EXPRESSLY PERMITTED BY MWP IS PROHIBITED. BY ACCEPTANCE OF THIS DRAWING YOU AGREE TO BE BOUND BY THE ABOVE RESTRICTIONS. YOU AGREE TO DESTROY ANY COPIES MADE OF THIS DRAWING AT THE REQUEST OF MWP.