


Proposed Levels	41.056	41.260	41.260	41.207	41.453	41.700	42.070	42.070	42.070	41.879	41.857	41.949	41.929	41.909	41.913	41.903	41.775	41.673	41.590	
Existing Levels	41.366	41.797	42.176	42.570	42.962	43.498	43.611	43.610	43.593	43.447	43.132	42.738	42.313	41.862	41.543	41.512	41.540	41.577	41.543	41.497	41.894	
Level Difference	-0.311	-0.537	-0.916	-1.364	-1.509	-1.798	-1.541	-1.540	-1.523	-1.568	-1.275	-0.789	-0.385	0.047	0.370	0.391	0.235	0.096	0.047			
Chainage	220.000	225.000	230.000	235.000	240.000	245.000	250.000	255.000	260.000	265.000	270.000	275.000	280.000	285.000	290.000	295.000	300.000	305.000	310.000	315.000	320.000	325.000	327.871

SECTION E PART 3
CH220.0M TO 327.9M
SCALE H 1:250 , V 1:250

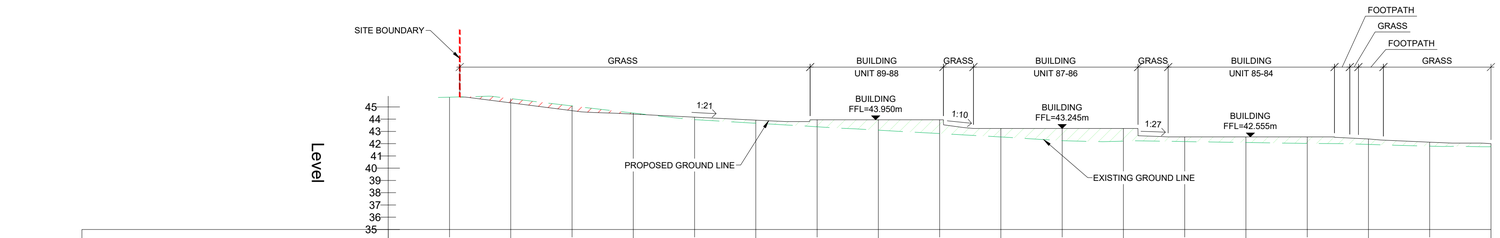

Proposed Levels		45.331		44.690	44.409	44.163	43.920	43.950	43.950	43.950	43.245	43.245	43.245	42.555	42.555	42.555	42.380	42.118	42.006	
Existing Levels		45.795	45.678	45.076	44.504	43.956	43.668	43.378	43.101	42.823	42.546	42.247	42.208	42.170	42.092	42.020	41.937	41.795	41.751	
Level Difference			-0.346	-0.386	-0.095	0.207	0.252	0.572	0.849	1.127	0.699	0.998	1.037	0.385	0.463	0.535	0.442	0.324	0.255	
Chainage	00.000	05.000	10.000	15.000	20.000	25.000	30.000	35.000	40.000	45.000	50.000	55.000	60.000	65.000	70.000	75.000	80.000	85.000	90.000	

SECTION F PART 1
CH0.0M TO 90.0M
SCALE H 1:250 , V 1:250

DO NOT SCALE FROM THIS DRAWING. USE FIGURED DIMENSIONS IN ALL CASES. VERIFY DIMENSIONS ON SITE AND REPORT ANY DISCREPANCIES TO THE DESIGNERS IMMEDIATELY. THIS DRAWING TO BE READ IN CONJUNCTION WITH THE DESIGNERS © THIS DRAWING IS COPYRIGHT AND MAY ONLY BE REPRODUCED WITH THE DESIGNERS PERMISSION.

NOTES

1. ALL DRAWINGS ARE TO BE READ IN CONJUNCTION WITH ALL RELEVANT SPECIFICATIONS, BILLS OF QUANTITIES, ARCHITECTURAL, SERVICES AND ENGINEERING DRAWINGS.
2. ALL LEVELS ARE IN METRES RELATED TO:
   DATUM: ORDNANCE DATUM MALIN HEAD
   REFERENCE SYSTEM: IRISH TRANSVERSE MERCATOR (ITM)
   GEOID: OSGM15
3. ALL DIMENSIONS ARE IN MILLIMETRES, UNLESS NOTED OTHERWISE.
4. ANY DISCREPANCIES BETWEEN THESE DOCUMENTS SHALL BE BROUGHT TO THE ATTENTION OF THE ENGINEER.
5. DRAWINGS ARE NOT TO BE SCALED.
6. AERIAL IMAGERY, WHEN USED, IS SOURCED FROM MICROSOFT BING MAPS THROUGH THE OPEN LICENSING AGREEMENT WITH AUTODESK.

LEGEND

CUT AREA

FILL AREA

PROPOSED SURFACE

EXISTING SURFACE



KEY PLAN
NOT TO SCALE

REV	DATE	DESCRIPTION	BY	APP
P03	29.09.26	ISSUED FOR INFORMATION	P.V.	I.B.
P02	14.09.26	ISSUED FOR INFORMATION	P.V.	I.B.
P01	12.03.26	ISSUED FOR INFORMATION	P.V.	I.B.

PROJECT:
DEERPARK HOUSING

TITLE:
SITE SECTIONS SHEET 6

CLIENT:
ROSS-PARK RESIDENTIAL HS LIMITED

MWP
ENGINEERING AND ENVIRONMENTAL CONSULTANTS
CORK | TRALEE | LONDON | LIMERICK
mwp.ie

DRAWN:	CHECKED:	APPROVED:
P.V.	S.H.	I.B.
PROJECT NUMBER:	DATE:	SCALE @ A1:
25123	MAR 2026	1:250
ACCEPTANCE CODE:	PURPOSE OF ISSUE:	PURPOSE CODE:
S	ISSUED FOR INFORMATION	P1
DRAWING NUMBER:		REV:
25123-00-DTM-DR-MWP-CE-0206		P03

THIS DRAWING AND THE INFORMATION CONTAINED IN IT ARE CONFIDENTIAL AND MUST NOT BE DISCLOSED TO ANY PERSON OTHER THAN THE CLIENT FOR WHOM IT HAS BEEN PREPARED, OR USED, COPIED OR REPRODUCED IN WHOLE OR IN PART WITHOUT THE PRIOR WRITTEN CONSENT OF MWP. ANY SUCH UNAUTHORISED USE WILL BE AT THE RECIPIENT'S OWN RISK AND MWP ACCEPTS NO RESPONSIBILITY OR LIABILITY WHATSOEVER IN RESPECT OF ANY USE OF THIS DRAWING BY ANY PERSON OTHER THAN THE CLIENT FOR WHOM IT HAS BEEN PREPARED AND ANY SUCH USE IS AT THE RECIPIENT'S OWN RISK. MWP ACCEPTS NO RESPONSIBILITY OR LIABILITY WHATSOEVER IN RESPECT OF ANY USE OF THIS DRAWING FOR THE CLIENT FOR WHOM IT HAS BEEN PREPARED AND ANY SUCH USE IS AT THE RECIPIENT'S OWN RISK. MWP ACCEPTS NO RESPONSIBILITY OR LIABILITY WHATSOEVER IN RESPECT OF ANY USE OF THIS DRAWING BY ANY PERSON OTHER THAN THE CLIENT FOR WHOM IT HAS BEEN PREPARED AND ANY SUCH USE IS AT THE RECIPIENT'S OWN RISK. MWP ACCEPTS NO RESPONSIBILITY OR LIABILITY WHATSOEVER IN RESPECT OF ANY USE OF THIS DRAWING FOR