


Proposed Levels	42.006	41.709	41.565	41.565	41.467	41.419	41.479	41.565	41.565	41.400	41.317	41.342	41.493	41.795	41.795	41.768	41.660	41.649	41.802	41.809	
Existing Levels	41.751	41.367	40.961	40.672	40.530	40.408	40.225	40.160	40.101	40.055	40.001	39.990	39.999	40.016	40.006	40.018	40.096	40.169	40.243	40.291	
Level Difference	0.255	0.342	0.604	0.893	0.938	1.012	1.254	1.405	1.464	1.345	1.316	1.353	1.494	1.779	1.789	1.750	1.564	1.480	1.559	1.517	
Chainage	90.000	95.000	100.000	105.000	110.000	115.000	120.000	125.000	130.000	135.000	140.000	145.000	150.000	155.000	160.000	165.000	170.000	175.000	180.000	182.010	

SECTION F PART 2
CH90.0M TO 182.0M
SCALE H 1:250 , V 1:250

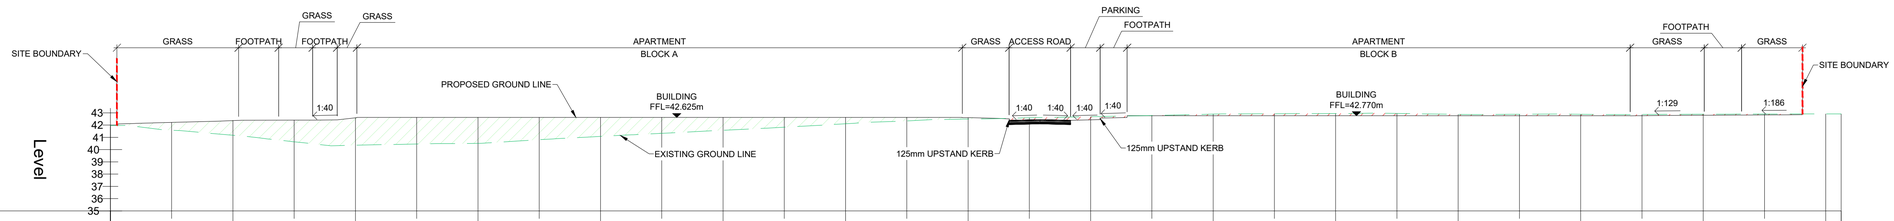

Proposed Levels		42.219	42.371	42.402	42.598	42.625	42.625	42.625	42.625	42.625	42.625	42.625	42.625	42.625	42.610	42.431	42.432	42.770	42.770	42.770	42.770
Existing Levels	41.959	41.586	41.172	40.639	40.361	40.459	40.510	40.811	41.079	41.331	41.577	41.832	42.109	42.339	42.495	42.594	42.689	42.790	42.897	42.925	42.946
Level Difference		0.633	1.199	1.763	2.237	2.166	2.115	1.814	1.546	1.294	1.048	0.793	0.516	0.286	0.115	-0.163	-0.257	-0.020	-0.127	-0.155	-0.176
Chainage	00.000	05.000	10.000	15.000	20.000	25.000	30.000	35.000	40.000	45.000	50.000	55.000	60.000	65.000	70.000	75.000	80.000	85.000	90.000	95.000	100.000

Proposed Levels		42.770	42.770	42.770	42.770	42.770	42.770	42.765	42.802	42.828											
Existing Levels	41.959	42.951	42.875	42.887	42.885	42.867	42.893	42.905	42.916	42.919											
Level Difference		-0.181	-0.105	-0.117	-0.115	-0.103	-0.091	-0.077													
Chainage	00.000	105.000	110.000	115.000	120.000	125.000	130.000	135.000	140.000	141.260											

SECTION G
CH0.0M TO 141.3M
SCALE H 1:250 , V 1:250

DO NOT SCALE FROM THIS DRAWING. USE FIGURED DIMENSIONS IN ALL CASES. VERIFY DIMENSIONS ON SITE AND REPORT ANY DISCREPANCIES TO THE DESIGNERS IMMEDIATELY. THIS DRAWING TO BE READ IN CONJUNCTION WITH THE DESIGNERS © THIS DRAWING IS COPYRIGHT AND MAY ONLY BE REPRODUCED WITH THE DESIGNERS PERMISSION.

NOTES

1. ALL DRAWINGS ARE TO BE READ IN CONJUNCTION WITH ALL RELEVANT SPECIFICATIONS, BILLS OF QUANTITIES, ARCHITECTURAL, SERVICES AND ENGINEERING DRAWINGS.
2. ALL LEVELS ARE IN METRES RELATED TO:
   DATUM: ORDNANCE DATUM MALIN HEAD
   REFERENCE SYSTEM: IRISH TRANSVERSE MERCATOR (ITM)
   GEOID: OSGM15
3. ALL DIMENSIONS ARE IN MILLIMETRES, UNLESS NOTED OTHERWISE.
4. ANY DISCREPANCIES BETWEEN THESE DOCUMENTS SHALL BE BROUGHT TO THE ATTENTION OF THE ENGINEER.
5. DRAWINGS ARE NOT TO BE SCALED.
6. AERIAL IMAGERY, WHEN USED, IS SOURCED FROM MICROSOFT BING MAPS THROUGH THE OPEN LICENSING AGREEMENT WITH AUTODESK.

LEGEND

CUT AREA

FILL AREA

PROPOSED SURFACE

EXISTING SURFACE



KEY PLAN
NOT TO SCALE

REV	DATE	DESCRIPTION	BY	APP
P03	29.09.26	ISSUED FOR INFORMATION	P.V.	I.B.
P02	14.09.26	ISSUED FOR INFORMATION	P.V.	I.B.
P01	12.03.26	ISSUED FOR INFORMATION	P.V.	I.B.

PROJECT:
DEERPARK HOUSING

TITLE:
SITE SECTIONS SHEET 7

CLIENT:
ROSS-PARK RESIDENTIAL HS LIMITED

MWP
ENGINEERING AND ENVIRONMENTAL CONSULTANTS
CORK | TRALEE | LONDON | LIMERICK
mwp.ie

DRAWN:	CHECKED:	APPROVED:
P.V.	S.H.	I.B.
PROJECT NUMBER:	DATE:	SCALE @ A1:
25123	MAR 2026	1:250

ACCEPTANCE CODE:	PURPOSE OF ISSUE:	PURPOSE CODE:
S	ISSUED FOR INFORMATION	P1

DRAWING NUMBER: 25123-00-DTM-DR-MWP-CE-0207
REV: P03

THIS DRAWING AND THE INFORMATION CONTAINED IN THIS DRAWING IS PROPRIETARY AND CONFIDENTIAL AND IS THE PROPERTY OF MWP. IT IS ISSUED ON THE CONDITION THAT IT SHALL NOT BE DISCLOSED, REPRODUCED OR COPIED IN WHOLE OR IN PART, OR USED FOR ANY PURPOSE WHATSOEVER WITHOUT THE PRIOR WRITTEN CONSENT OF MWP. IT SHALL NOT BE USED OTHER THAN FOR THE PURPOSE FOR WHICH IT WAS SUPPLIED. ALL THIRD PARTIES, BY THEIR USE OF THIS DRAWING, AGREE TO BE BOUND BY THIS NOTICE. IF YOU ARE NOT THE INTENDED RECIPIENT YOU MUST NOT COPY, USE OR DISCLOSE THE CONTENTS OF THIS DRAWING TO ANY OTHER PERSON AND MUST DESTROY OR RETURN IT TO MWP. ANY UNAUTHORISED REPRODUCTION OR USE OF THIS DRAWING MAY BE UNLAWFUL AND MAY RESULT IN LEGAL PROCEEDINGS. IF YOU HAVE RECEIVED THIS DRAWING IN ERROR, PLEASE INFORM MWP AND THE AUTHOR IMMEDIATELY. CONSULTING ENGINEERS DO NOT ACCEPT ANY RESPONSIBILITY OR LIABILITY WHATSOEVER FOR, OR OWE ANY DUTY OF CARE TO, ANYONE OTHER THAN THE CLIENT WITH RESPECT TO THE CONTENTS OF THIS DRAWING AND NO RELIANCE MAY BE PLACED ON IT BY ANY OTHER PARTY EXCEPT AS AGREED IN WRITING BY MWP.