

Lighting Column & Surround Details (N.T.S)

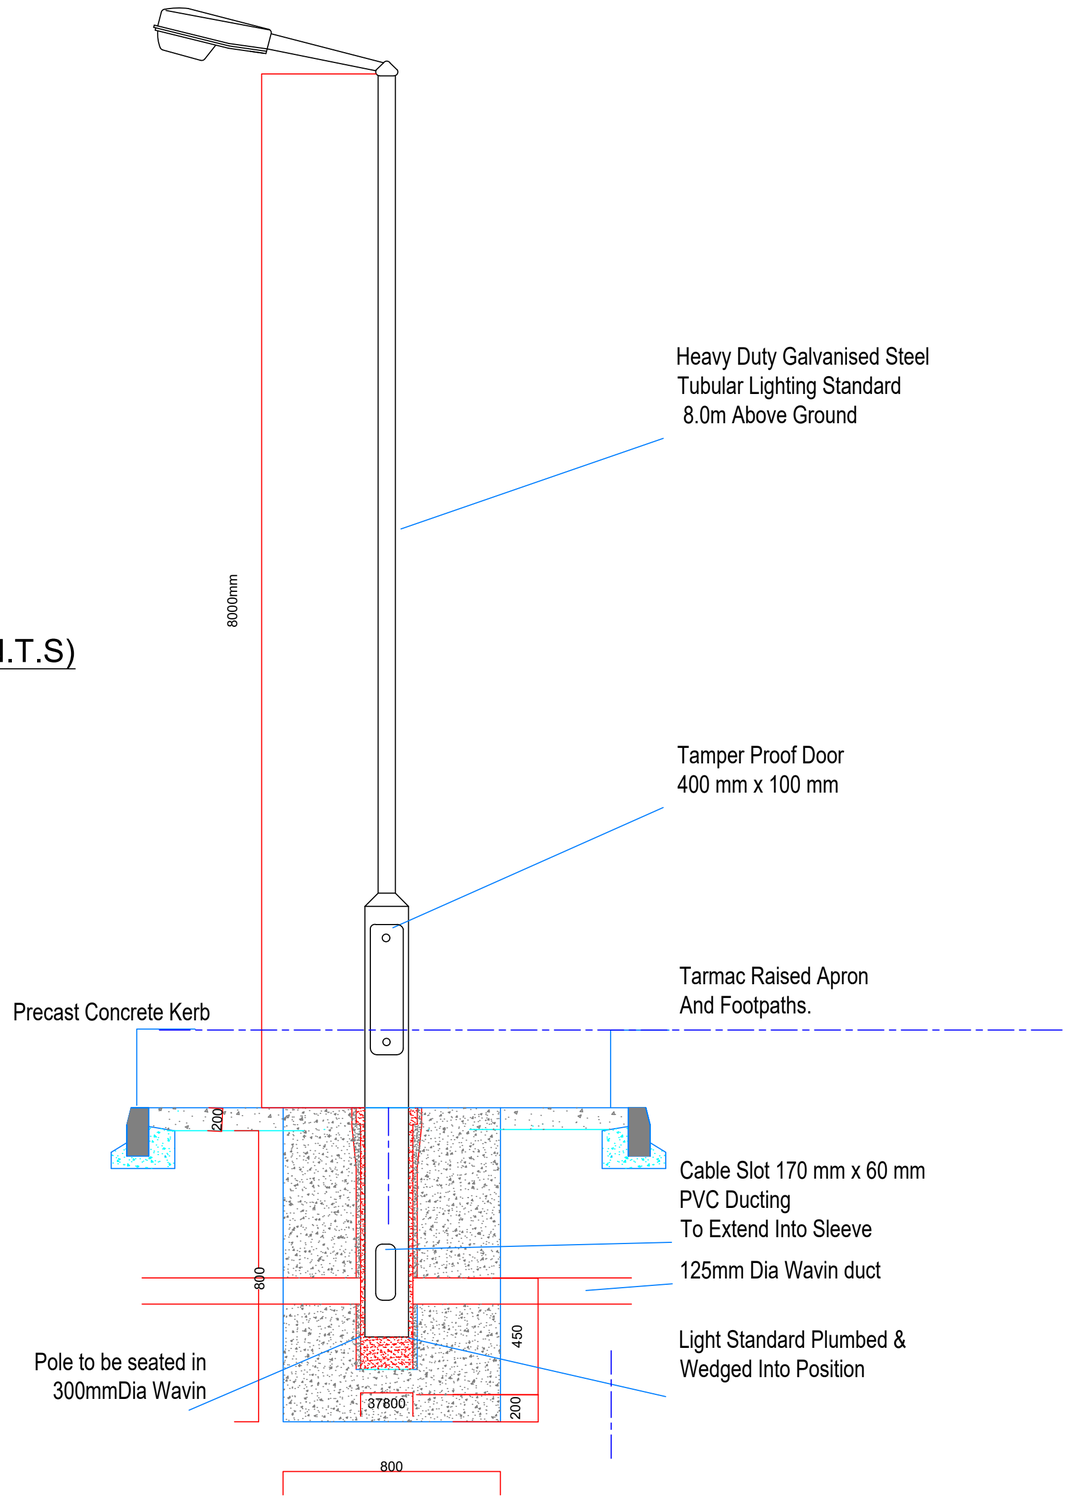

Lighting Column & Surround Details (N.T.S)

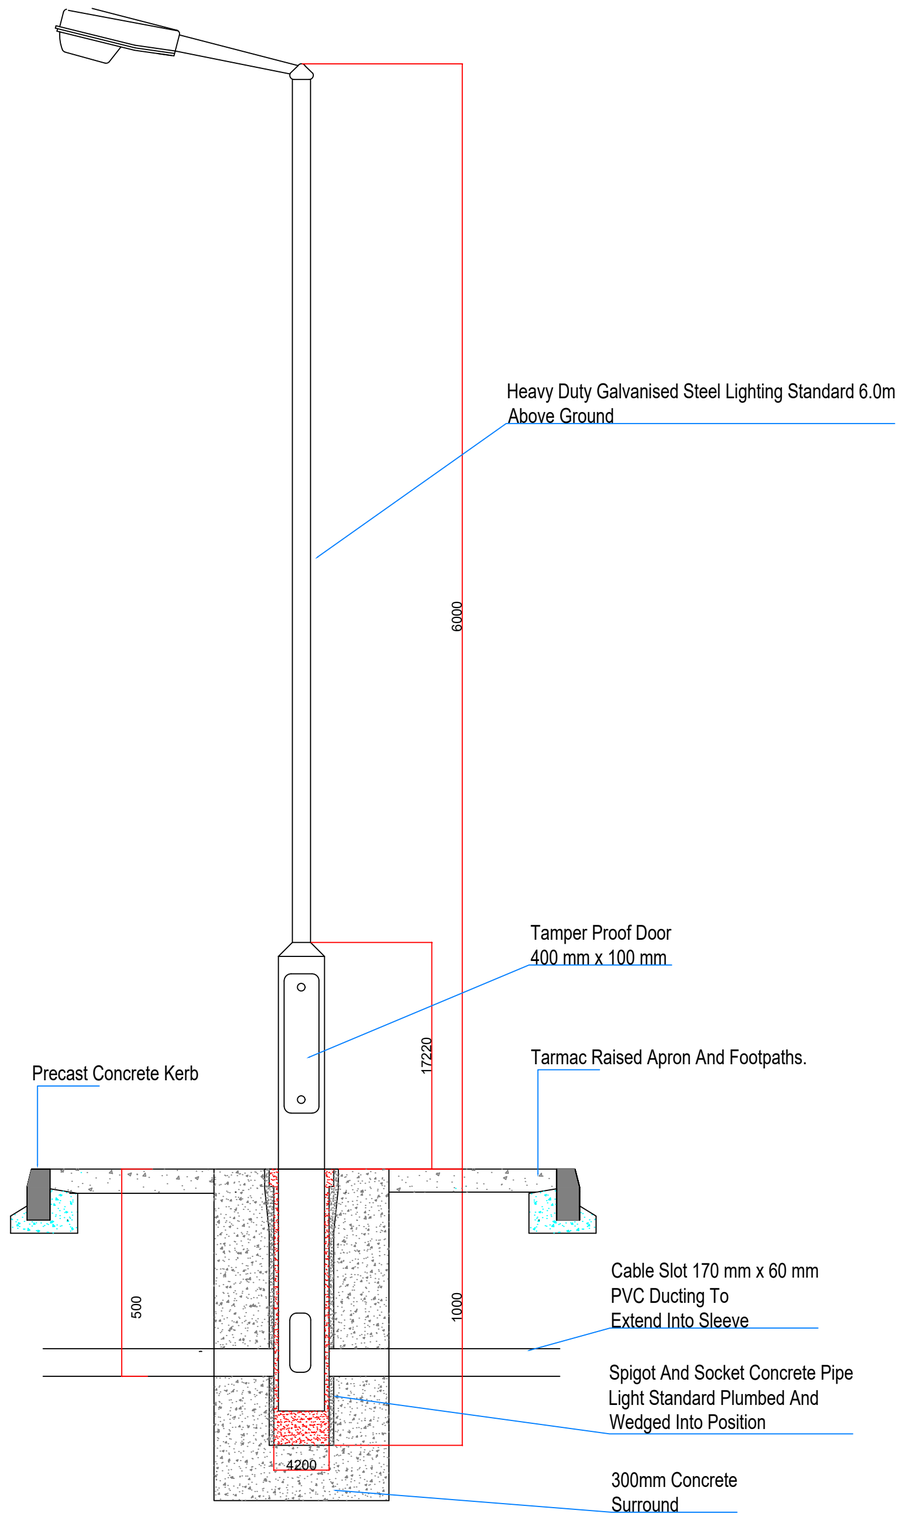

THIS DRAWING, AND THE INFORMATION CONTAINED IN THIS DRAWING, IS PRIVATE AND CONFIDENTIAL AND IS INTENDED SOLELY FOR THE USE OF THE INDIVIDUAL OR ENTITY TO WHICH IT IS ADDRESSED (THE "RECIPIENT"). THE DRAWING IS PROVIDED STRICTLY ON THE BASIS OF THE TERMS AND CONDITIONS AGREED BETWEEN THE RECIPIENT AND MWP. ANY UNAUTHORISED USE, REPRODUCTION OR DISCLOSURE OF THIS DRAWING OR ANY PART OF IT IS PROHIBITED. IF YOU ARE NOT THE INTENDED RECIPIENT, YOU MUST NOT USE, COPY, DISTRIBUTE OR DISCLOSE THIS DRAWING TO ANY OTHER PERSON. IF YOU HAVE RECEIVED THIS DRAWING IN ERROR, PLEASE NOTIFY MWP IMMEDIATELY AND DELETE IT FROM YOUR SYSTEM. MWP ACCEPTS NO RESPONSIBILITY FOR ANY USE OF THIS DRAWING BY ANY PERSON OTHER THAN THE RECIPIENT, OR FOR ANY PURPOSE OTHER THAN THAT FOR WHICH IT WAS PROVIDED BY MWP. MWP DOES NOT ACCEPT ANY RESPONSIBILITY OR LIABILITY WHATSOEVER FOR THE USE OF THIS DRAWING BY ANY PARTY FOR ANY PURPOSE OTHER THAN THAT FOR WHICH THE DRAWING HAS BEEN PREPARED AND PROVIDED TO THE RECIPIENT. MWP IS A TRADING NAME OF MACKEL & WORKMAN PARTNERSHIP LTD, A PARTNERSHIP OF ENGINEERING AND ENVIRONMENTAL CONSULTANTS AND MWP DO NOT ACCEPT ANY RESPONSIBILITY OR LIABILITY WHATSOEVER FOR THE USE OF THIS DRAWING BY ANY PARTY FOR ANY PURPOSE OTHER THAN THAT FOR WHICH THE DRAWING HAS BEEN PREPARED AND PROVIDED TO THE RECIPIENT

REV	DATE	DESCRIPTION	BY	APP
P01	22/09/26	Issued For Planning	S.C	F.F

MWP
ENGINEERING AND ENVIRONMENTAL CONSULTANTS
CORK | TRALEE | LONDON | LIMERICK
mwp.ie

PROJECT:
DEERPARK HOUSING DEVELOPMENT

CLIENT:
VISION CONTRACTING LIMITED

TITLE:
SITE LIGHTING DETAIL SHEET

DRAWN:	CHECKED:	APPROVED:
M.S.	C.G	F.F
PROJECT NUMBER:	DATE:	SCALE @ A1:
25123	26/02/2026	NTS

ACCEPTANCE CODE:	PURPOSE OF ISSUE:	PURPOSE CODE:
S	ISSUED FOR PLANNING PERMISSION	P3

DRAWING NUMBER: 25123-ZZ-ZZZ-DR-MWP-EE-9900
REV: P01