

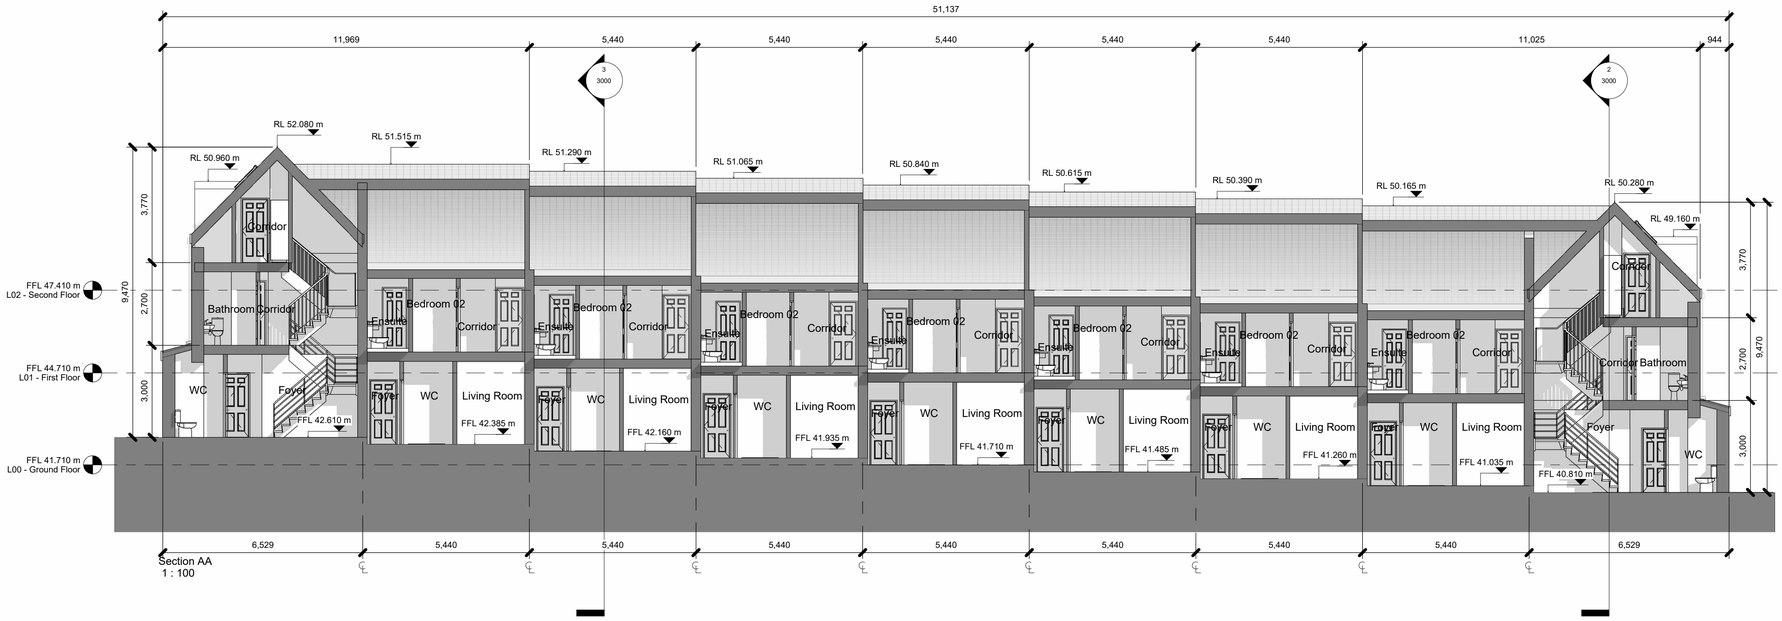


Section AA
1 : 100

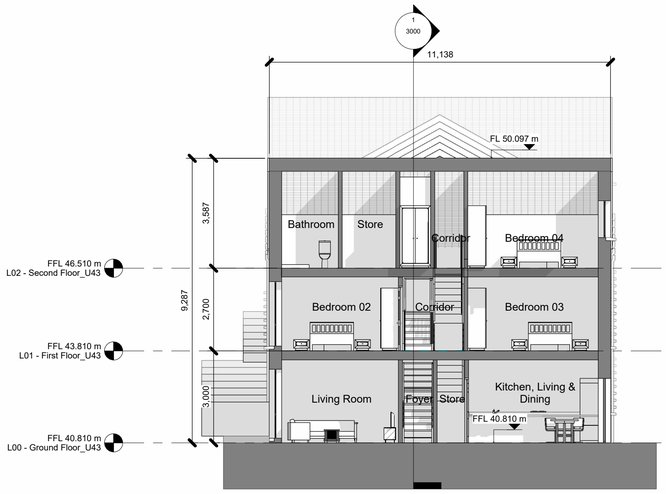

Section B-B
1 : 100

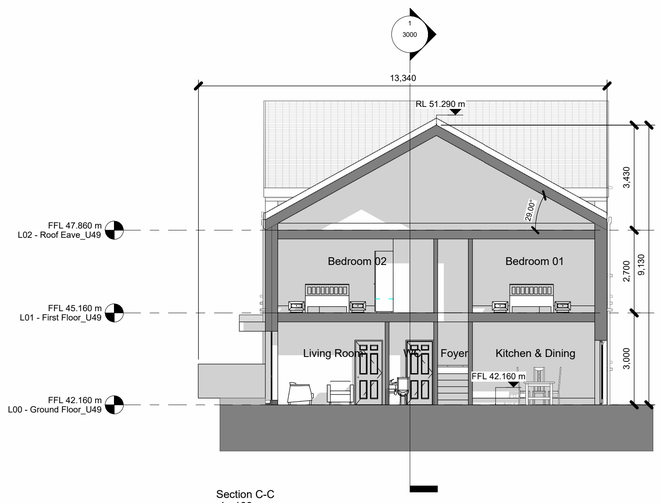


Section C-C
1 : 100

Notes:

- Do not scale from this drawing. Use figured dimensions in all cases.
- Verify dimensions on site and report any discrepancies to the Architect immediately.
- This drawing to be read in conjunction with the Architect 's Specification.
- © This drawing is copyright and may only be reproduced with the Architect 's permission.

Drawing Notes:

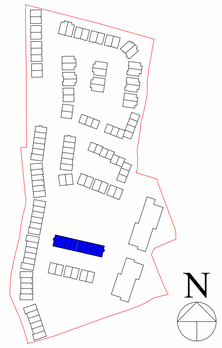

Rev	Date	Drwn	Details of Issue / Revision
P3-S-1	14.09.2026	MP	ISSUED FOR PLANNING
P3-S-0	18.02.2026	KL	ISSUED FOR PLANNING

Issues & Revisions

reddy a+u

Douglas Business Centre,
Carrigaline Rd,
Douglas, Cork,
T12 PO88

T: + 353 (0)21 436 2922
W: www.reddyarchitecture.com
E: info@reddyarchitecture.com

Client Details:
Ross-Park Residential HS Limited

Project Details:
Deer Park LRD
Off Park Road, Ardshanavooly (Townland), Killarney, Co. Kerry.

Drawing Title:
Townhouse H - Sections

Job No.	Sheet Size:	Scale @A1:
P24-126C	A1_L	As indicated
Issue Date:	Drawn By:	Reviewed By:
14.09.2026	KL	PM
Status: **P3**	Purpose of Issue: **PLANNING**	

Project - Originator -Zone - Unit - Level - Type - Originator - Role - Number: **DPK-06-TH-XXX-DR-RAU-AR-3000**

Revision: **P3-S-1**

© Copyright Reddy Architecture & Urbanism