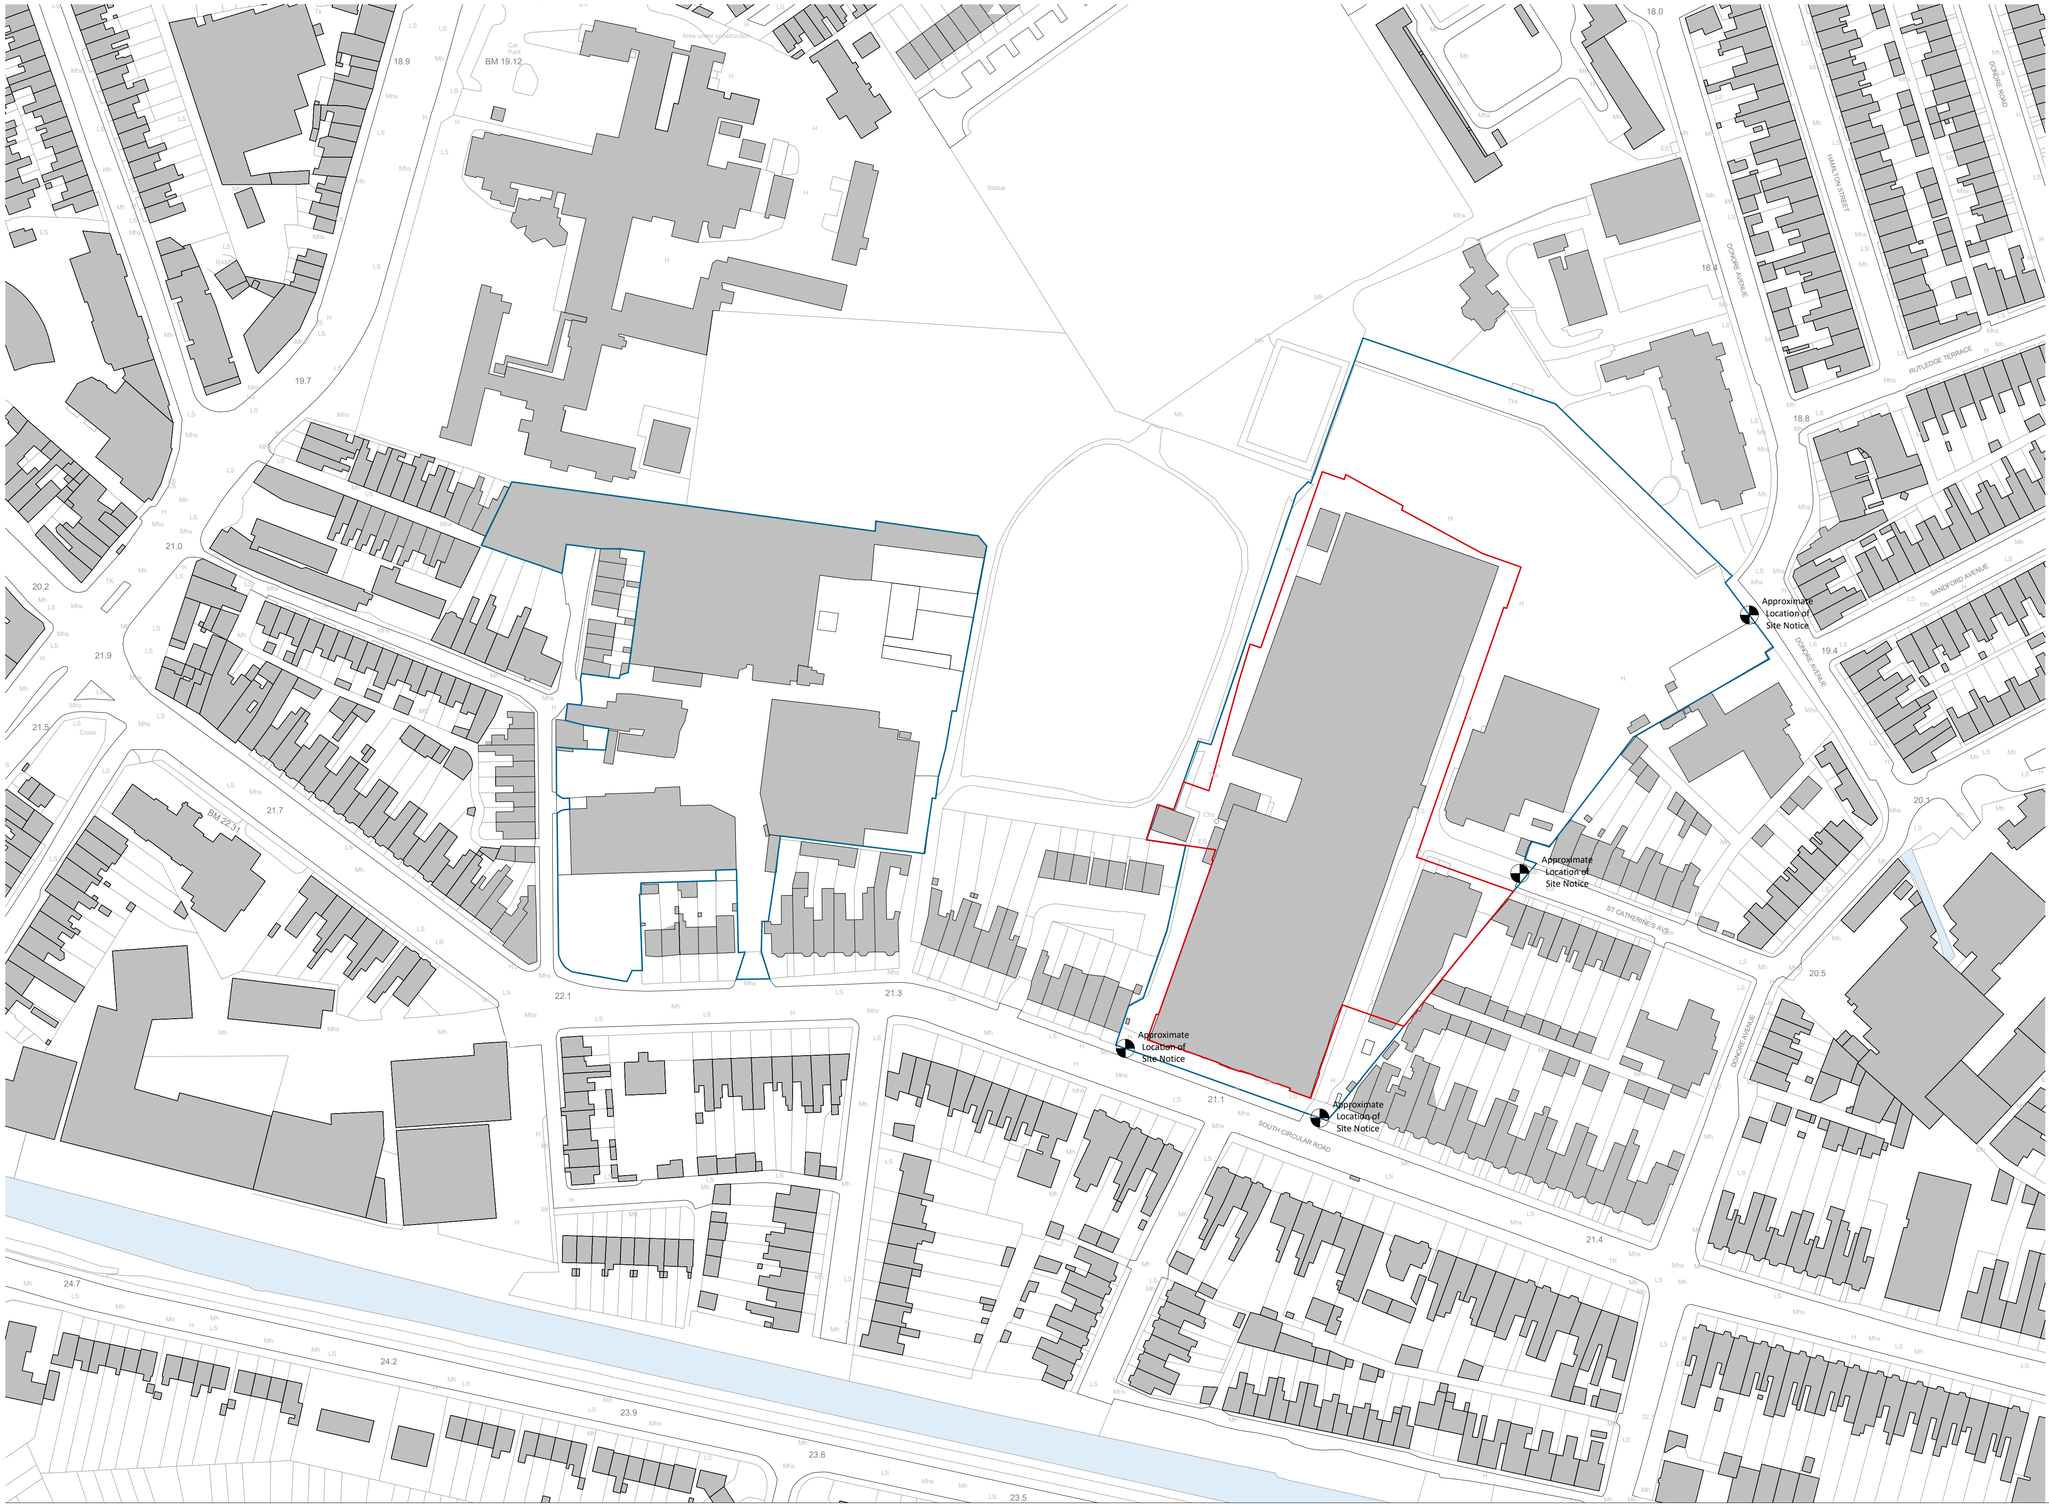


Description:
==========
Digital Landscape Model (DLM)

Publisher / Source:
==========
Tailte Éireann

Data Source / Reference:
==========
PRIME2

File Format:
==========
Autodesk AutoCAD (DWG_R2013)

File Name:
==========
v_50551290_1.dwg

Clip Extent / Area of Interest (AOI):
==========
LLX,LLY= 713838.0,732517.5
LRX,LRY= 714668.0,732517.5
ULX,ULY= 713838.0,733132.5
URX,URY= 714668.0,733132.5

Projection / Spatial Reference:
==========
Projection= IRENET95_Irish_Transverse_Mercator

Centre Point Coordinates:
==========
X,Y= 714253.0,732825.0

Reference Index:
==========
Map Series | Map Sheets
1:1,000 | 3263-19
1:1,000 | 3263-23
1:1,000 | 3263-24
1:1,000 | 3263-18

Data Extraction Date:
==========
Date= 04-Aug-2026

Source Data Release:
==========
DCMLS Release V1.201.121

Product Version:
==========
Version= 1.4

License / Copyright:
==========
Compiled and published by:
Tailte Éireann,
Phoenix Park,
Dublin 8,
Ireland.
D08F6E4

Site Location Map

Site Boundary
Ownership Boundary

All levels (in meters) are related to Malin head. All dimensions in millimeters.
Figured dimensions only are to be taken from this drawing.

OS Map adjusted to match topographical survey prepared by Murphy Geospatial

CYAL50511690
© Tailte Éireann – Surveying.

Revision Description	Date	Rev. No.	Issued by
LRD Amendment Application	09-10-2026	A3-C01	MM

Any reference to fire safety design or performance is presented for coordination purposes only. Refer only to the granted Fire Safety Certificate, and fire consultant's information for fire safety design, specification and performance.

Figured dimensions only to be used. This drawing is copyright of O'Mahony Pike Architects Ltd. All information is shared as per approved use in accordance with ISO19650-2:2018, Table 5; Standard Codes for Suitability of Models and Documents and the BEP. If the 'Status' field is empty, this information has been shared at S0 - WIP.

o'mahony pike

architecture|urban design
email: info@omahonypike.com
tel: +353 1 202 7400
fax: +353 1 283 0822
www.omahonypike.com

Dublin
The Chapel
Mount St. Anne's
Milltown, Dublin 6
D06 XN52 Ireland

Cork
One South Mall
Cork City
Co. Cork
T12 CCN3 Ireland

Project Code:	25068	**Scale @ A1:**	1 : 1000
Project Lead:	CKAS	**Date:**	09-10-2026
Drawn By:	MM	**Revision:**	A3-C01
Job No.:	25068	**Status:**	A3
Purpose:	Planning		

Project: Player Wills
Location: Former Player Wills Site, South Circular Road, Dublin 8
Client: CWTC Multi Family ICAV

Drawing Title: Site Location Map
Drawing No.: 25068-OMP-00-SX-DR-A-1000

Source file: Autodesk Docs://25068 - PW Resi/25068-OMP-ZZ-ZZ-M3-A-0001.rvt