
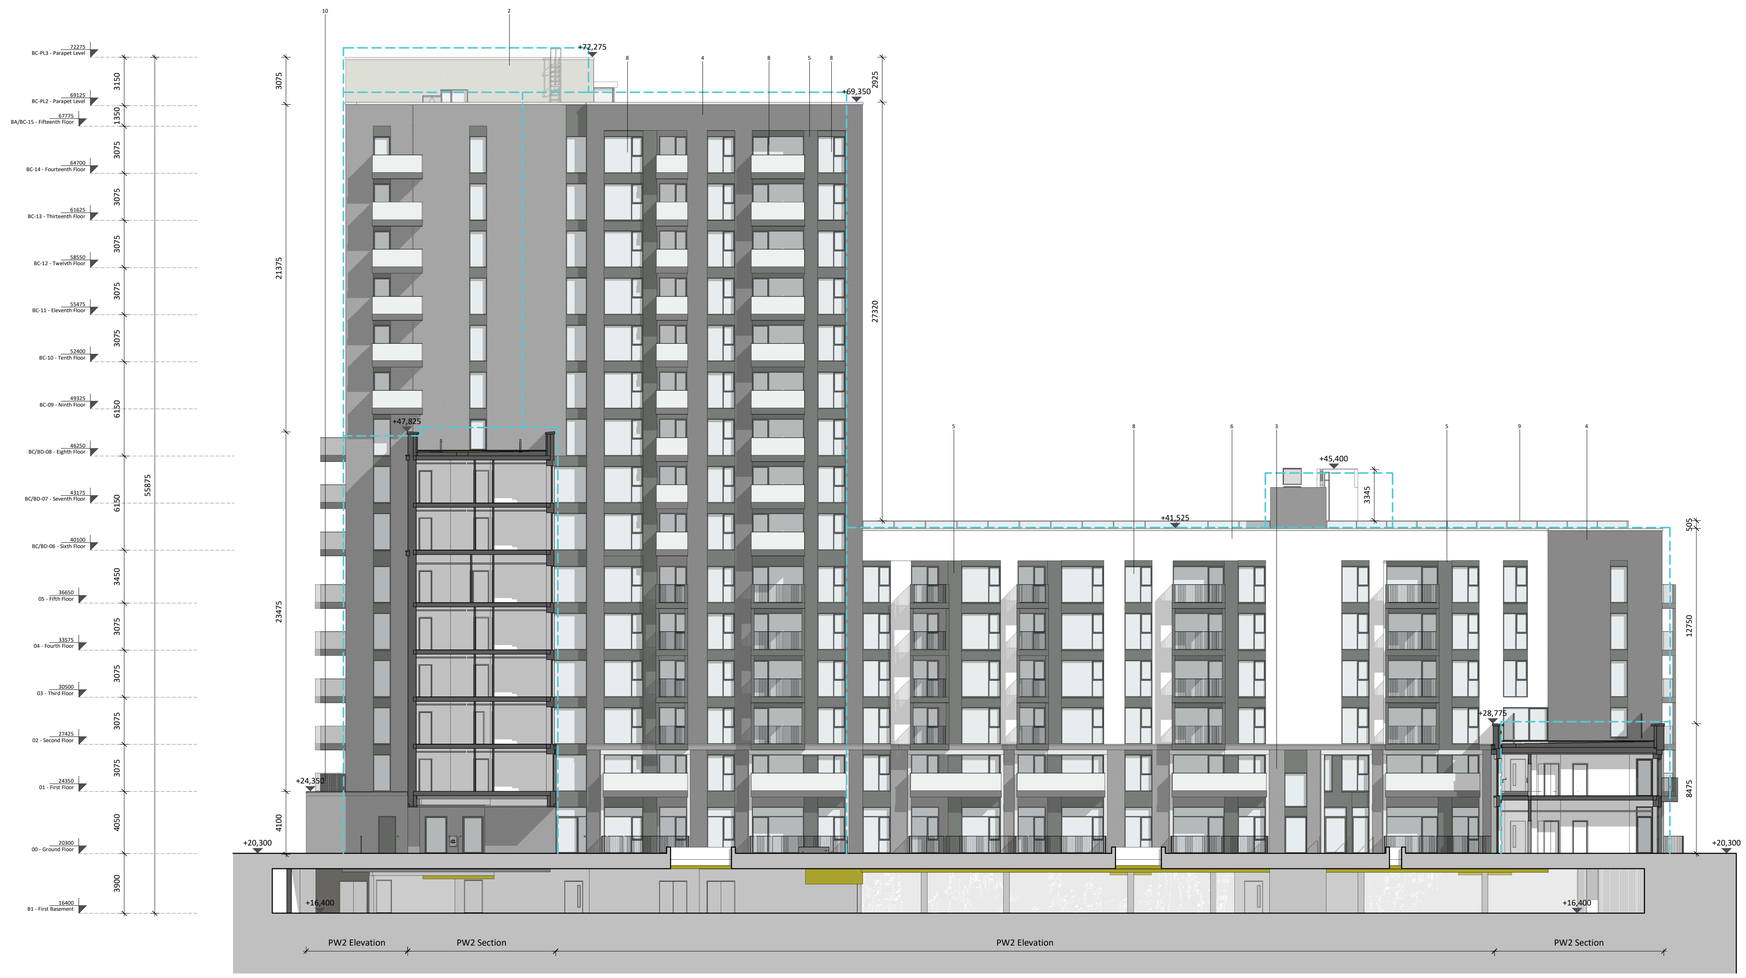


PW2 - Proposed Section B-B

Outline of Extant Permission (ABP-308917-20 (DCC Ref: SHD0031/20) as amended by Ref. 3406/25)

All levels (in meters) are related to Malin head. All dimensions in millimeters.
Figured dimensions only are to be taken from this drawing.
Please refer to Engineers Report for site services and any other engineering proposals.
Please refer to Landscape Architects drawings for landscape proposals.

Materials Legend
1. Red Brick
2. Buff Brick
3. Grey Brick
4. Dark Grey Brick
5. Aluminium Cladding/ Panel/Spandrel/Door
6. Insulated, Self Coloured Render
7. Curtain Wall Glazing
8. Double glazed window/door
9. Glazed Balustrade
10. Mild Steel Painted Balustrade
11. Selected Rainscreen Cladding

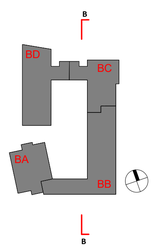

Revision Description	Date	Rev. No.	Issued by
LRD Amendment Application	09-10-2026	A3-C01	MM

Any reference to fire safety design or performance is presented for coordination purposes only. Refer only to the granted Fire Safety Certificate, and fire consultant's information for fire safety design, specification and performance.

Figured dimensions only to be used. This drawing is copyright of O'Mahony Pike Architects Ltd. All information is shared as per approved use in accordance with ISO19650-2:2018, Table 5; Standard Codes for Suitability of Models and Documents and the BEP. If the 'Status' field is empty, this information has been shared at S0 - WIP.

o'mahony pike
architecture|urban design
email: info@omahonypike.com
tel: +353 1 202 7400
fax: +353 1 283 0822
www.omahonypike.com

Dublin
The Chapel
Mount St. Anne's
Milltown, Dublin 6
D06 XN52 Ireland

Cork
One South Mall
Cork City
Co. Cork
T12 CCN3 Ireland

Project Code:	PW	**Scale @ A1:**	1 : 200
Project Lead:	CKAS	**Date:**	09-10-2026
Drawn By:	EM	**Revision:**	A3-C01
Job No.:	25068	**Status:**	A3
Purpose:	Planning		

Project: Player Wills
Location: Former Player Wills Site, South Circular Road, Dublin 8
Client: CWTC Multi Family ICAV

Drawing Title: PW2 - Proposed Section B-B
Drawing No.: 25068-OMP-PW2-ZZ-DR-A-3002

Source file: Autodesk Docs://25068 - PW Res/25068-OMP-ZZ-ZZ-M3-A-0001.rvt