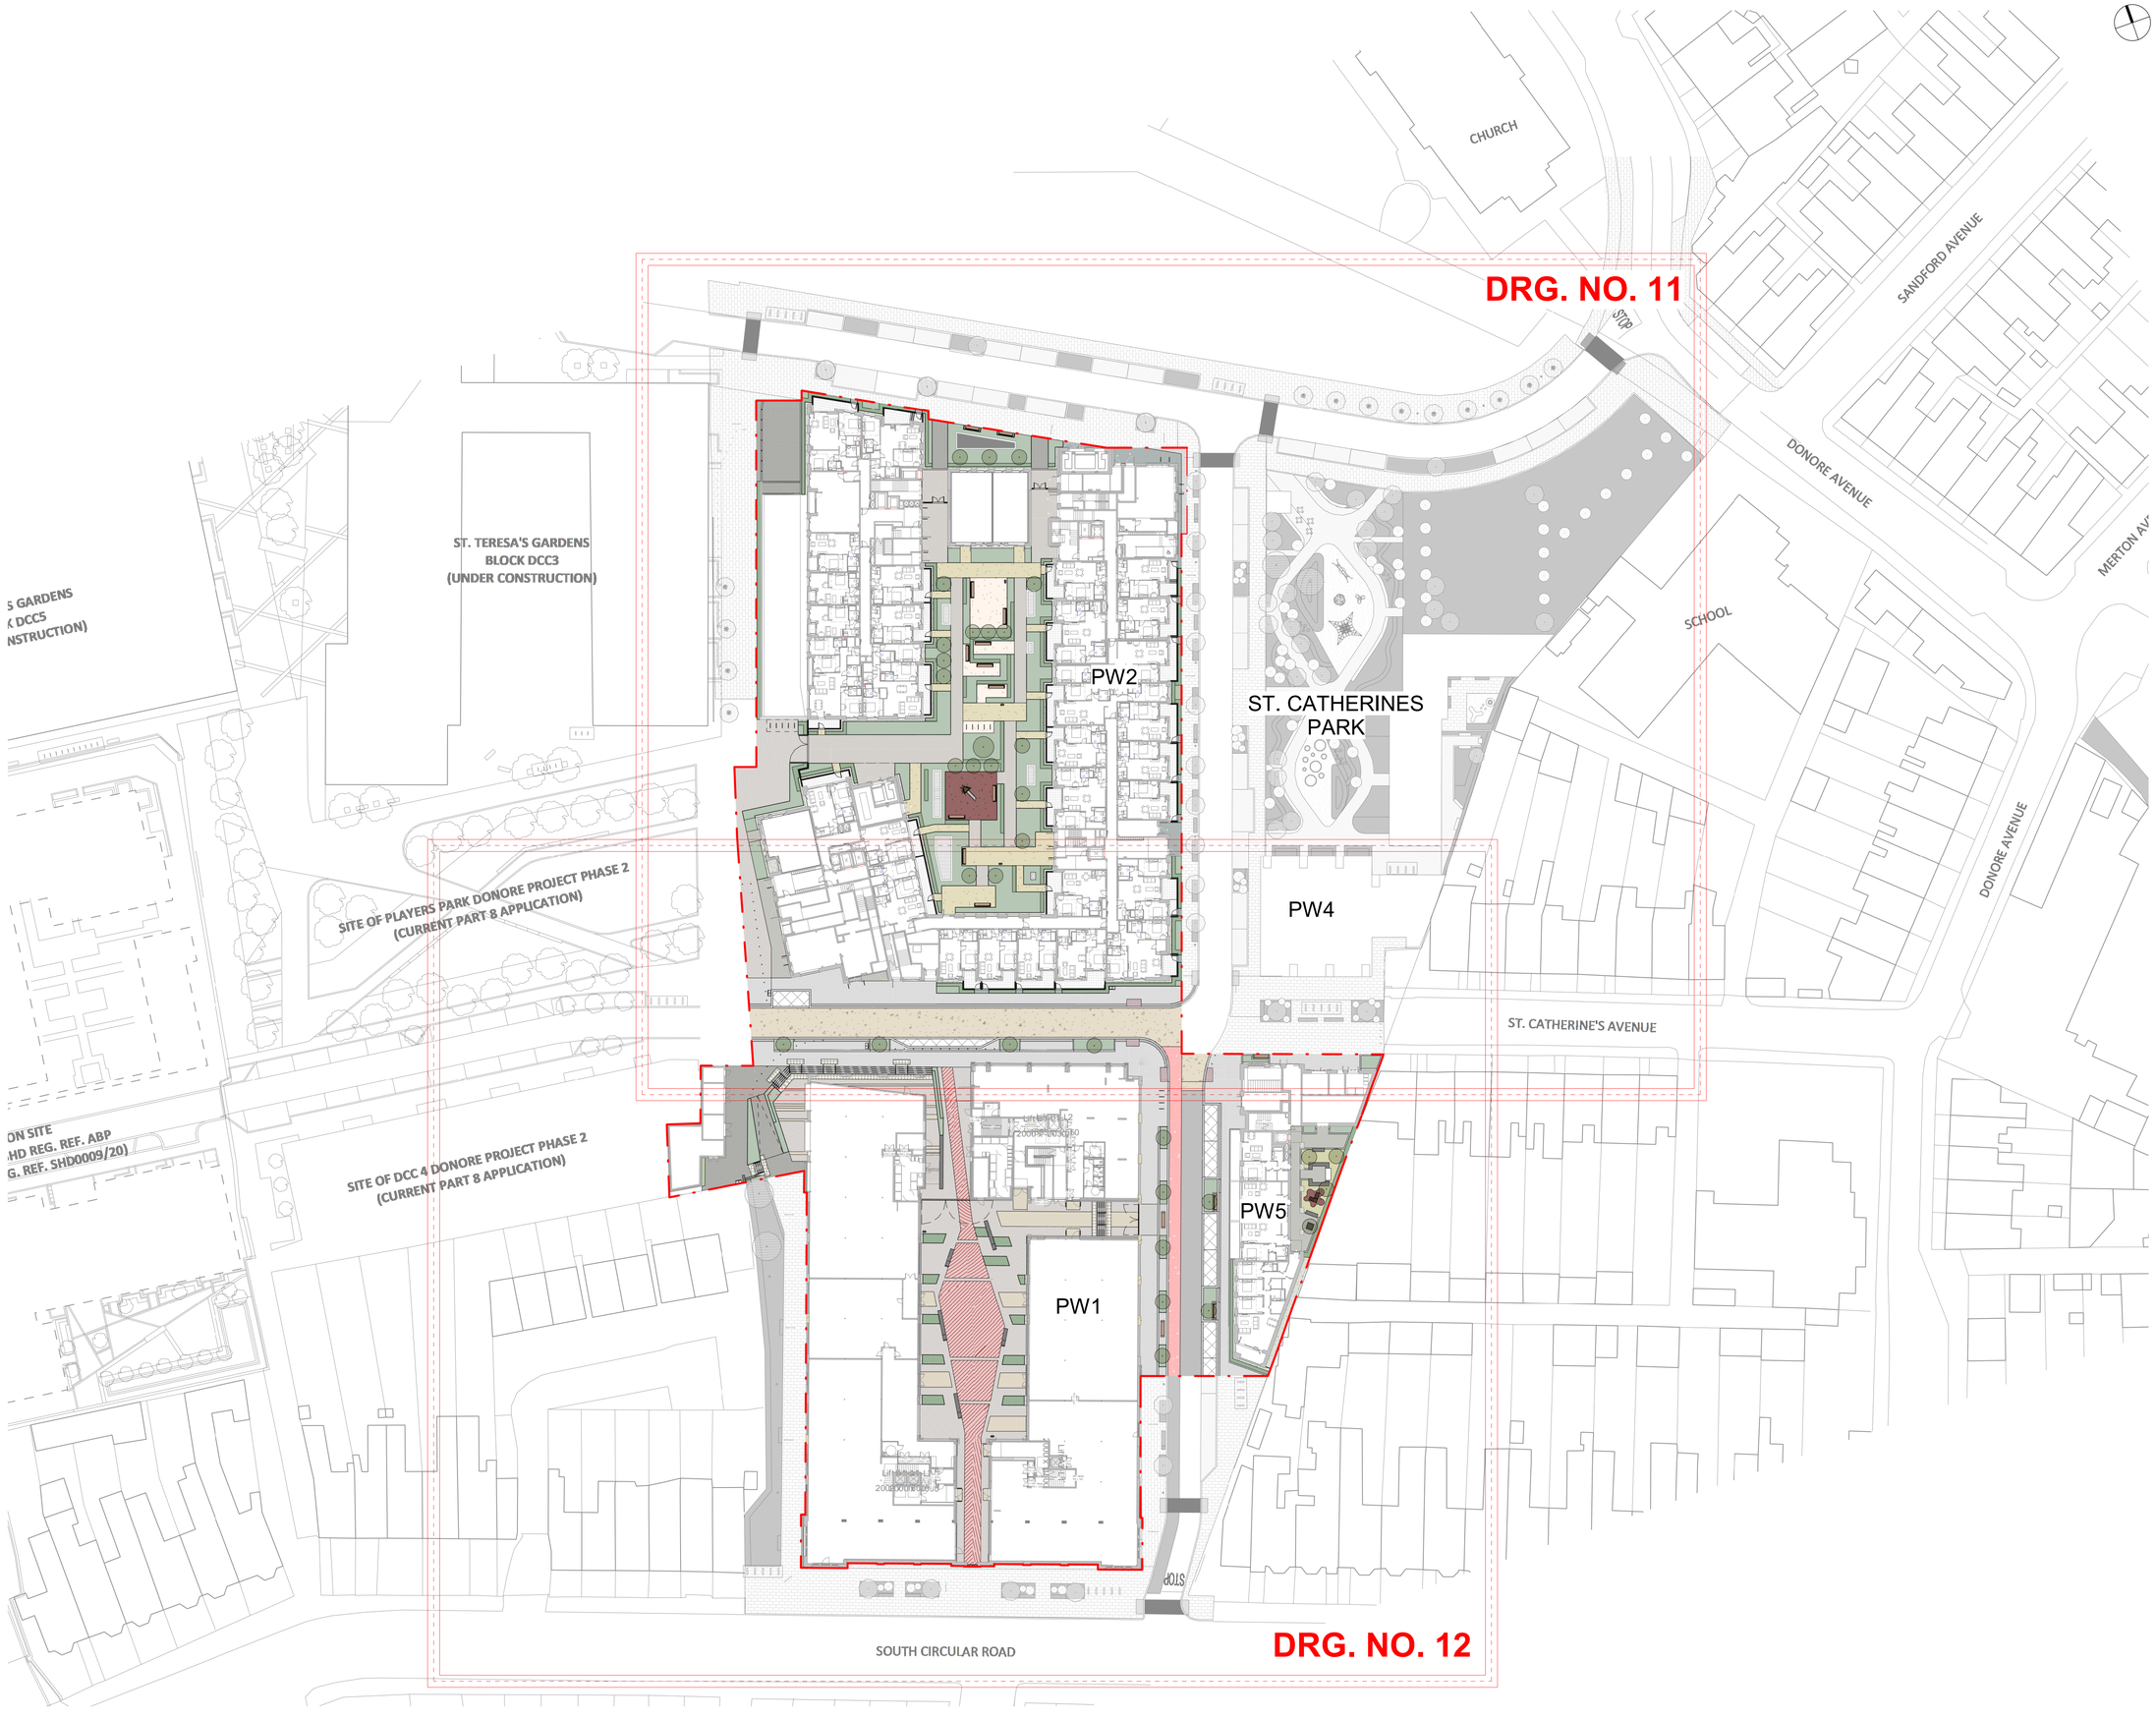


NOTE

ALL DIMENSIONS TO BE CHECKED ON SITE
NO DIMENSIONS TO BE SCALED FROM THIS DRAWING
THIS DRAWING IS TO BE READ IN CONJUNCTION WITH RELEVANT CONSULTANTS DRAWINGS
NO PART OF THIS DOCUMENT MAY BE RE-PRODUCED OR TRANSMITTED IN ANY FORM OR STORED IN ANY RETRIEVAL SYSTEM OF ANY NATURE WITHOUT THE WRITTEN PERMISSION OF THE LANDSCAPE ARCHITECT AS COPYRIGHT HOLDER EXCEPT AS AGREED FOR USE ON THE PROJECT FOR WHICH THE DOCUMENT WAS ORIGINALLY ISSUED.
FOR DRAWING INDEX, GENERAL NOTES, REFER TO DWG L1-001

CLIENT:

CWTC Multi Family ICAV

ARCHITECTS:

o'mahony pike

HENRY J LYONS ARCHITECTS

LEGEND

- LIMIT OF WORKS
- BASEMENT LINE
- ASPHALT
- P11: COURTYARD PAVING BANDS REFER TO DRG. NO. L1-9023 DETAIL 5
- ASPHALT WITH BUFF CHIPPINGS
- FEATURE PAVING
- CYCLE PATH RED COLOURED FINISHED SMA
- BLISTER TACTILE PAVING
- NATURAL STONE PAVING
- CORDUROY TACTILE PAVING
- PARKING SPACE
- HERBACEOUS PLANTING
- NATURAL STONE PAVING
- HEDGE PLANTING
- NATURAL STONE PAVING
- LAWN
- NATURAL STONE PAVING
- VENT LOCATIONS
- COURTYARD PAVING
- GRAVEL STRIP
- RESIN BOUND GRAVEL
- PRIVATE AMENITY SPACE PAVING
- SOFT PLAY AREA
- TACTILE PAVING TO SHARED SURFACE
- RAILINGS AND ACCESS GATES TO COMMUNAL AND P.A.S.
- PROPOSED TREE
- STEPS WITH HANDRAILS
- BIN
- BOLLARDS
- TREE GRILLE
- BIKE STANDS
- BENCH

REFERENCE: THIS DRAWING IS NOT FOR CONSTRUCTION

R00	PLANNING AMENDMENT	20/10/2026

REVISIONS

Job No.	13A8A	Drawn By	LB
Dwg No.	10	Checked By	HdL
Scale	1:500 @A1	Date	OCT 2026

JOB DESCRIPTION

Site	PLAYER WILLS, SOUTH CIRCULAR ROAD, DUBLIN 8
Project	PLAYER WILLS
Title	GENERAL ARRANGEMENT PLAN

NMP
Niall Montgomery + Partners
Architects 33 Rock Road, Willamstown, Blackrock, Co. Dublin
Telephones : 2121 800 Fax : 2121 007 E mail : info@nmp.ie