


C-C
PL03011
Section C-C
SCALE 1:200

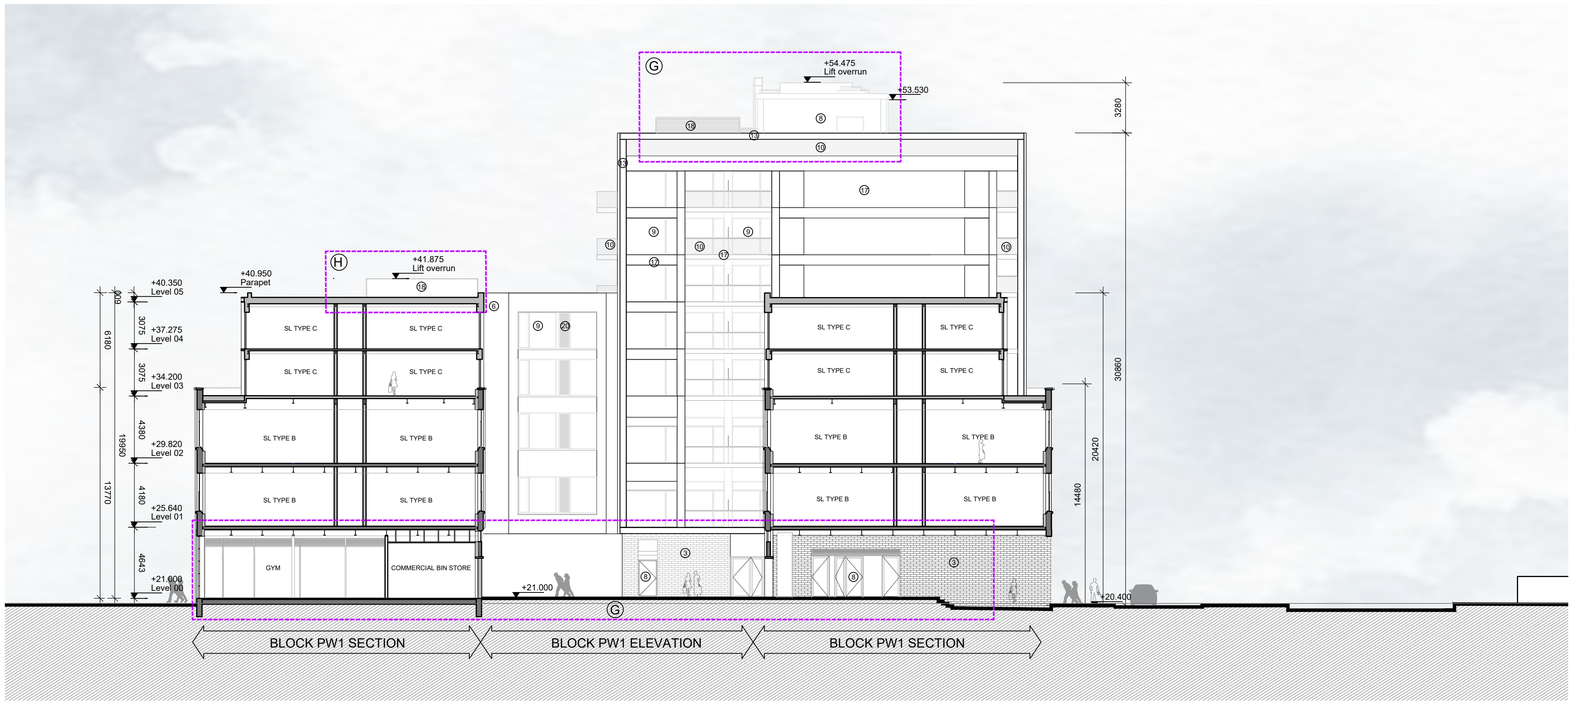

D-D
PL03011
Section D-D
SCALE 1:200

NOTE
ALL DIMENSIONS TO BE CHECKED ON SITE
NO DIMENSIONS TO BE SCALED FROM THIS DRAWING
THIS DRAWING IS TO BE READ IN CONJUNCTION WITH
RELEVANT CONSULTANTS DRAWINGS


PROPOSED AMENDMENTS

LIST OF AMENDMENTS:

A	Substations and bin store locations to be swapped (required by ESB)
B	Portion of GF Commercial space to be converted to Tenant Amenity
C	Reception to be moved into courtyard
D	Possible swap of retail with café
E	Revised layout of Tenant amenities at upper floors (no reduction of area)
F	Removal of small roof level Tenant Lounge. Increase in area of external terrace.
G	Layout and elevational refinements
H	Refinement of plantroom enclosures @ roof level

MATERIAL LEGEND:

1	BRICK CLADDING - RED COLOURED
2	BRICK CLADDING - BUFF COLOURED
3	BRICK CLADDING - GREY COLOURED
4	BRICK CLADDING - DARK GREY COLOURED
5	ALUMINIUM CLADDING/PANEL/SPANDREL/DOOR
6	INSULATED, SELF COLOURED RENDER CLADDING
7	PRECAST CONCRETE/RECONSTITUTED STONE/ NATURAL STONE OR SIMILAR APPROVED
8	CURTAIN WALL GLAZING
9	DOUBLE GLAZED WINDOW/DOOR WITH INTEGRATED VENT
10	GLAZED BALUSTRADE
11	MILD STEEL PAINTED BALUSTRADE
12	GREEN WALL
13	ARCHITECTURAL METALWORK DETAILING
14	DARK COLOURED THIN PROFILE STEEL FRAMED GLAZING
15	EXISTING FABRIC CLEANED AND RESTORED
16	PERFORATED BRICK
17	SELECTED RAINSCREEN CLADDING
18	POWERCOATED PLANT SCREEN
19	ALUMINIUM WINDOW/DOOR WITH ALUMINIUM SURROUND
20	BACKPAINTED GLASS
21	REPLACEMENT STEEL CASEMENT WINDOW

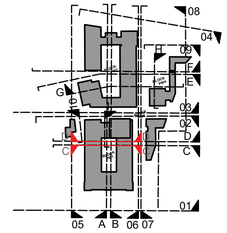

REV	DATE	DESCRIPTION	CHKD	DRN
A	AUG 26	ISSUED FOR PLANNING	EW	BM

PLANNING

Henry J Lyons

Architecture + Interiors
henryjlyons.com
+353 1 888 3333
info@henryjlyons.com
51-54 Pearse Street
Dublin D02 KA66

mahony pike

architecture | urban design
email: info@mahonypike.com
tel: +353 1 202 7400
fax: +353 1 283 0822
www.omahonypike.com

Dublin
The Chapel
Mount St. Anne's
Milltown, Dublin 6
D06 XN52 Ireland

Cork
One South Mall
Cork City
Co. Cork
T12 CCN3 Ireland

CLIENT
CWTC Multi Family ICAV

PROJECT
Player Wills
South Circular Road, Dublin 8

JOB NUMBER:	951435
DATE	AUGUST 2026
SCALE:	1:200 @A1
DRAWN	BM
CHECKED	EW
FILE NAME	951435 X 03000 PW1 Sections

DRAWING
PW1
SECTIONS
C-C & D-D - PROPOSED

BLOCK	DRAWING NUMBER	ZONE	REVISION
PW1	PL03011		A

© Henry J Lyons